
5 Psalters Drive S36 8ZW - Location Plan

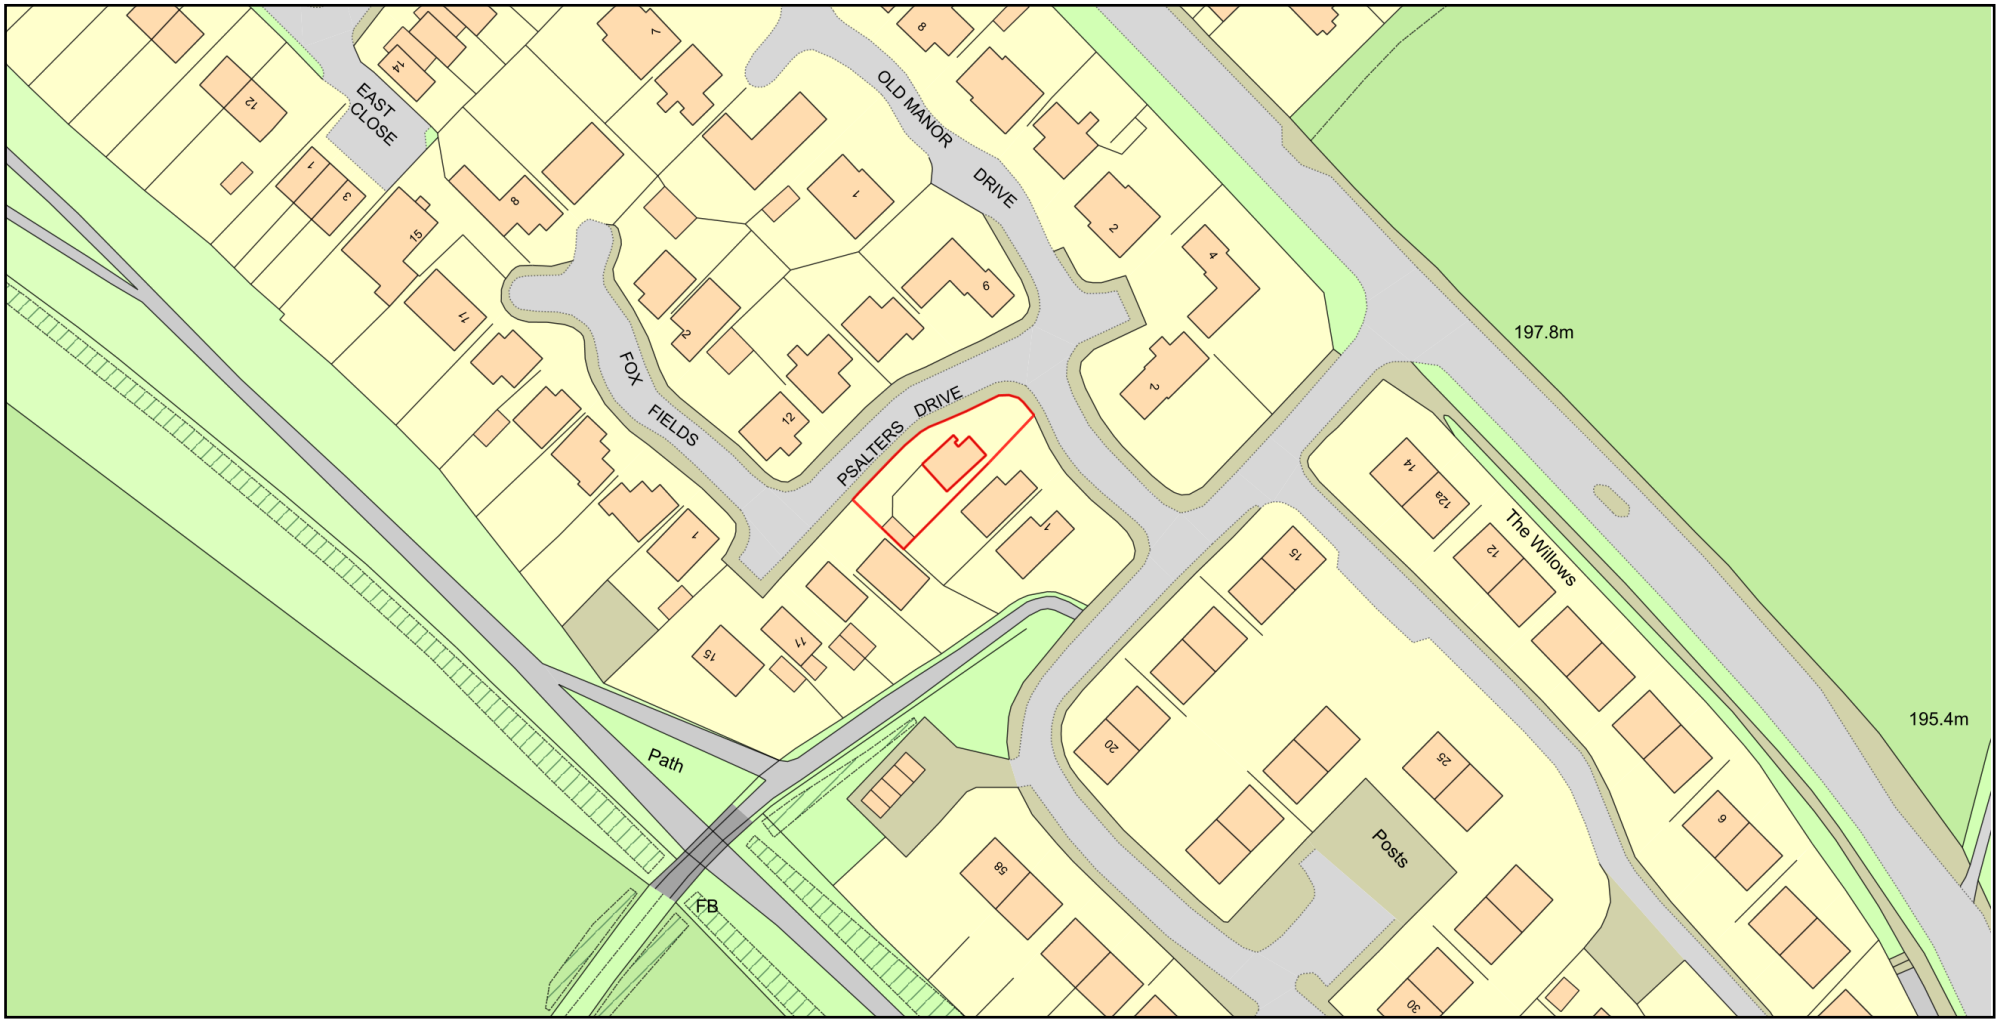

ReQuestaPlan

Plan Produced for: 5 Psalters Drive S36 8ZW

Date Produced: 11 May 2022

Plan Reference Number: TQRQM22131132717242

Scale: 1:1250 @ A4

© Crown copyright and database rights 2021 OS 100042766