



Sheeting colour to be 'Poppy Red' with 'Black' trims and flashings

PROPOSED END ELEVATION

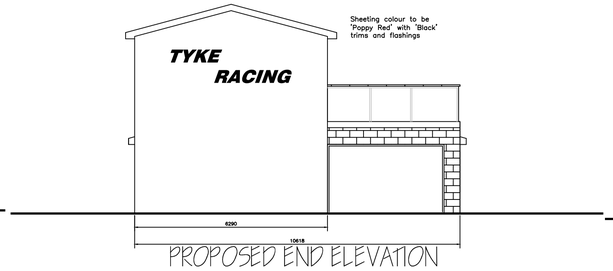

Sheeting colour to be 'Poppy Red' with 'Black' trims and flashings


PROPOSED END ELEVATION

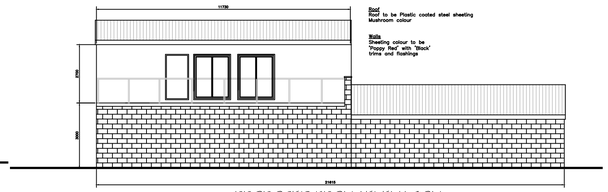


Roof
Roof to be Plastic coated steel sheeting
Mushroom colour

Walls
Sheeting colour to be
'Poppy Red' with 'Black'
trims and flashings

PROPOSED FRONT ELEVATION

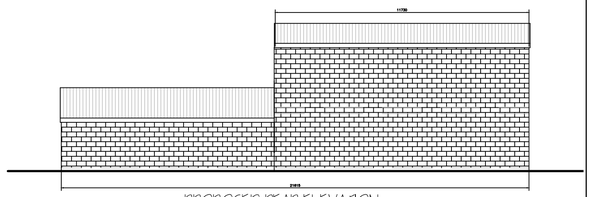

PROPOSED REAR ELEVATION

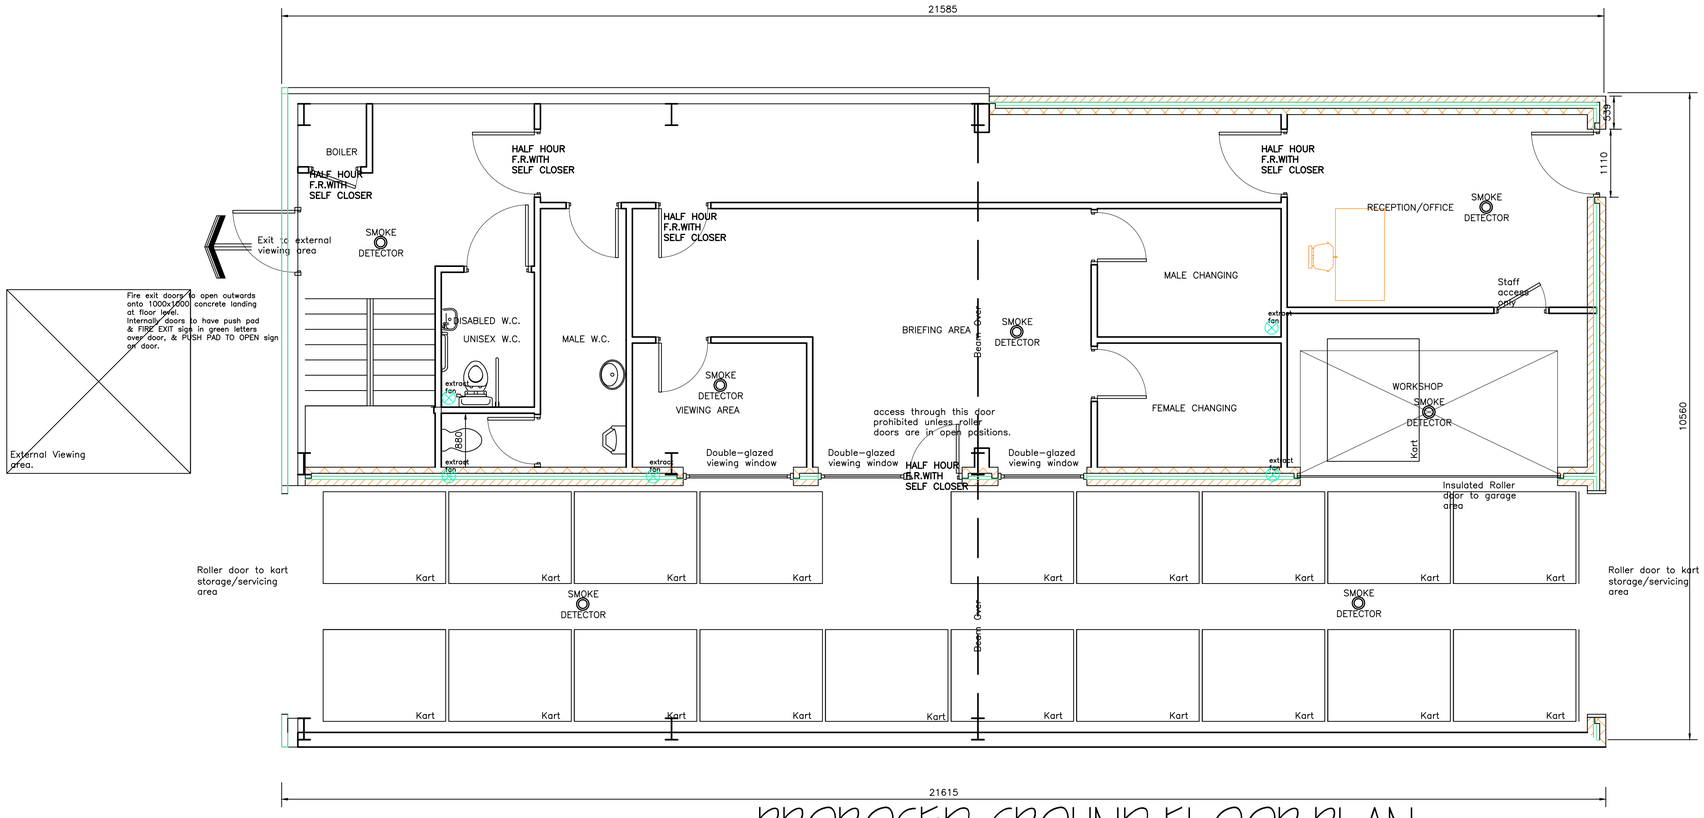

PROPOSED GROUND FLOOR PLAN

Actual depth of foundations to be determined on site.
All work to be to the satisfaction of the local authority.
All dimensions to be checked on site and any discrepancies must be notified immediately
All dimensions are in millimetres unless otherwise stated.
Information given on this drawing is subject to local authority approval.
Do not scale this drawing.

PROJECT MANAGEMENT services
CHARTERED BUILDING CONSULTANTS
4 HUDDERSFIELD ROAD,BARNSLEY, SOUTH YORKSHIRE S70 2LT
TELEPHONE (01226) 286276
FAX (01226) 731265 E-mail: info@pmsdesign.co.uk

CLIENT
Acredula Group Ltd.

PROJECT
Go_Kart Support Building
Land off Beevor Street, Barnsley

COPYRIGHT © Project Management Services 2011

FILE NAME	DWG.No	SCALE	DATE	DRAWN	REV.
Go Karting Building.dwg	2328/01	1.1250 1.50 1.100	02/2012	jjb	