


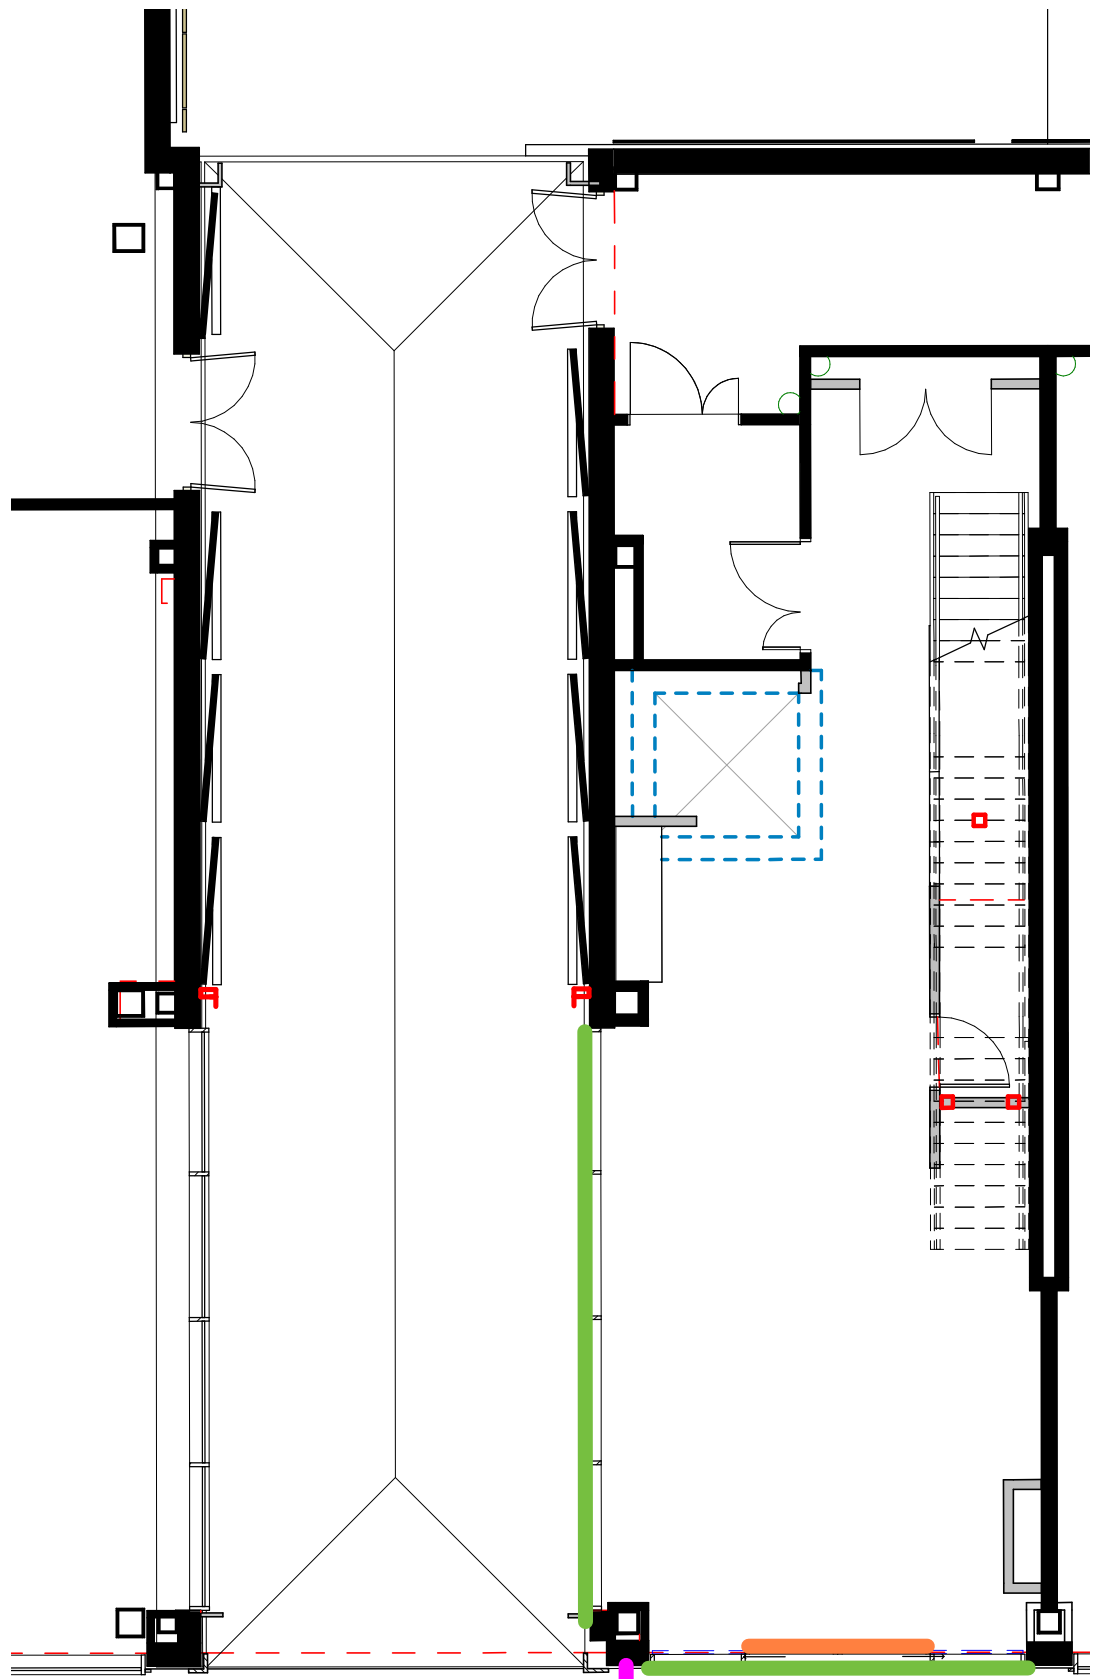

Ground Floor Proposed Plan

1 : 100 @ A1



First Floor Proposed Plan

1 : 100 @ A1

KEY

- Proposed Privacy Vinyl
- Proposed Illuminated Hanging Sign
- Proposed Illuminated Projected Sign