


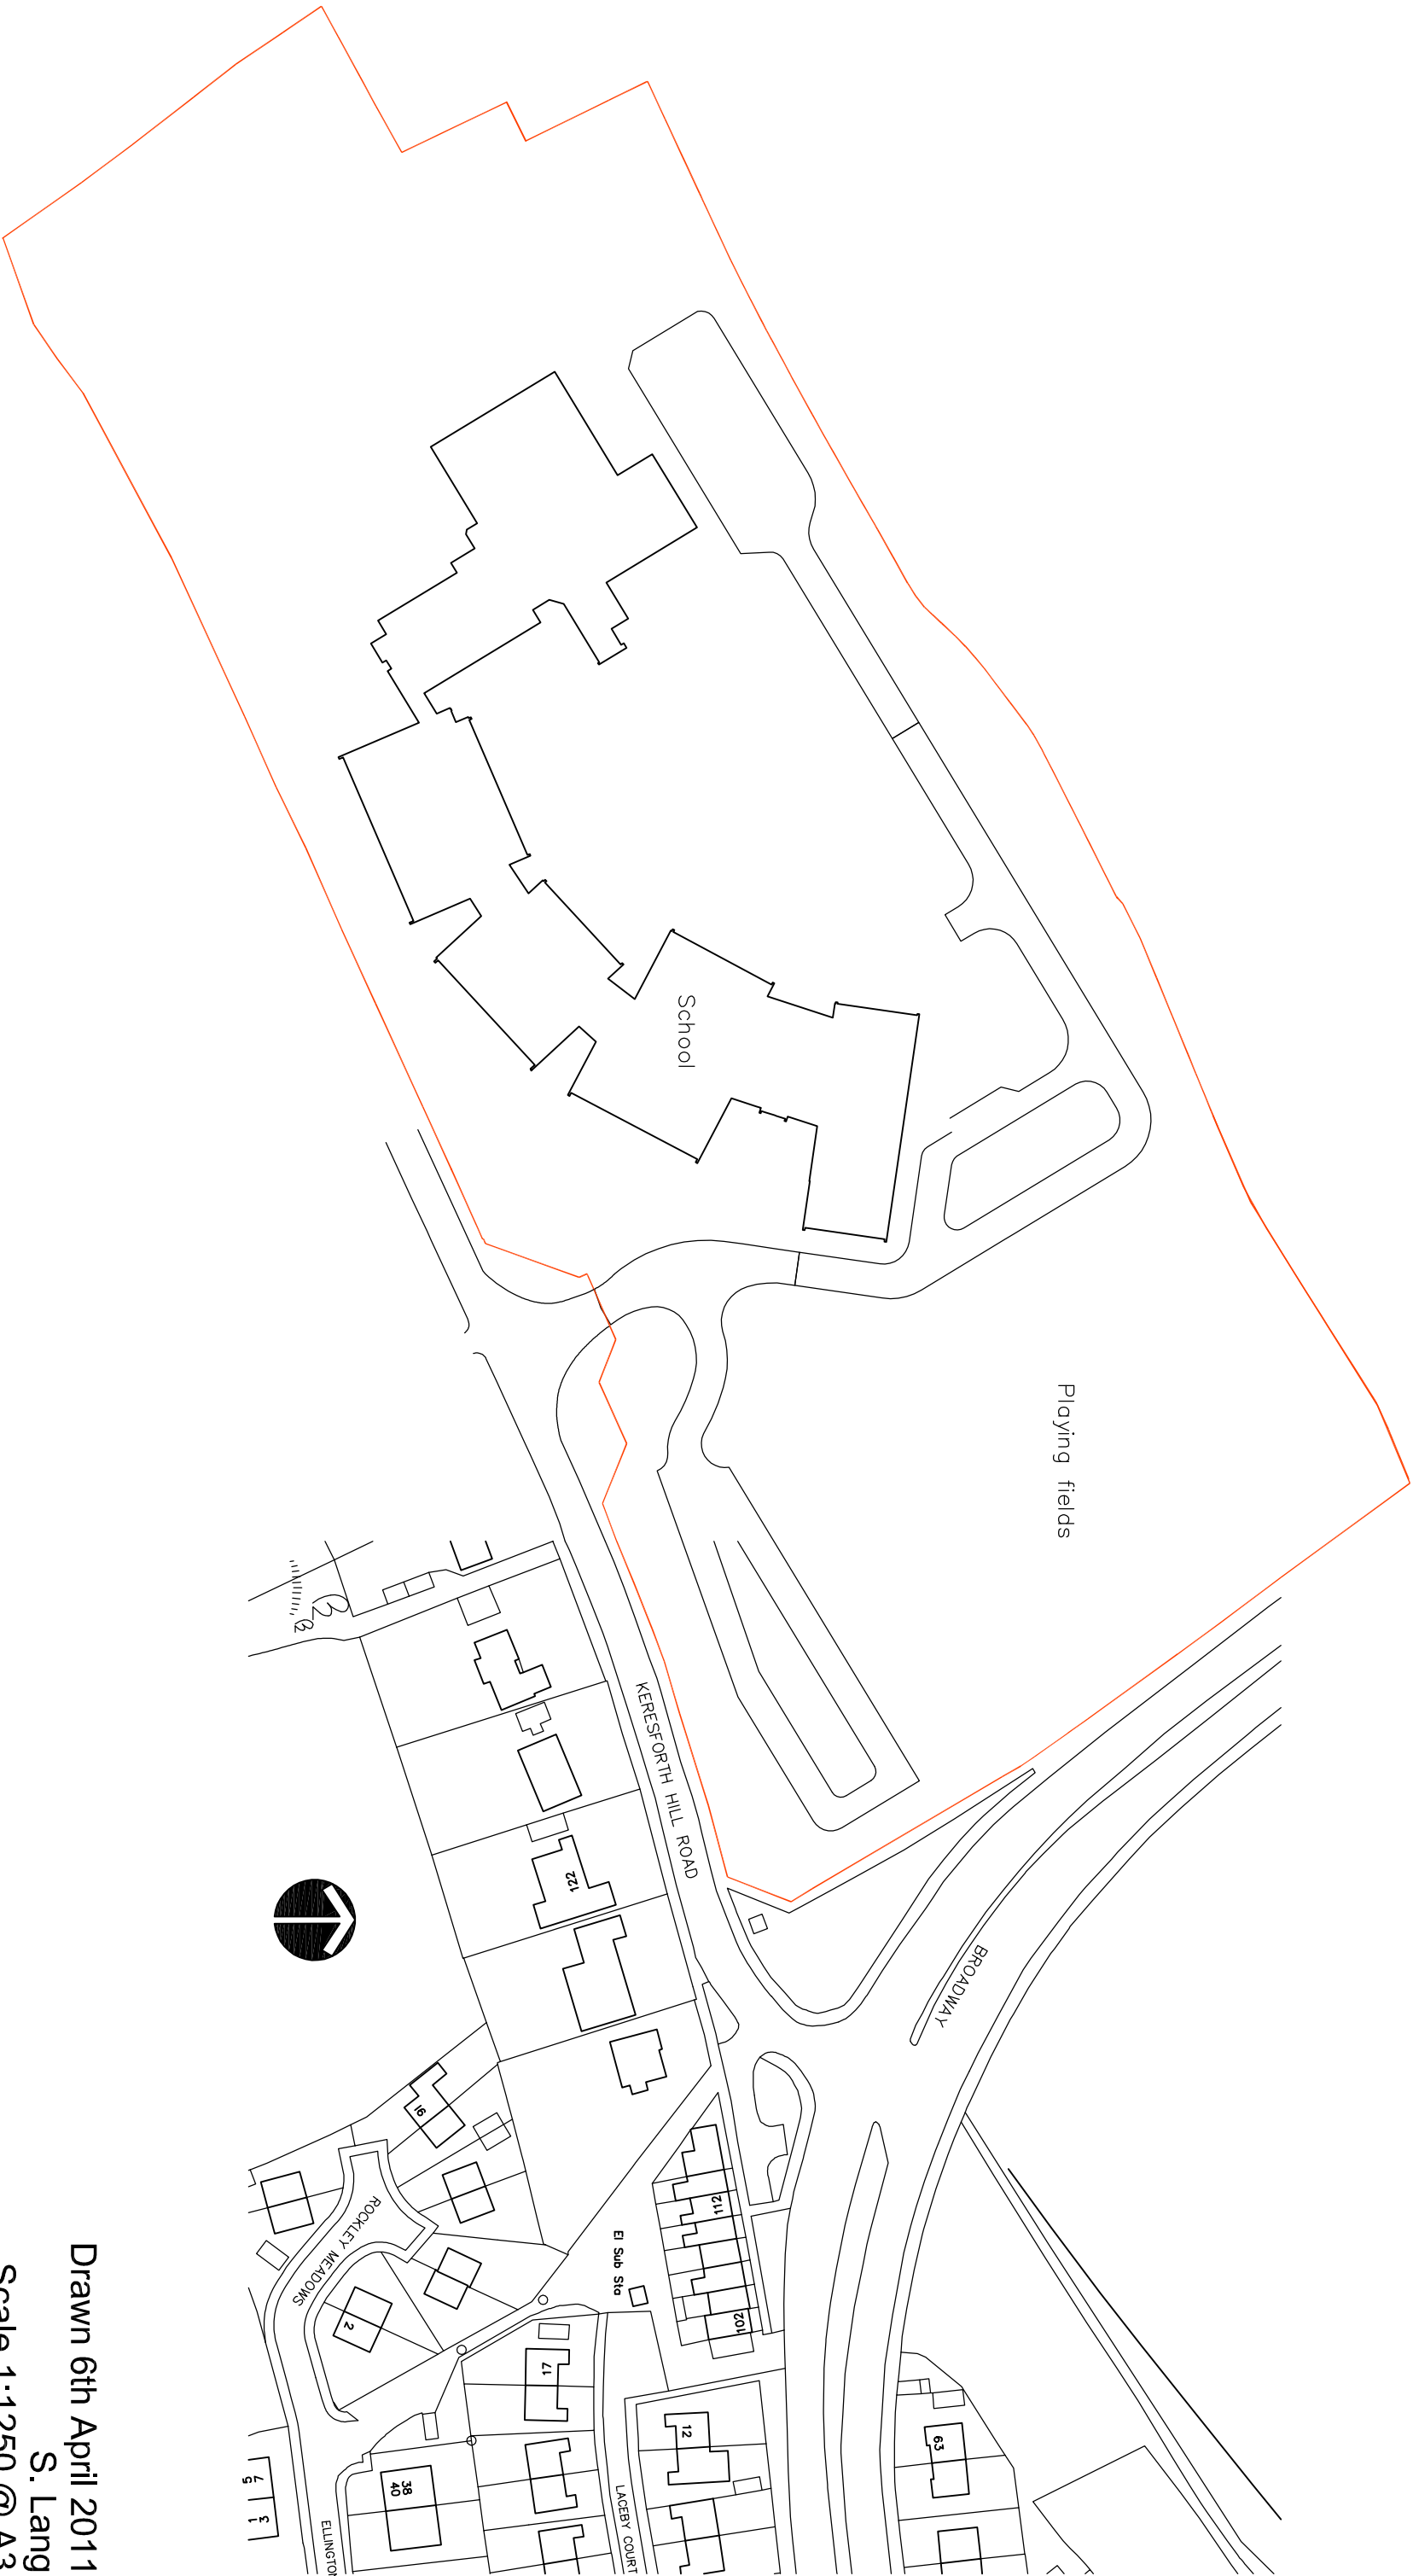

Drawing Title :

LOCATION PLAN

Drawing no :

GRN_SK_155

Revision history

Nr	Revision	By	Date	Chk
P01	First issue	S.L	06.04.11	PMG

ATKINS

Drawn 6th April 2011
S. Lang
Scale 1:1250 @ A3

Atkins Limited
3100 Century Way
Thorpe Park
Leeds
LS15 8ZB
England
Telephone +44 (0)113 306 6000
Fax +44 (0)113 306 6002