

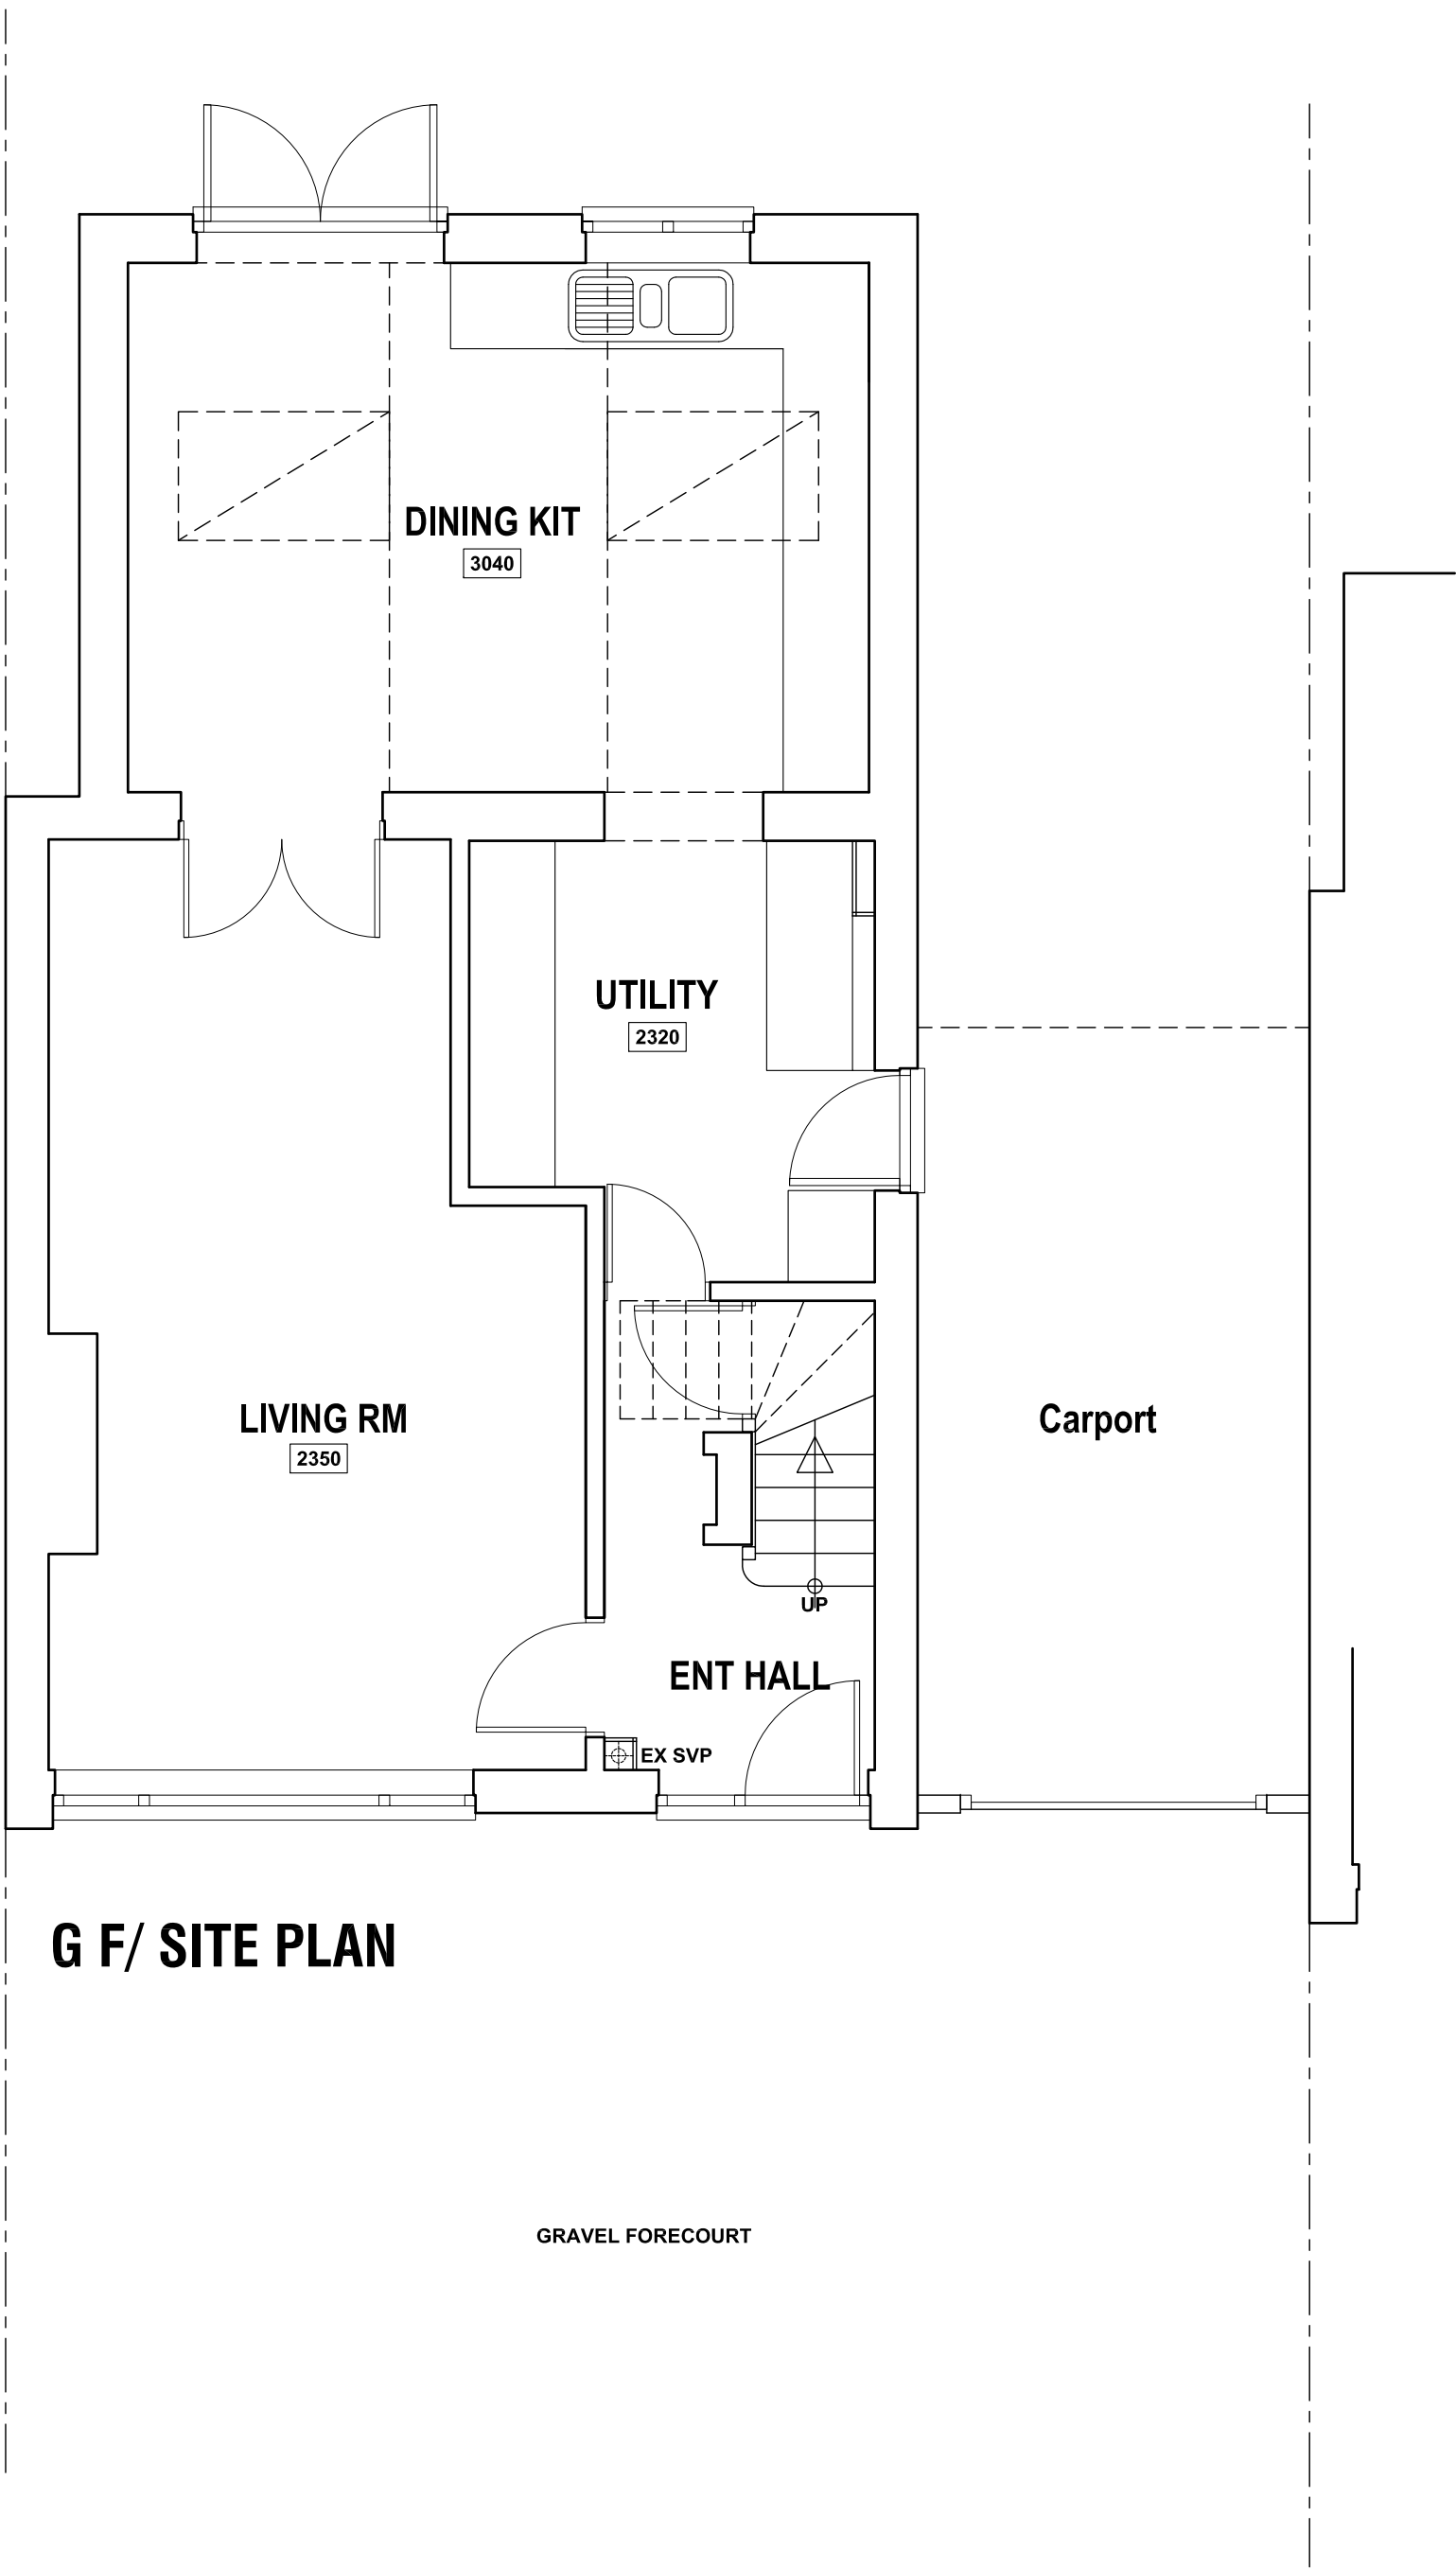
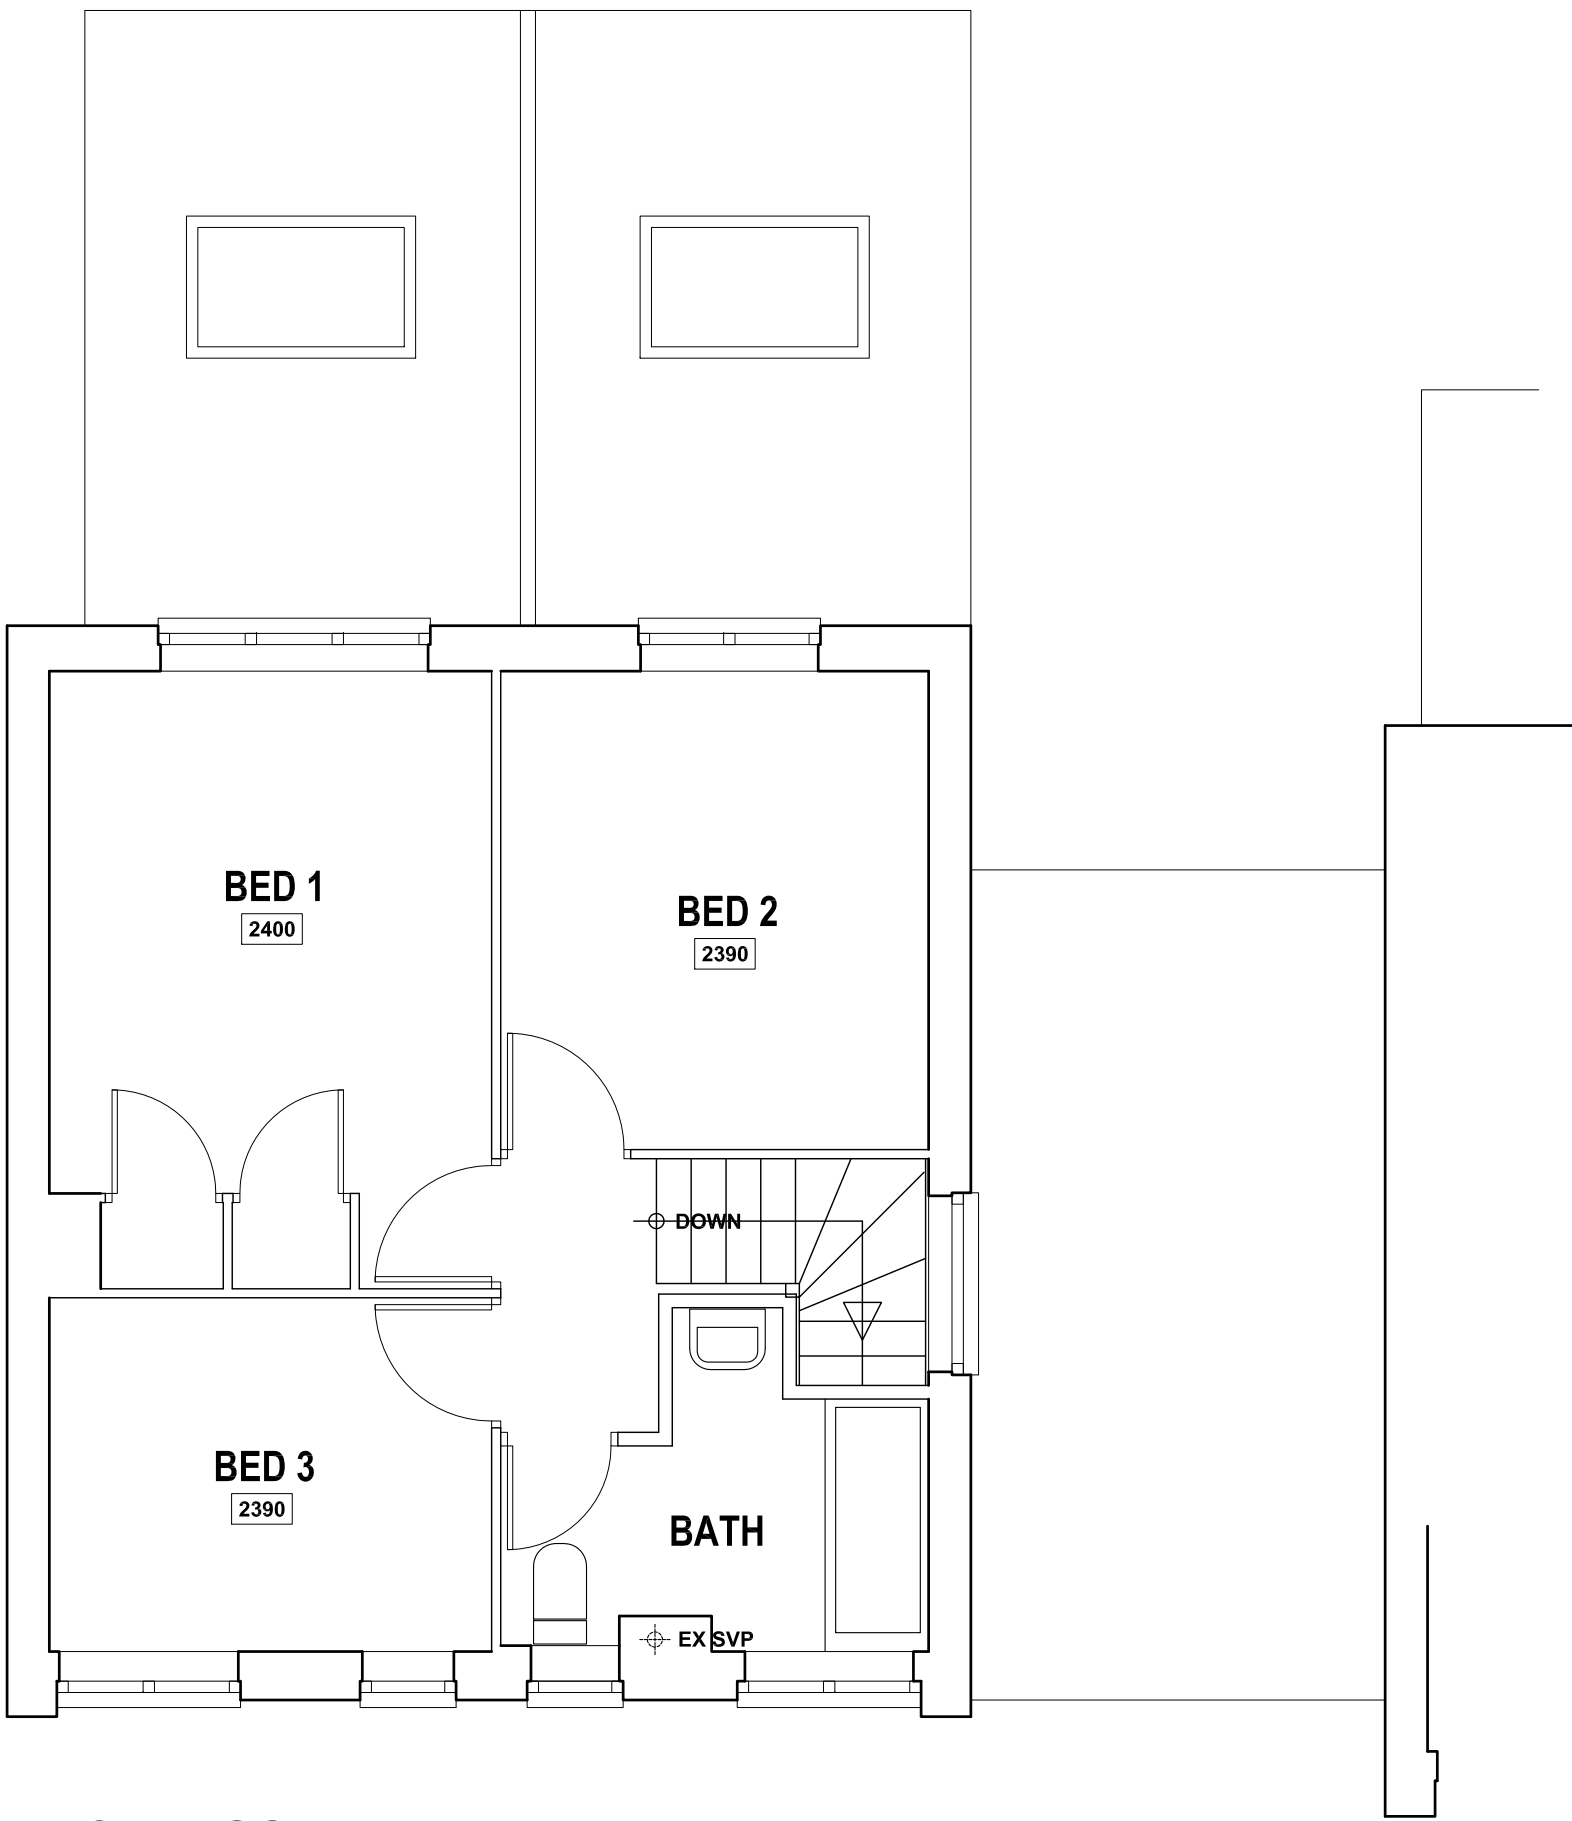


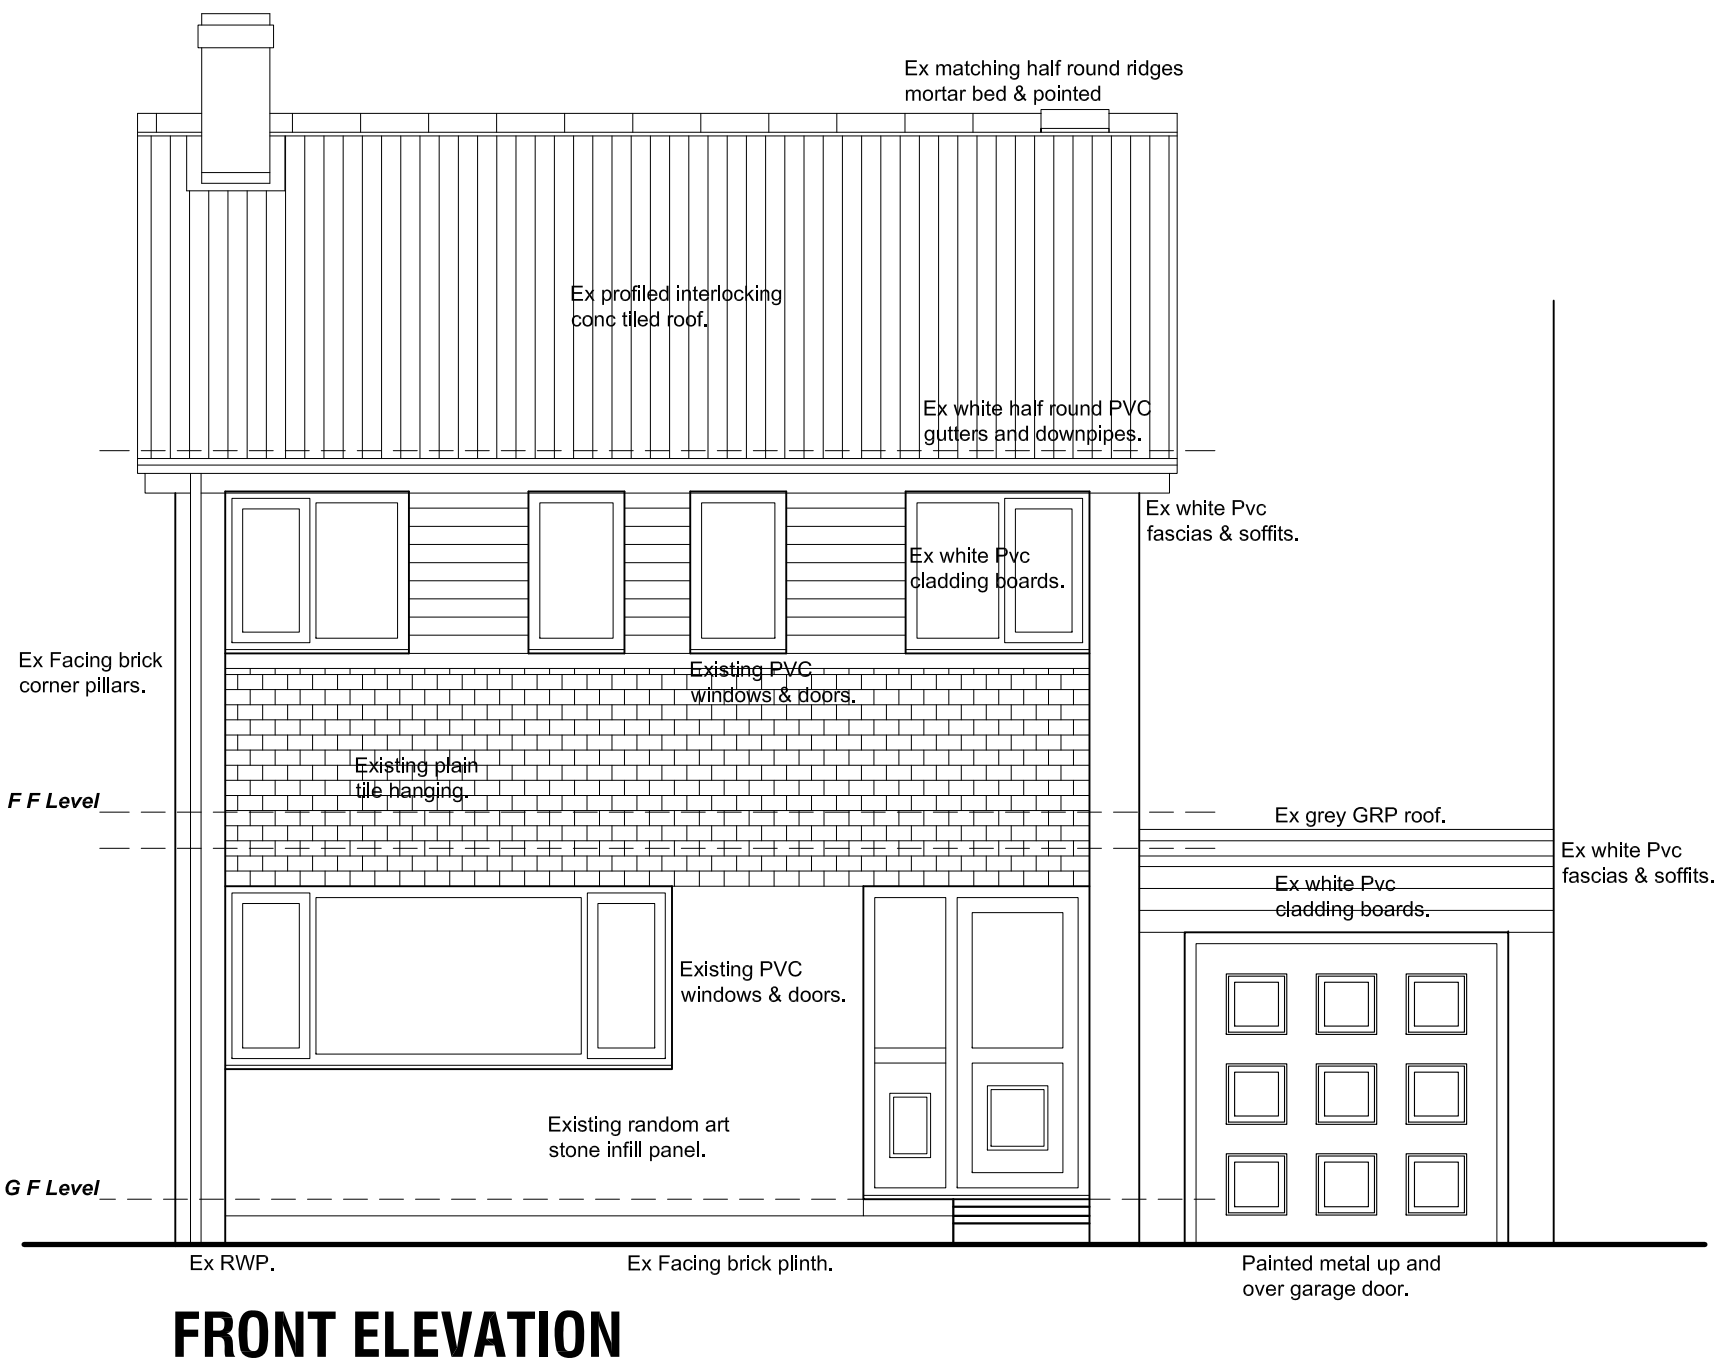

Revision	Date	Description
17 LANE HEAD RISE, STAINCROSS BARNSELEY, S75 6NQ.		
SURVEY Plans & Elevations.		
Mr & Mrs Hooley.		

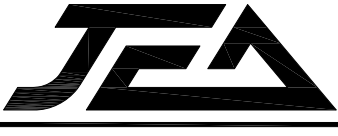

JEA
Building Design Services

JJE Architectural Ltd
23 Windmill Road, Wombwell,
Barnsley, S73 8PW.
Tel: 01226 754507
Email: jeald@btconnect.com

This drawing and the copyright is the Architectural Company's property and maybe used or reproduced only by agreement. All Dimensions in Millimetres Unless specified otherwise and subject to verification on site.

Scale: 1:50 @ A1	Date: FEB 2021
Ref: 202027	Drwg No: 01

