


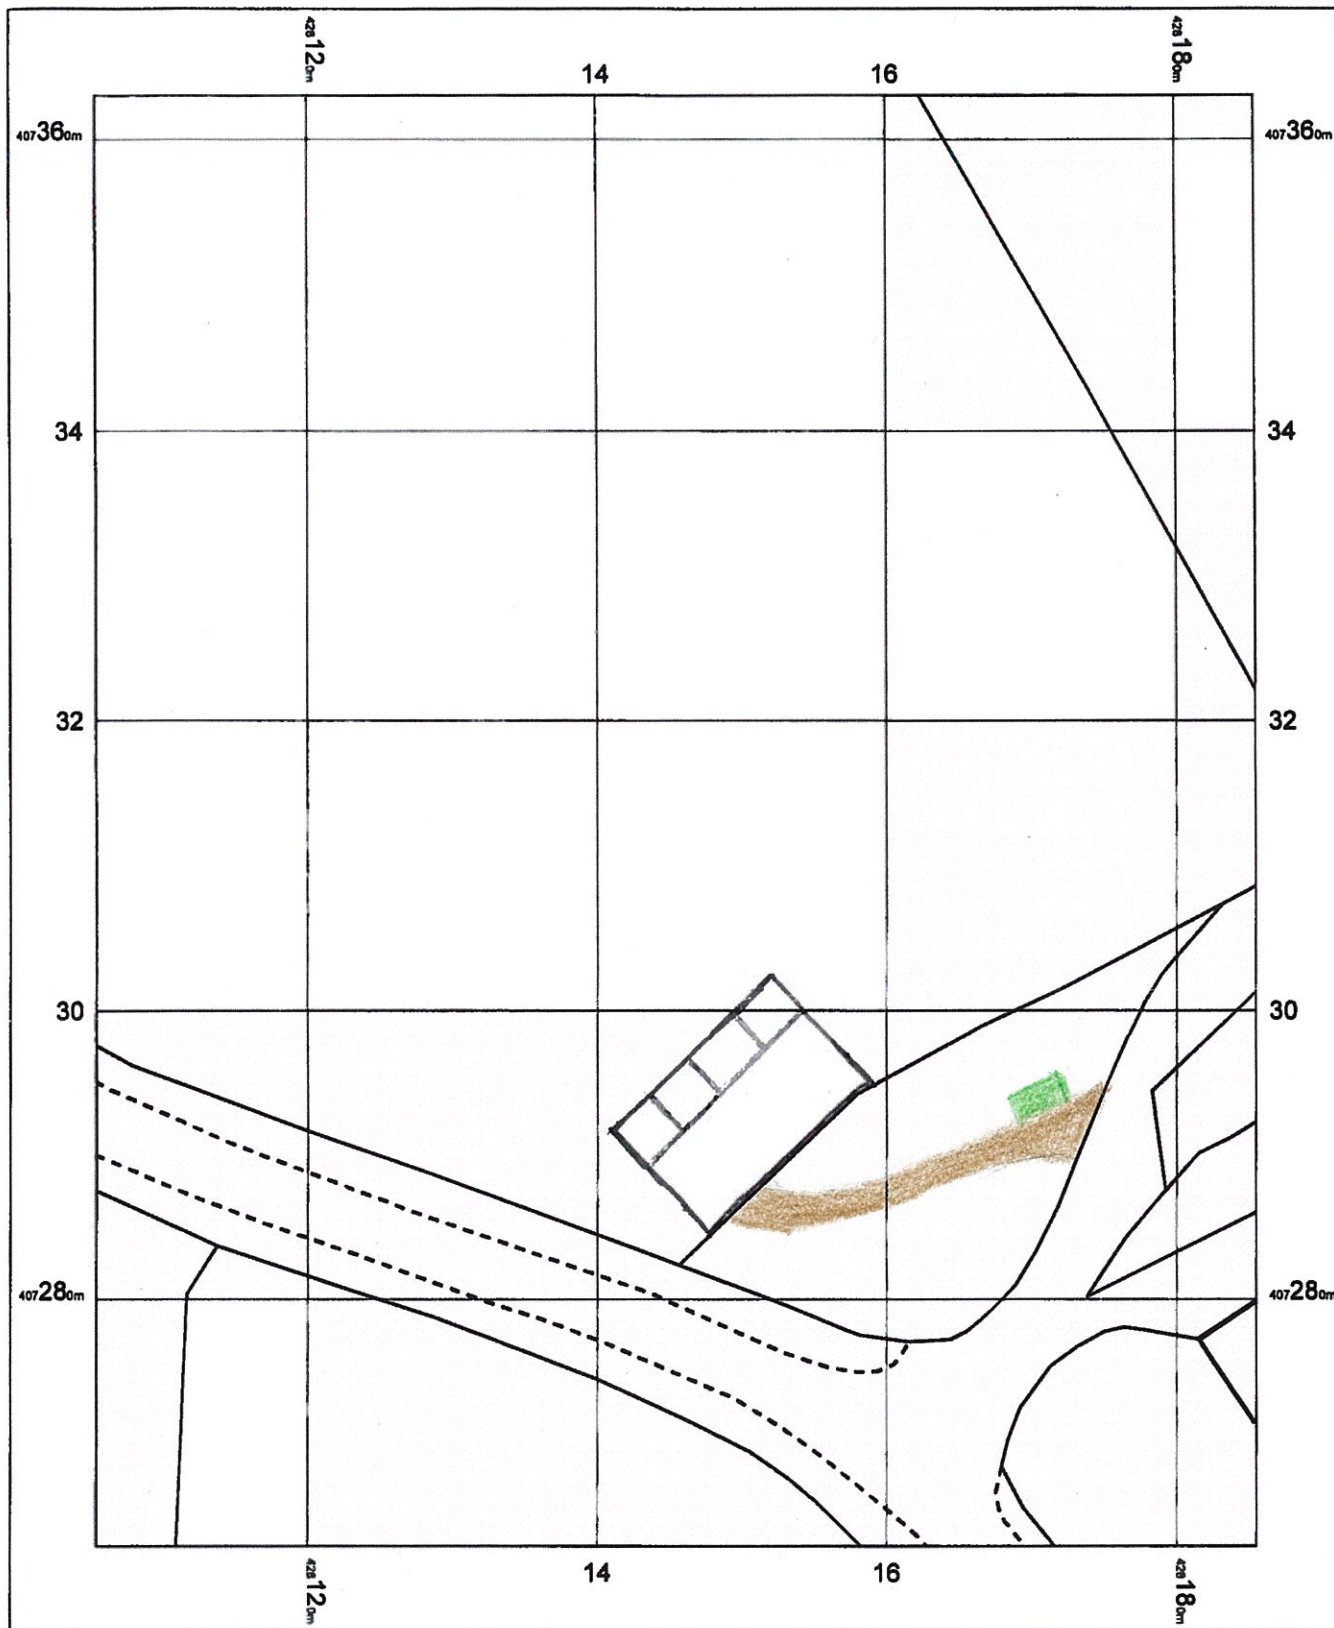

Hill House Farm, Woolstock Lane, Cawthome

OS Mastermap
24 May 2013, ID: BW1-00231849
maps.blackwell.co.uk

1:500 scale print at A4, Centre: 428146 E, 407313 N

©Crown Copyright. Licence no. 100041040



BLACKWELL'S
www.blackwellmapping.co.uk

TEL: 0113 245 2623
comments@maps.blackwell.co.uk