

Building Materials


- Roof Trim BS48ØØ - 18B25 - Dark Admiralty Grey - Flashing
- Current red around upstairs office windows - As above - Flashing
- Panels to office fronts only - White - Steel profile Sheet

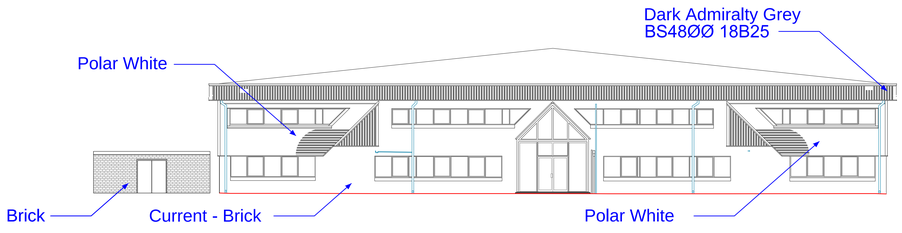

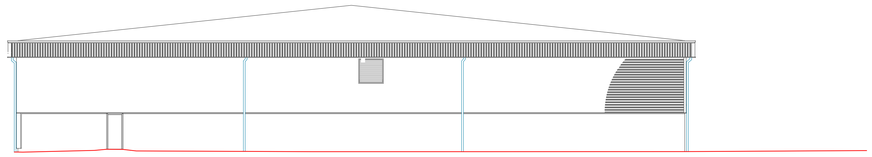


Datum 20.000m.

Datum

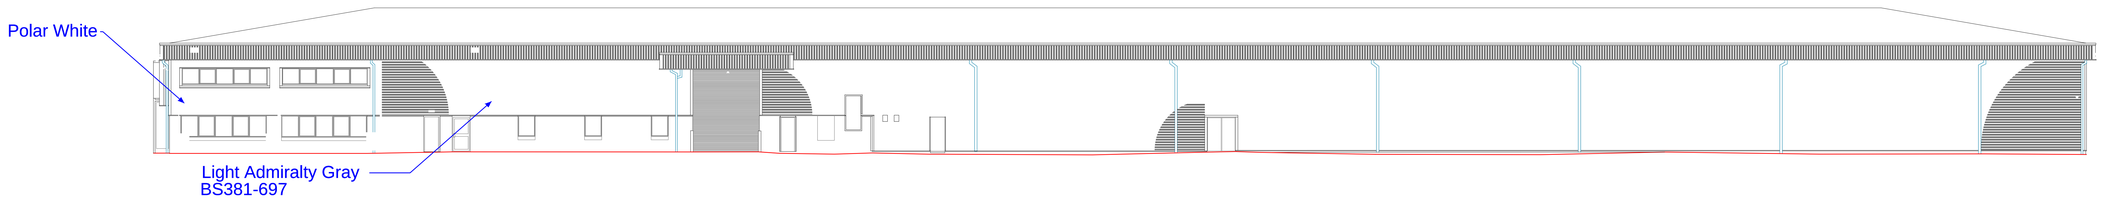

Datum 20.000m.

Datum

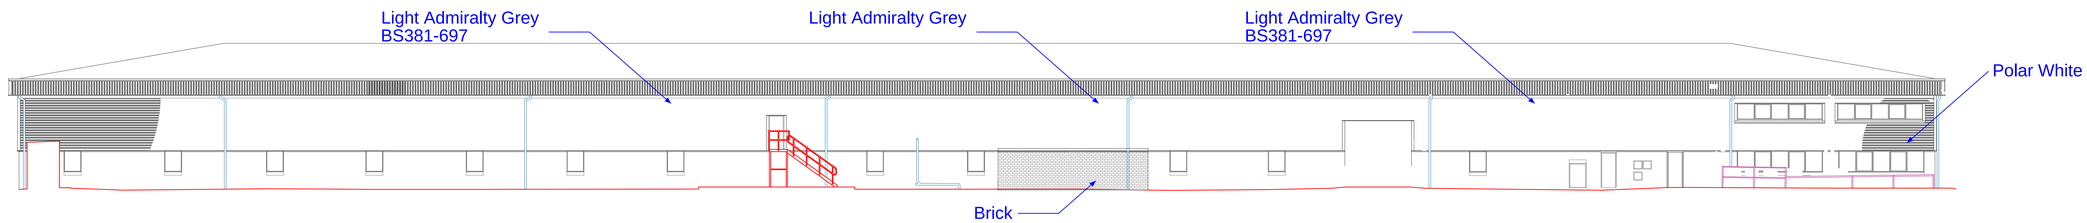

Datum 20.000m.

Datum

job number	drawing number	revision
1300	08	/

Notes

Copyright in this drawing remains the property of Mapmatic Ltd.

Do not scale this drawing.

Work to figured dimensions only.

Contractors and consultants are to advise Mapmatic Ltd of any discrepancies.

All steelwork sizes indicated on these drawings are to be confirmed by Structural Engineer before works commence.

NAYLOR
Made in the UK
Excellent Construction Products

PLANNING

revision	date	chckd
-	-	-

client
Naylor Industries plc
Clough Green
Cawthorne
Barnsley, S75 4AD

project
Naylor
Valley Road, Wombwell

drawing
Existing Building proposed Elevations

scale	date
1:200 @ A0	February 2015

job number	drawing number	revision
1300	08_REV2	2