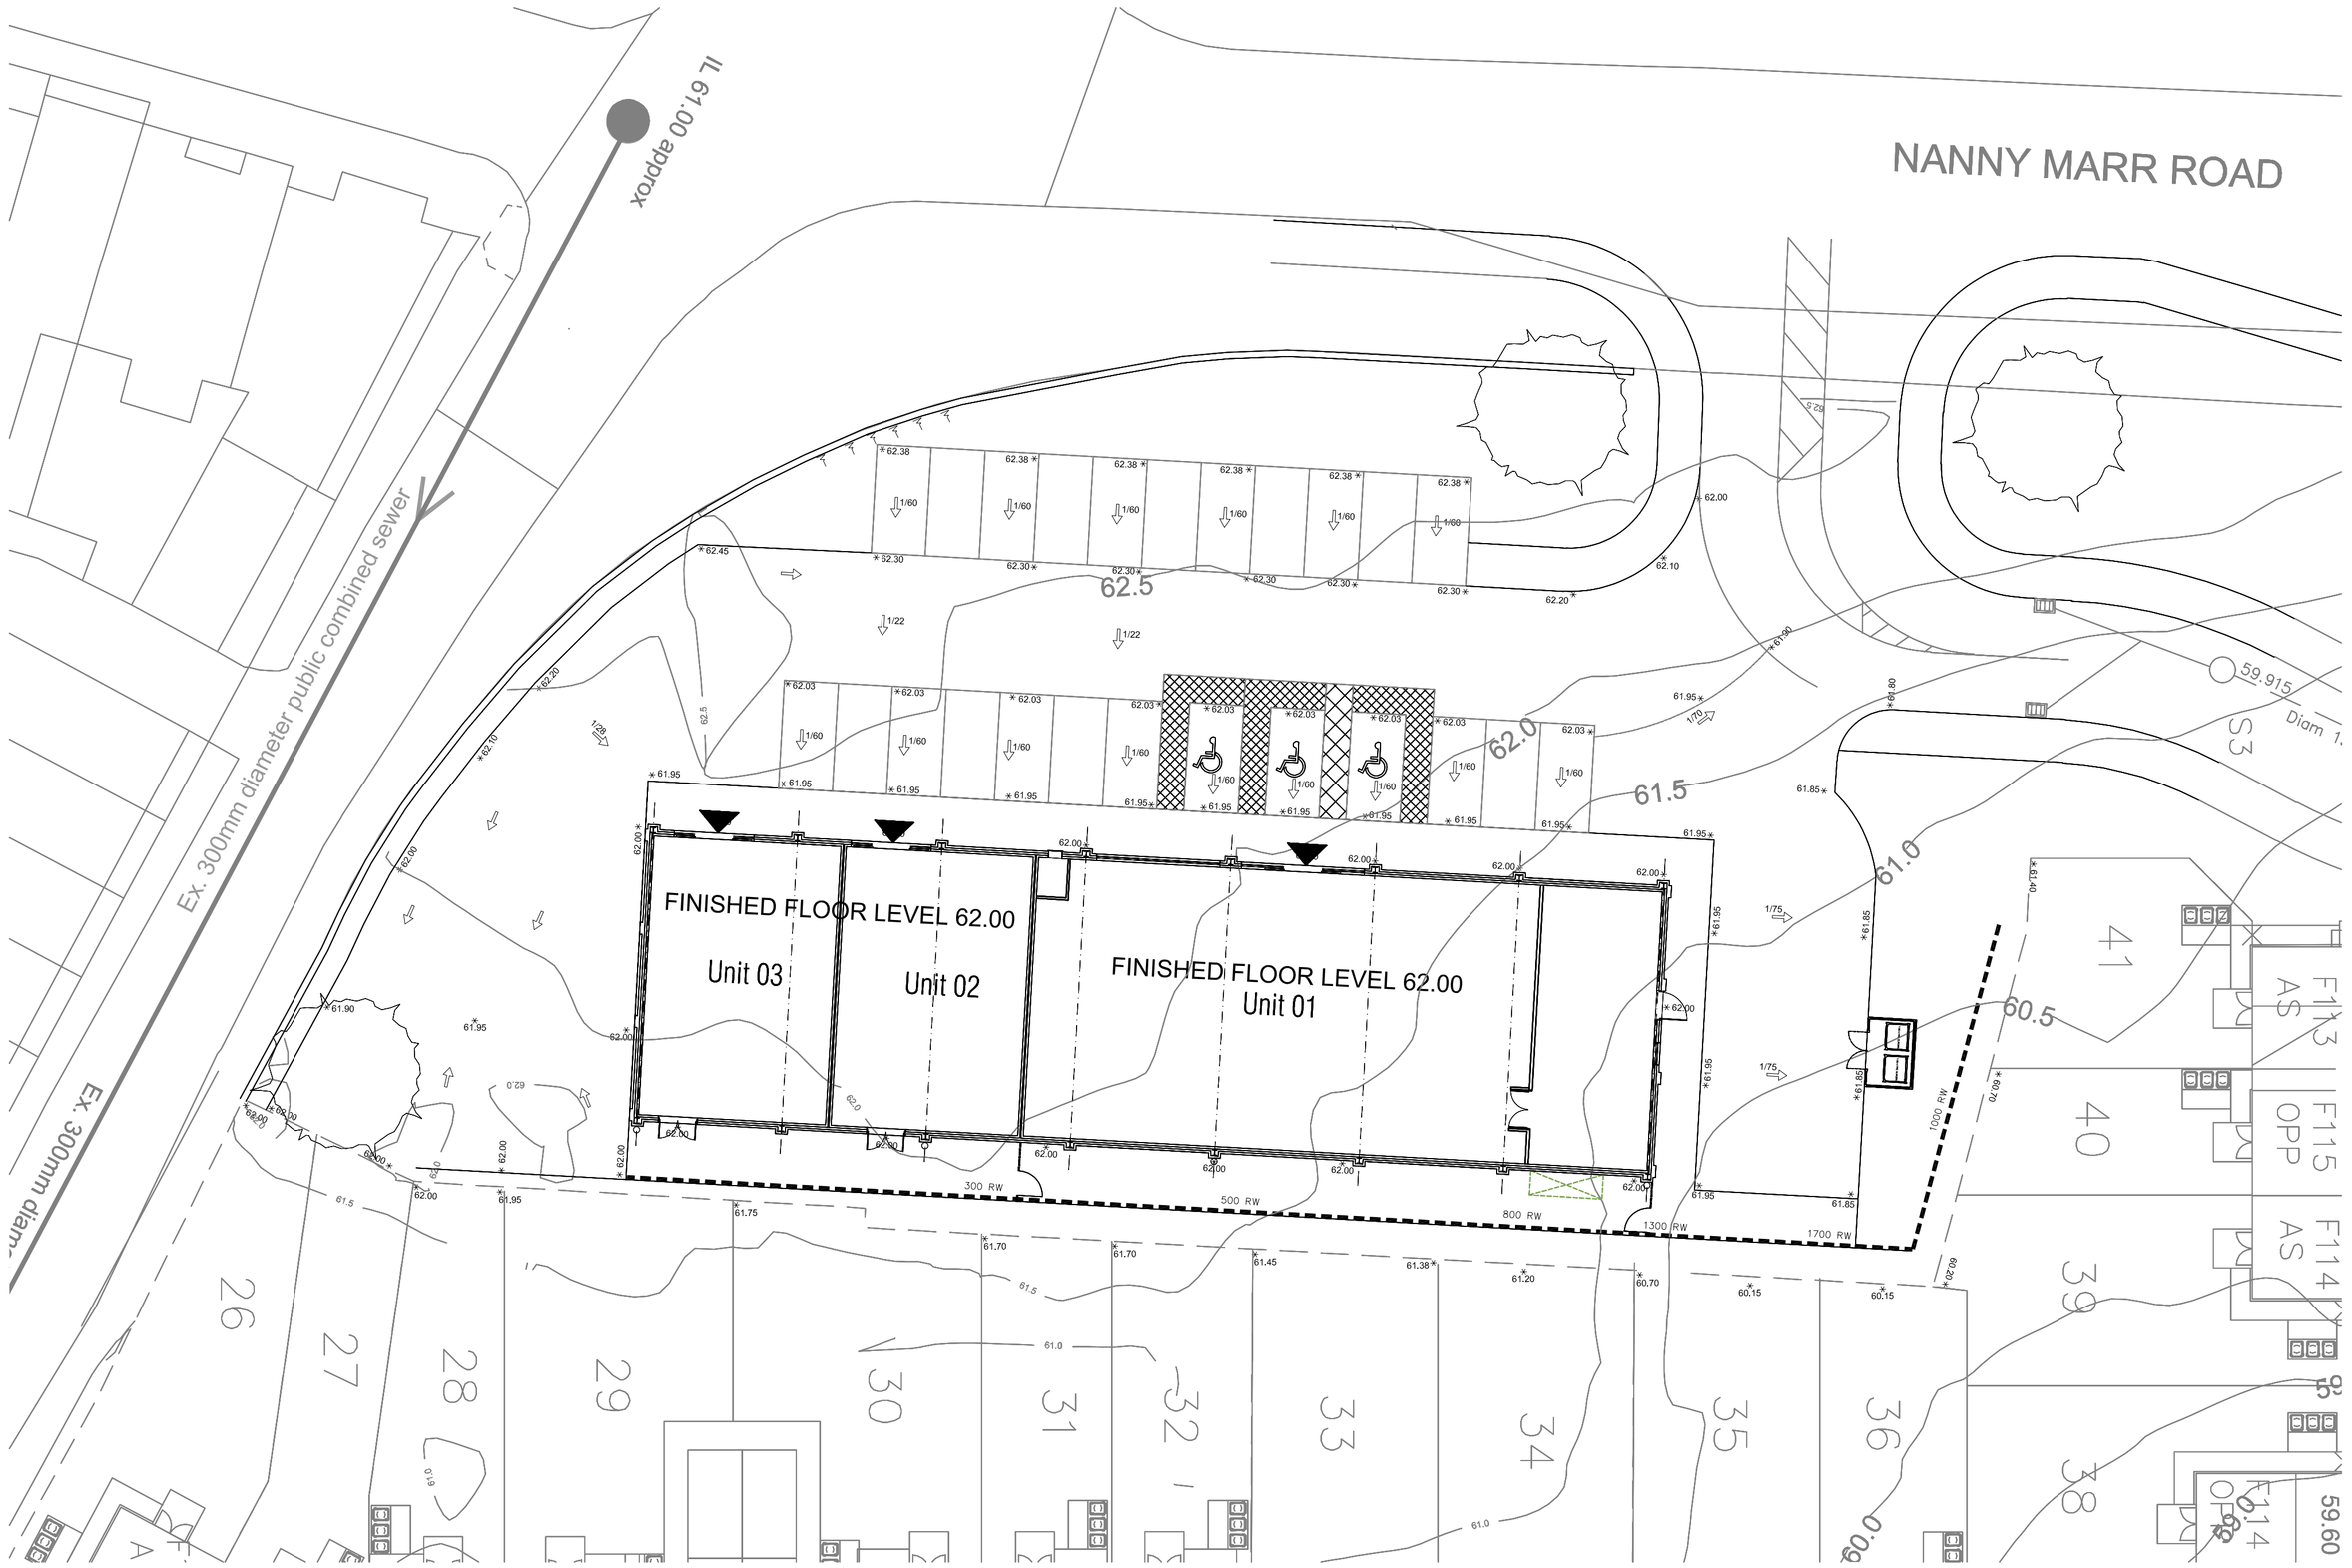


KEY

66.200 *	Proposed Level.
FOE	Flag on edge retaining.
RW	Masonry Retaining Wall. To be Highway Authority approved when within 3.6m of adoptable Highway.
1/106 ⇨	Approx gradient

Preliminary

Rev	Details	Date	Drwn	Chk.
A	Levels/gradients amended	9-2-21	AST	

Ackroyd & Abbott

Commercial Area
Nanny Marr Road, Darfield

External Levels

Dwg No. : STE/21/02/01 A

Date : 29-1-21

Scale : 1:200

Copyright © Shaun Tonge Engineering

SHAUN TONGE
ENGINEERING

11 Broomhead Road. Wombwell, Barnsley. S73 0SA.
Tel 01226 755929. Mobile 07528 278070 . Email Shauntongeengineering@yahoo.co.uk

A1