



The KX PLUS

Benefits and Specification

Protection and privacy:

The kiosk provides protection from the weather and surrounding noise, as well as offering privacy for the user. The door handle is designed and positioned to make it easy to use - especially by young people, the old and disabled.

High visibility:

The new design provides a brighter more visible and

comfortable environment for customers. Its distinctive colouring and improved internal and external illumination means it can be easily seen from a distance and it will suite all environments.

Internal features:

Optional features to add comfort and convenience, include a shelf, writing surface and seat. The internal notice area is backlit.


Easy access:

The kiosks are sited level with the surrounding pavement, allowing easier access for elderly and disabled customers.

Dimensions:

Weight - 380 kg
Height - 2495 mm
Width - 900 mm
Depth - 900 mm



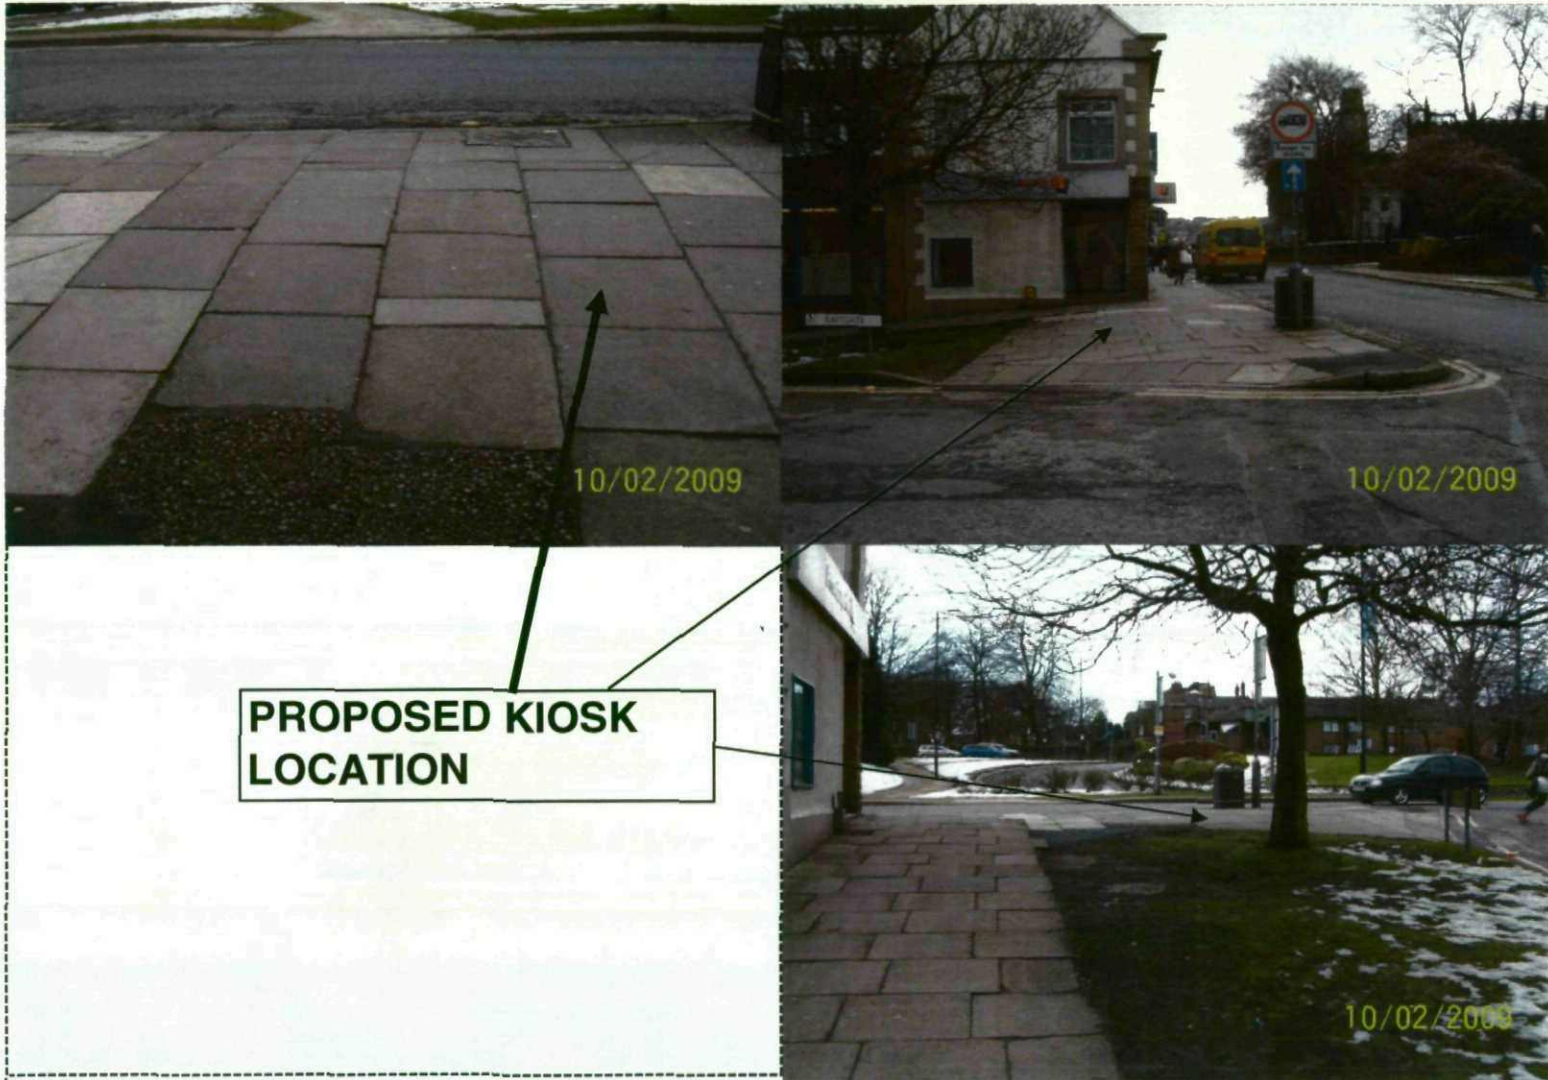

**PROPOSED KIOSK
LOCATION**

Church street Jcn Eastgate

Barnsley, South Yorkshire.

S70 2AH


FORM NO Q19A

DATE of Issue Nov 2008

ISSUE No 12

ORIGIN MPA5

Location Plan

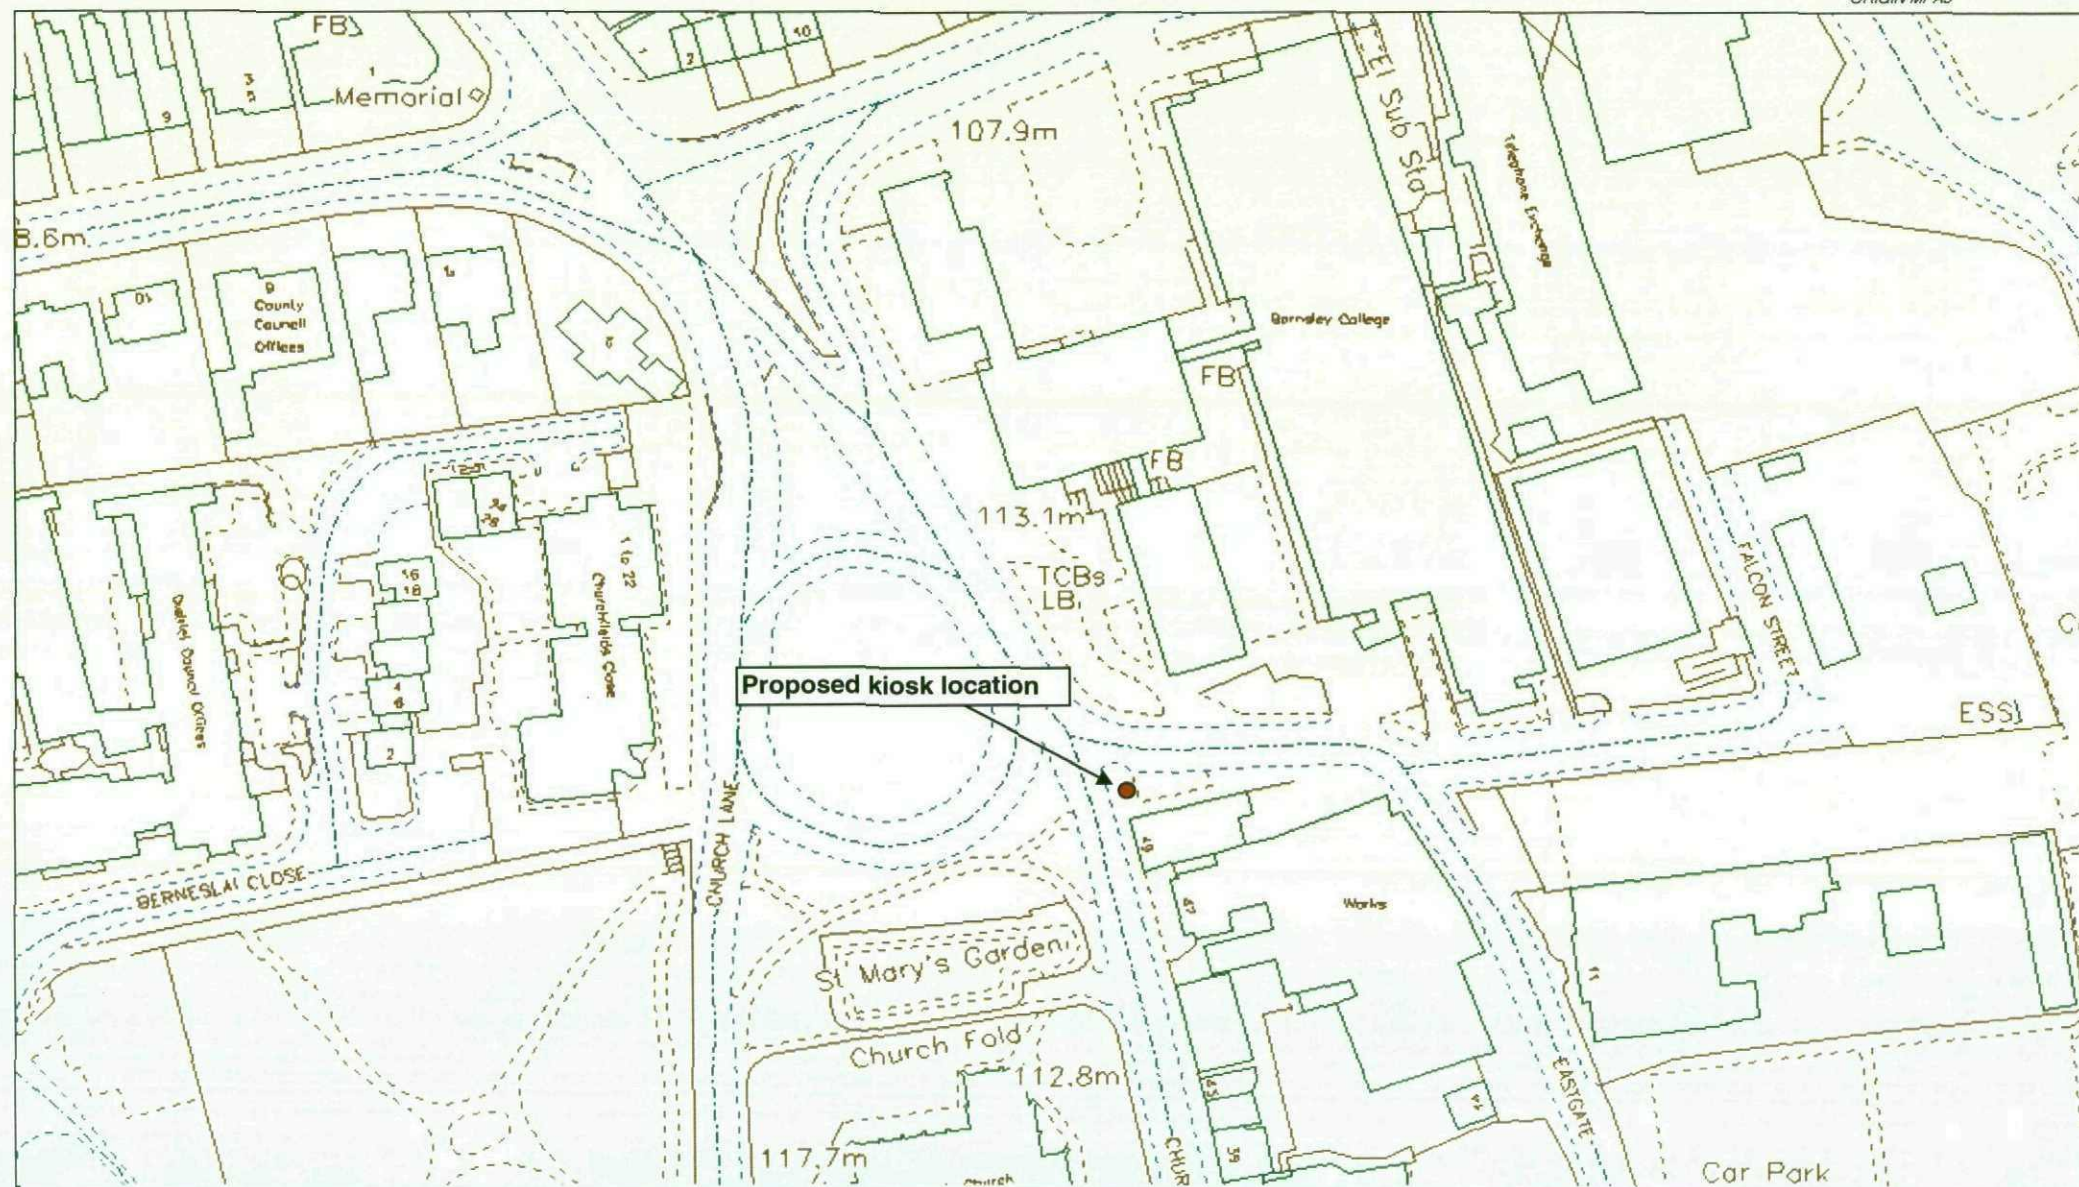


O/S Ref Cease: 434368 406756
 Scale 1:1250 Print Size A4

O/S Ref Provide 434390 406719
 Barnsley, South Yorkshire.

Date of issue: 02/02/2009
 S70 2AH

Block Plan

FORM NO Q19A
DATE of Issue Nov 2008
ISSUE No 12
ORIGIN MPAS

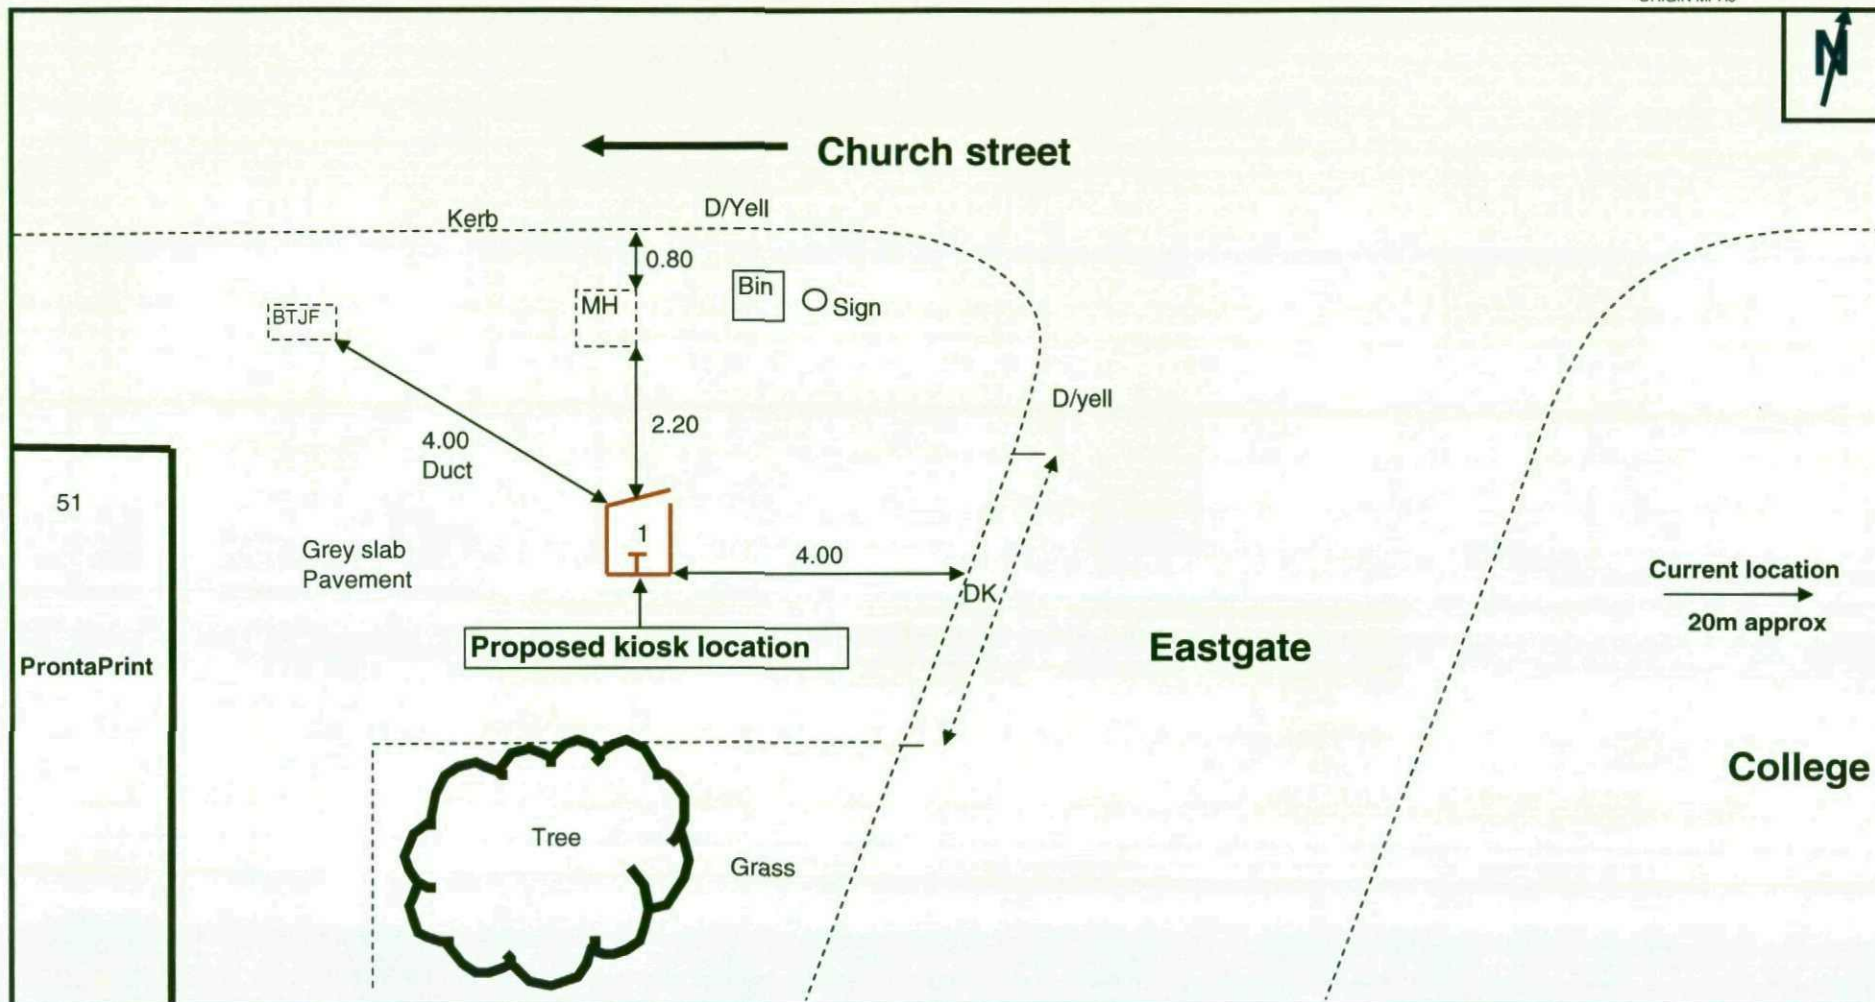

SL=Street Light;TL=Traffic Light;BD=Bollard;DK=Drop Kerb;BTJF=BT Footway Box MH manholeELJF=Electric Footway box;CATV=Cable TV footwaybox

All Measurements are in Metres

	Job Description		ADDRESS		BT Database:- SL	
	Provide KX plus B config at location shown above. This is a re-site from land outside Barnsley college		Church street Jcn Eastgate			
			Barnsley, South Yorkshire.		Post Code: S70 2AH	
	BT Ref Number		Exchange	O.S Ref	BT Surveyor	
	JF-0618-SL		0	434390 406719	Andy Sharman	
Drawing Issue		Planning Authority	Print Size A4	Date		
1		Barnsley MBC	Scale 1:100	02/02/2009		