




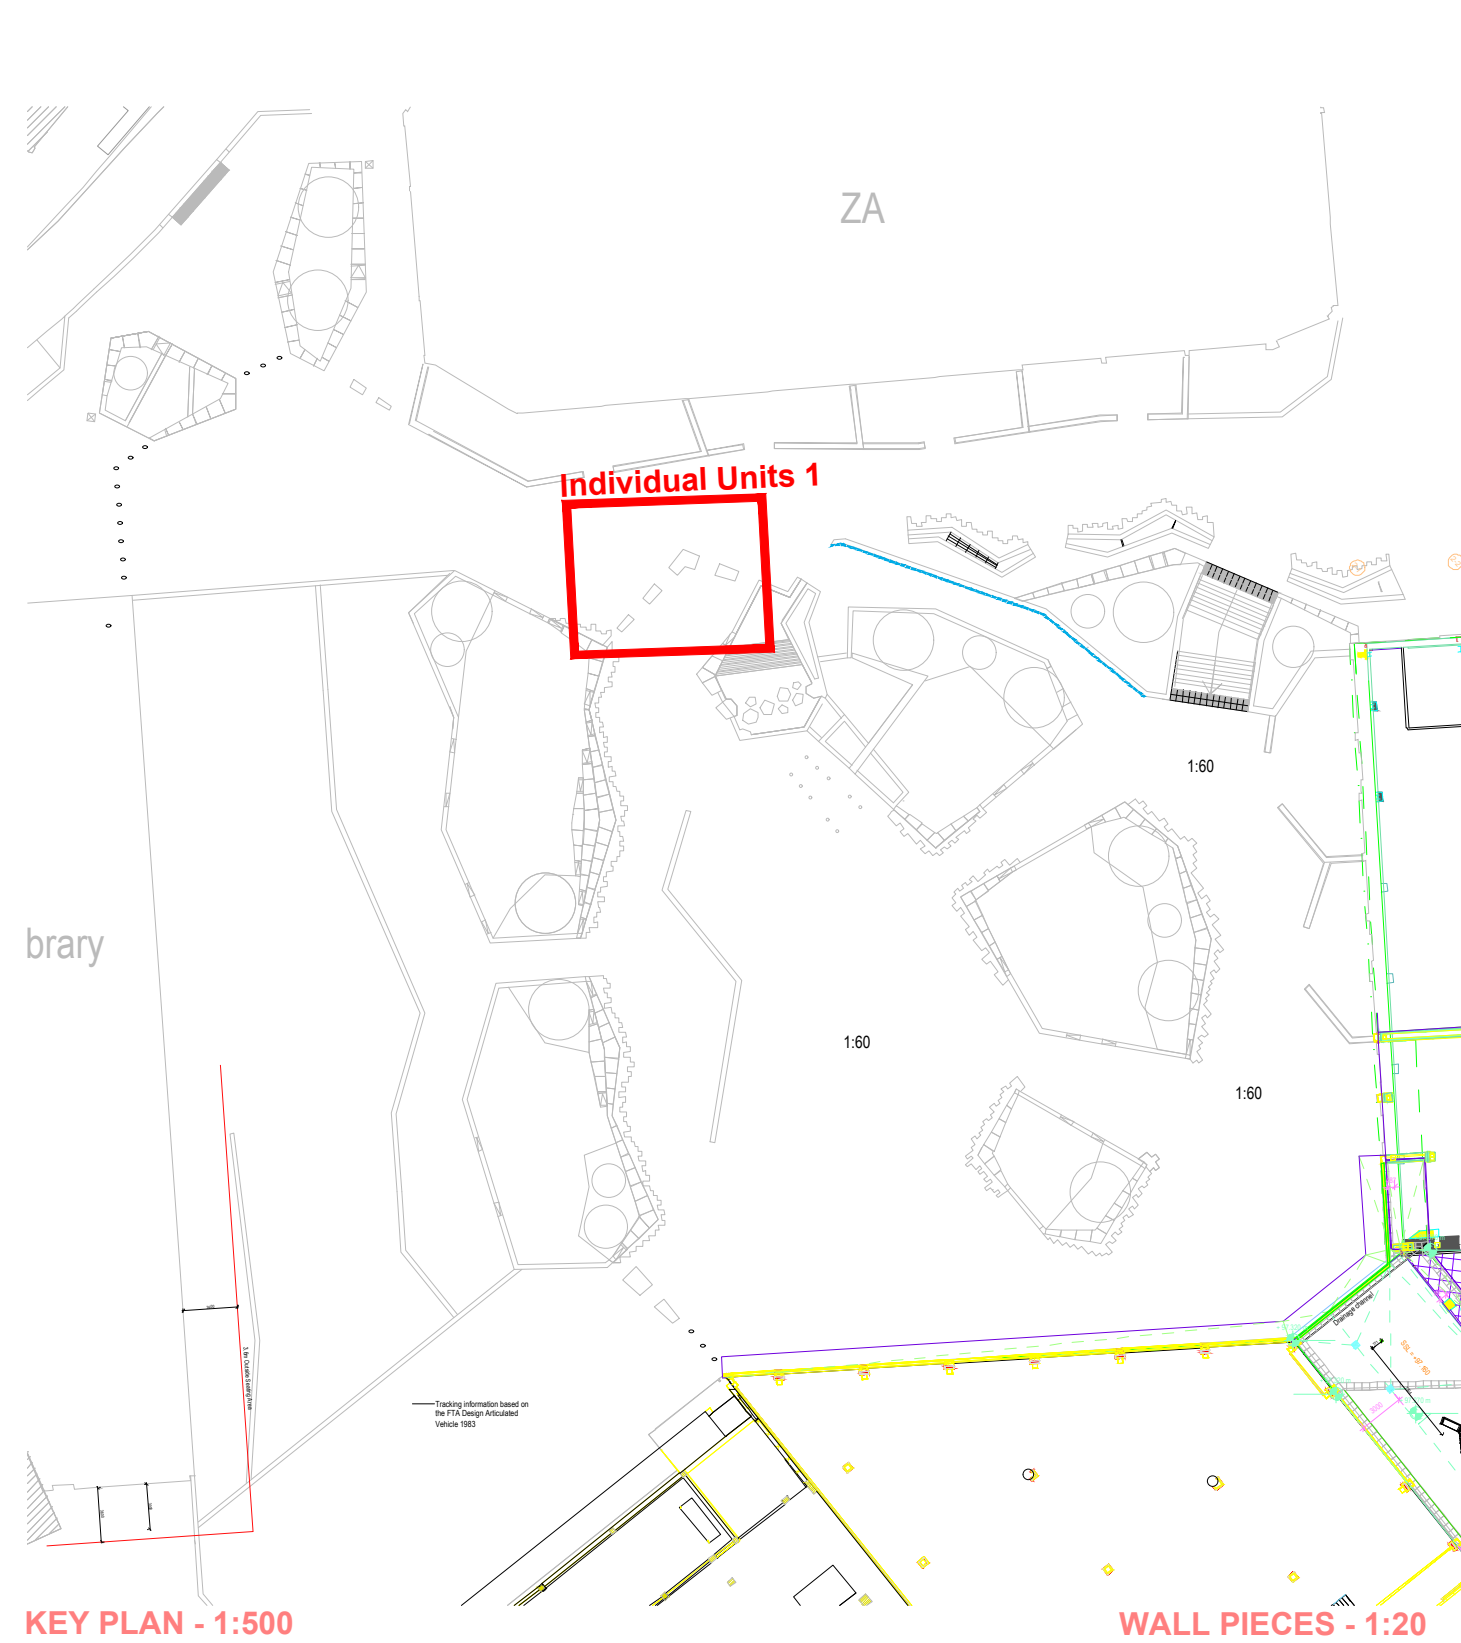


Individual Units 1: Plan
Scale 1:50

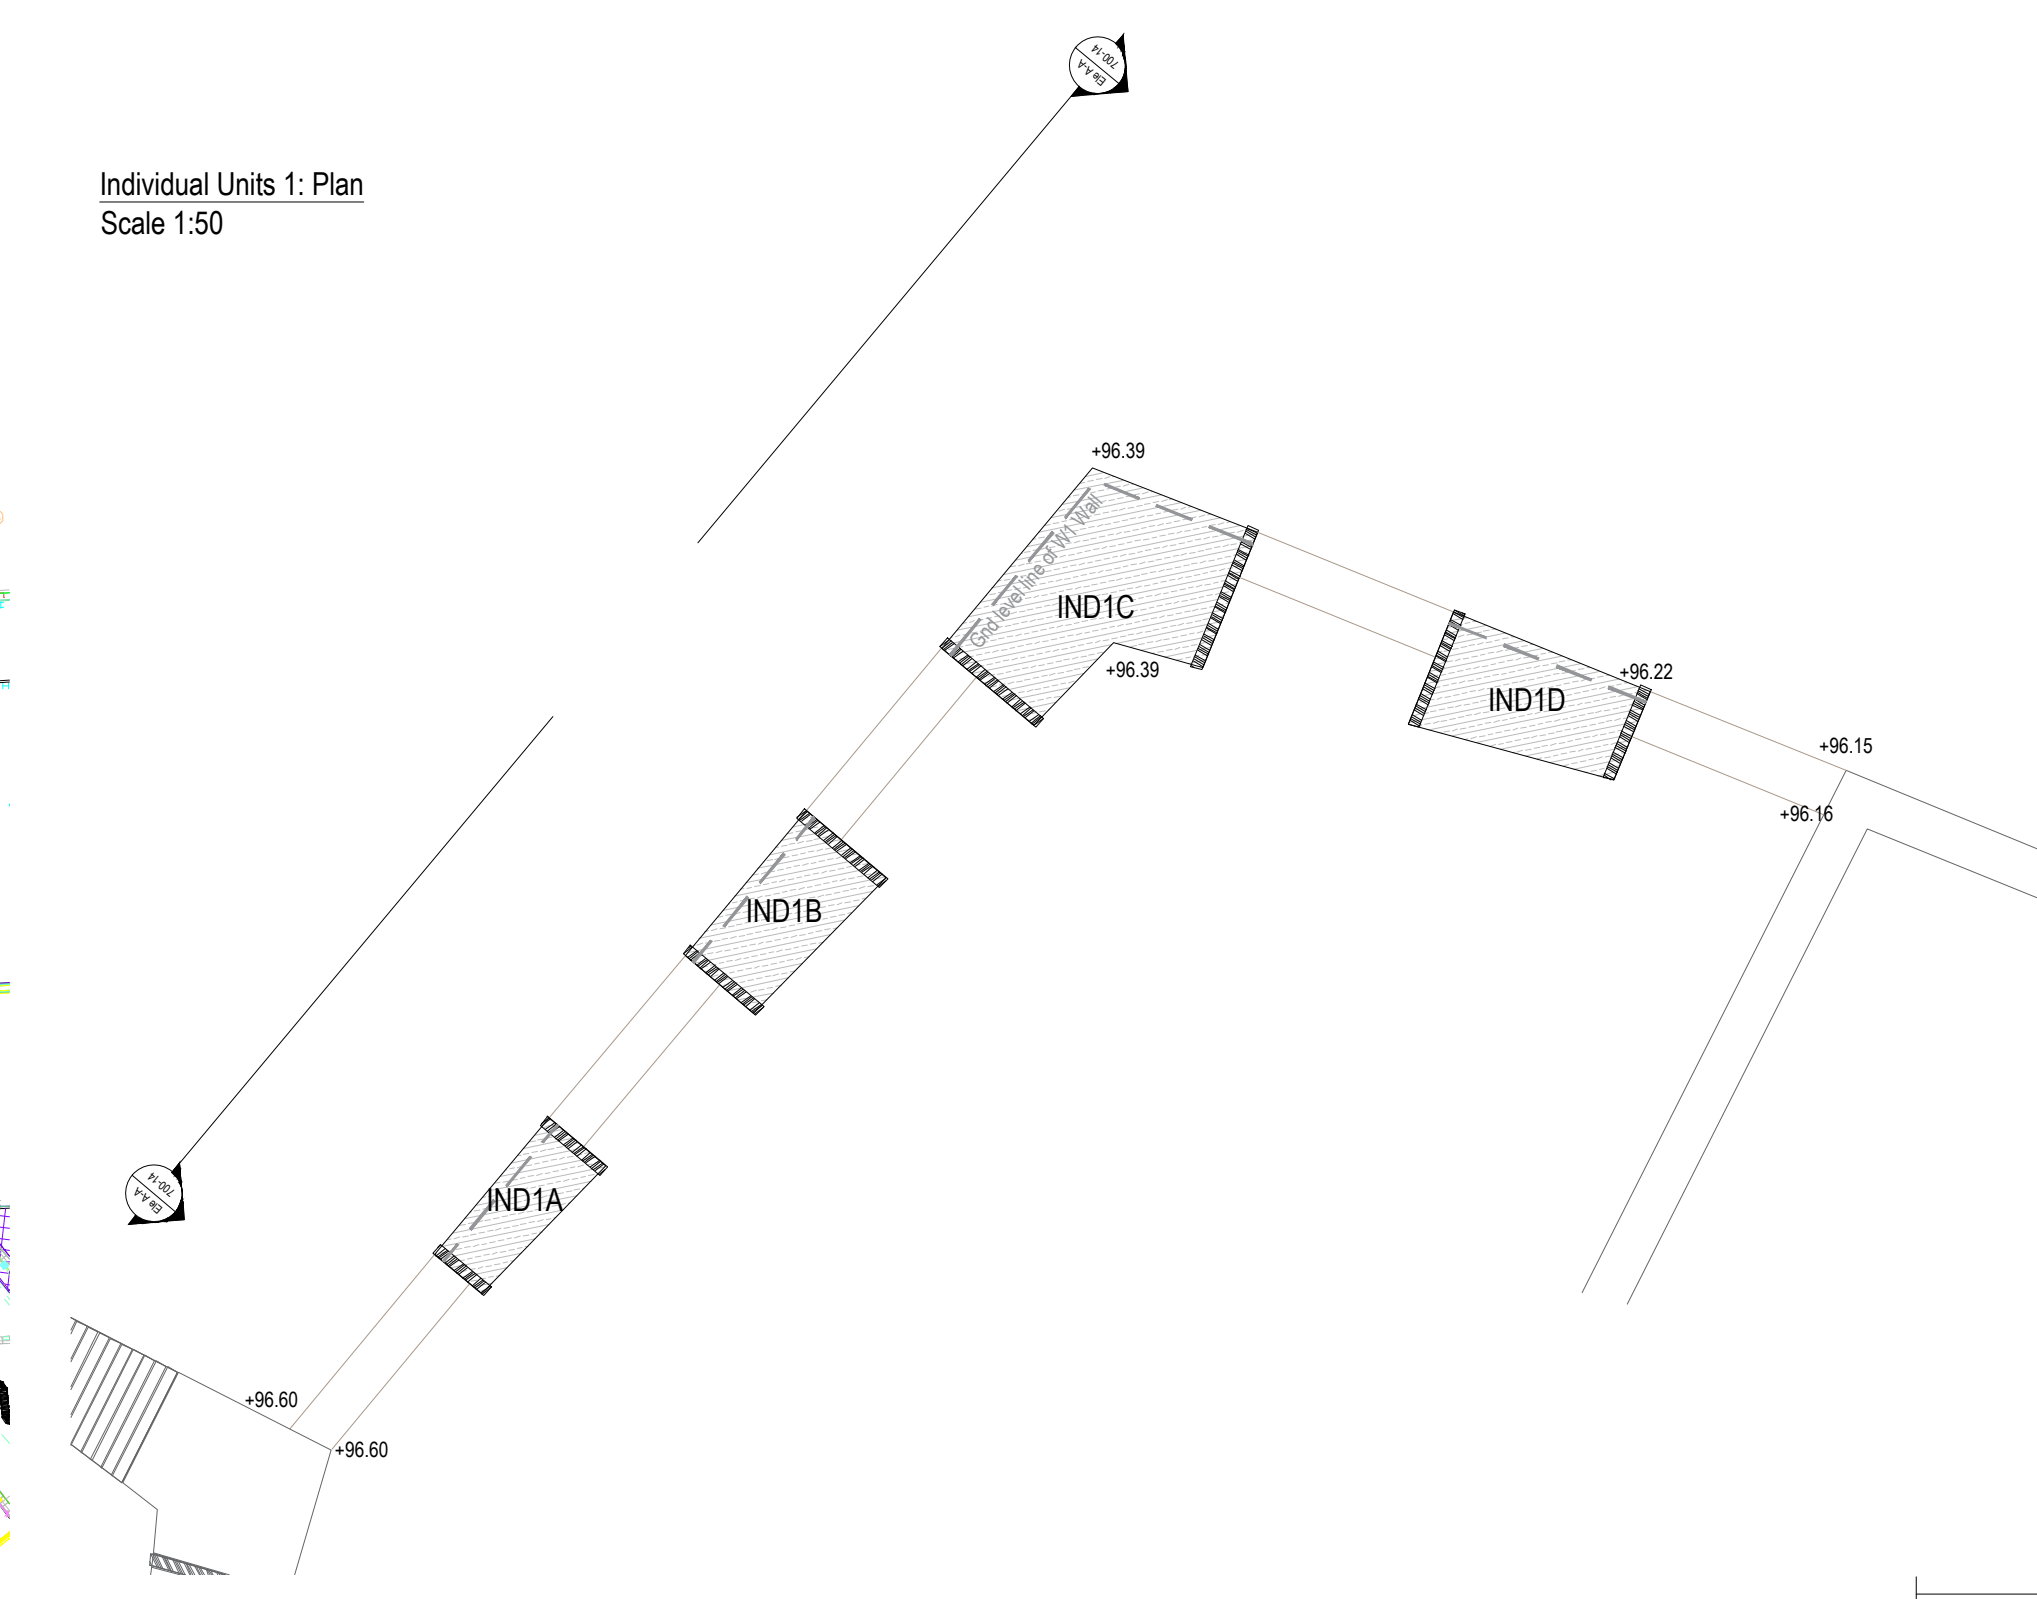

Individual Units 1 - Elevation A-A
Scale 1:50

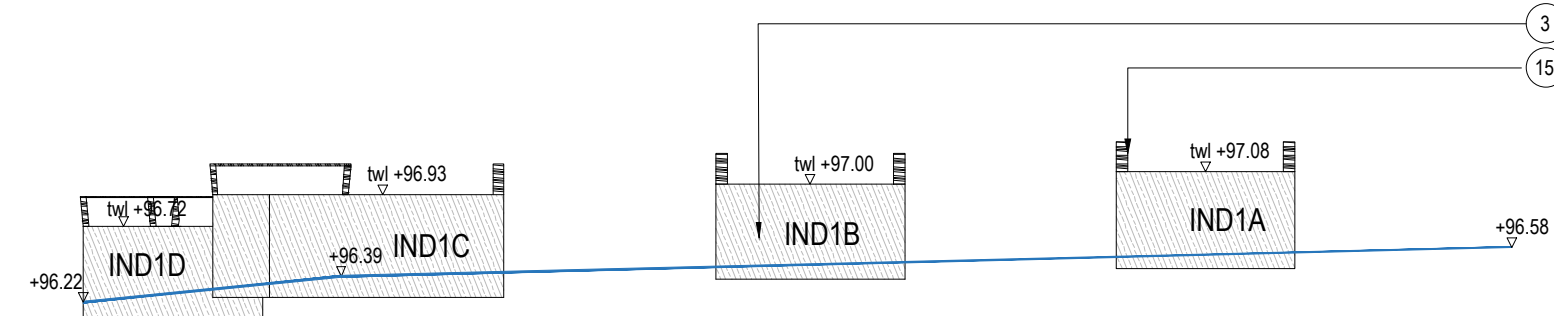


Typical Detail - Individual W1 Units
Scale 1:20

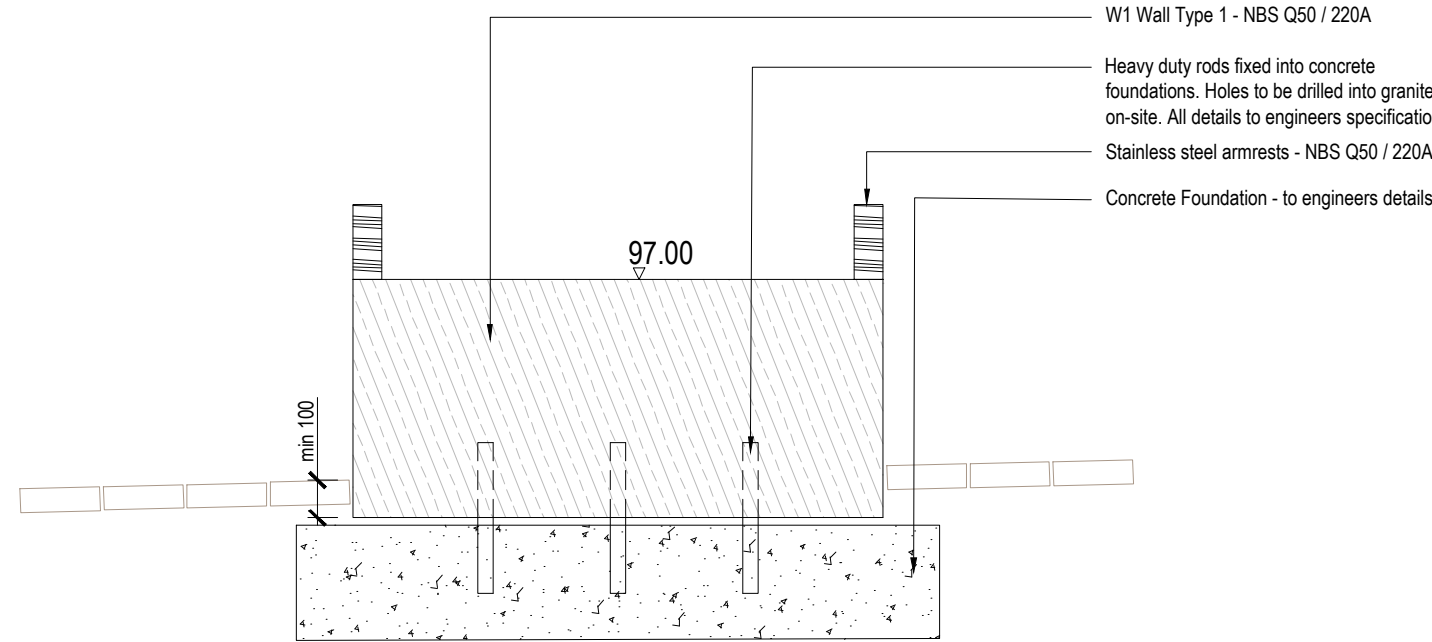


- LEGEND
- P6 Paving Type 6 - NBS Q25 / 330
 - Linear Light Strip - See Lighting Engineers Details
 - W1 Wall Type 1 & Be1 Bench Type 1 - NBS Q50 / 220A
 - P17 Paving Type 17 - NBS Q25 / 310E
 - 75mm depth Bark Mulch - NBS Q28 / 845
 - PL1 Planting Type 1 - See Planting Plans PL_00_08, PL_00_09, PL_00_10, PL_00_24, PL_00_25
 - E1 Edging Type 1 - Q10 / 200
 - G1 Grass Type 1 - NBS Q26 / 350A
 - P5 Paving Type 5 - NBS Q25 / 310
 - Bedding Mortar - See engineers details
 - Structural Slab - See engineers details
 - Waterproof membrane - See engineers details
 - K1 Kerb Type 1 - NBS Q10 / 120
 - K3 Kerb Type 3 - NBS Q10 / 120B
 - Stainless steel armrests - NBS Q50 / 220A
 - Bark mulch - NBS Q28
 - Base of W1 Wall Unit
 - Bedding sand layer - see engineers details
 - Topsoil - NBS Q28
 - Concrete Foundation - to engineers details
 - Cropped finish to front face of W1 Wall Type 1 - NBS Q50 / 220A
 - Angled Timber Backrest - NBS Q50/220A
 - Proposed Tree - NBS Q31 and Planting Plans PL_00_08, PL_00_09, PL_00_10, PL_00_24, PL_00_25
 - Flamed finish to granite to lower section of vertical face
 - W2 Wall Type 2 - NBS F10 / 110A
 - GBA - Glass Balustrade - NBS L37 / 160#
 - Stainless steel armrests - NBS Q50 / 220A

Note: For all below surface structural elements and drainage details refer to engineers drawings and specifications. For illustrative purposes only to demonstrate a design intent. Contractor's engineer to develop proposals to submit for approval


Wall Piece IND1A

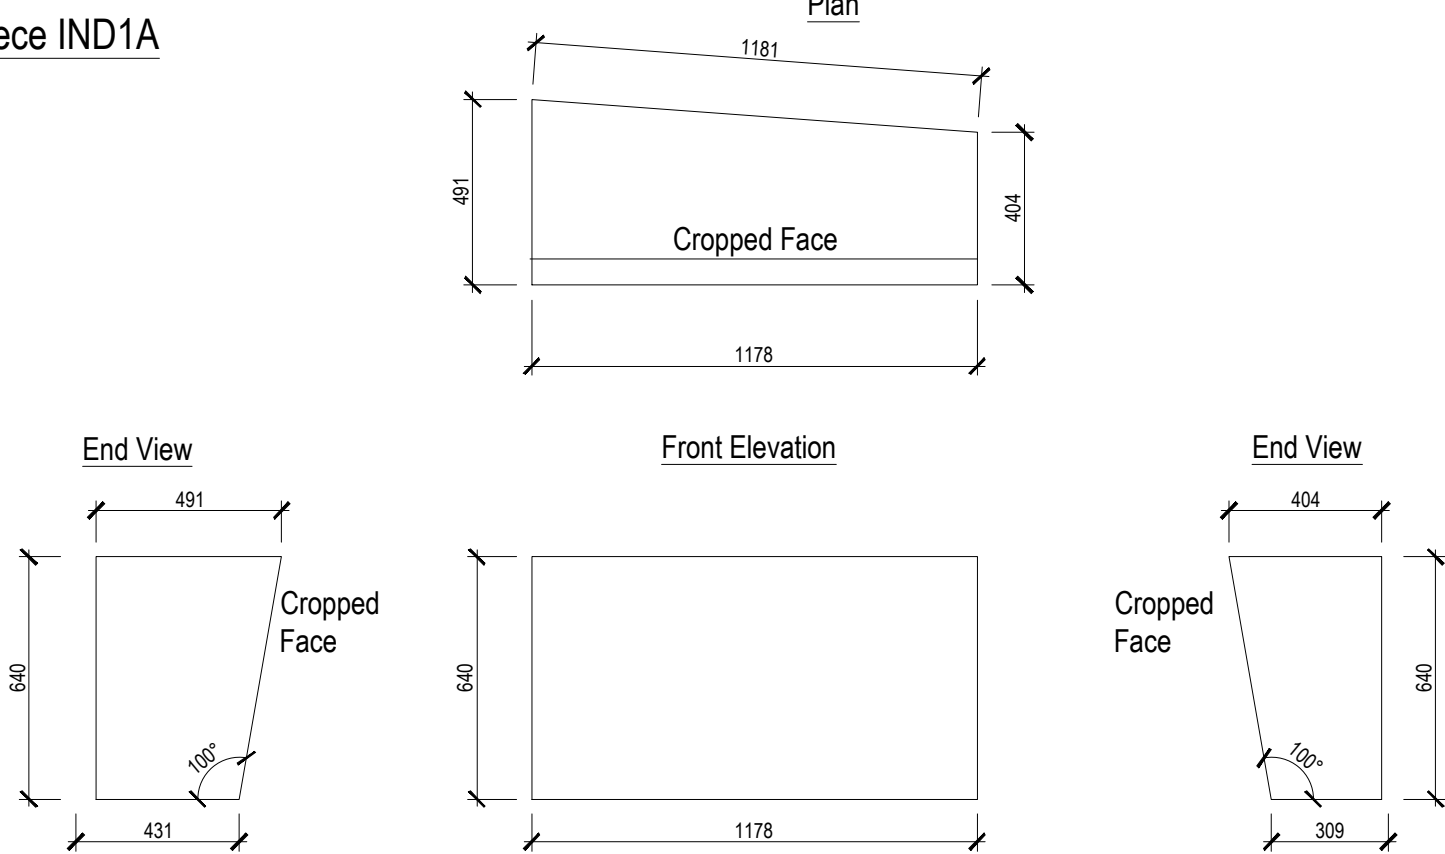


Wall Piece IND1B

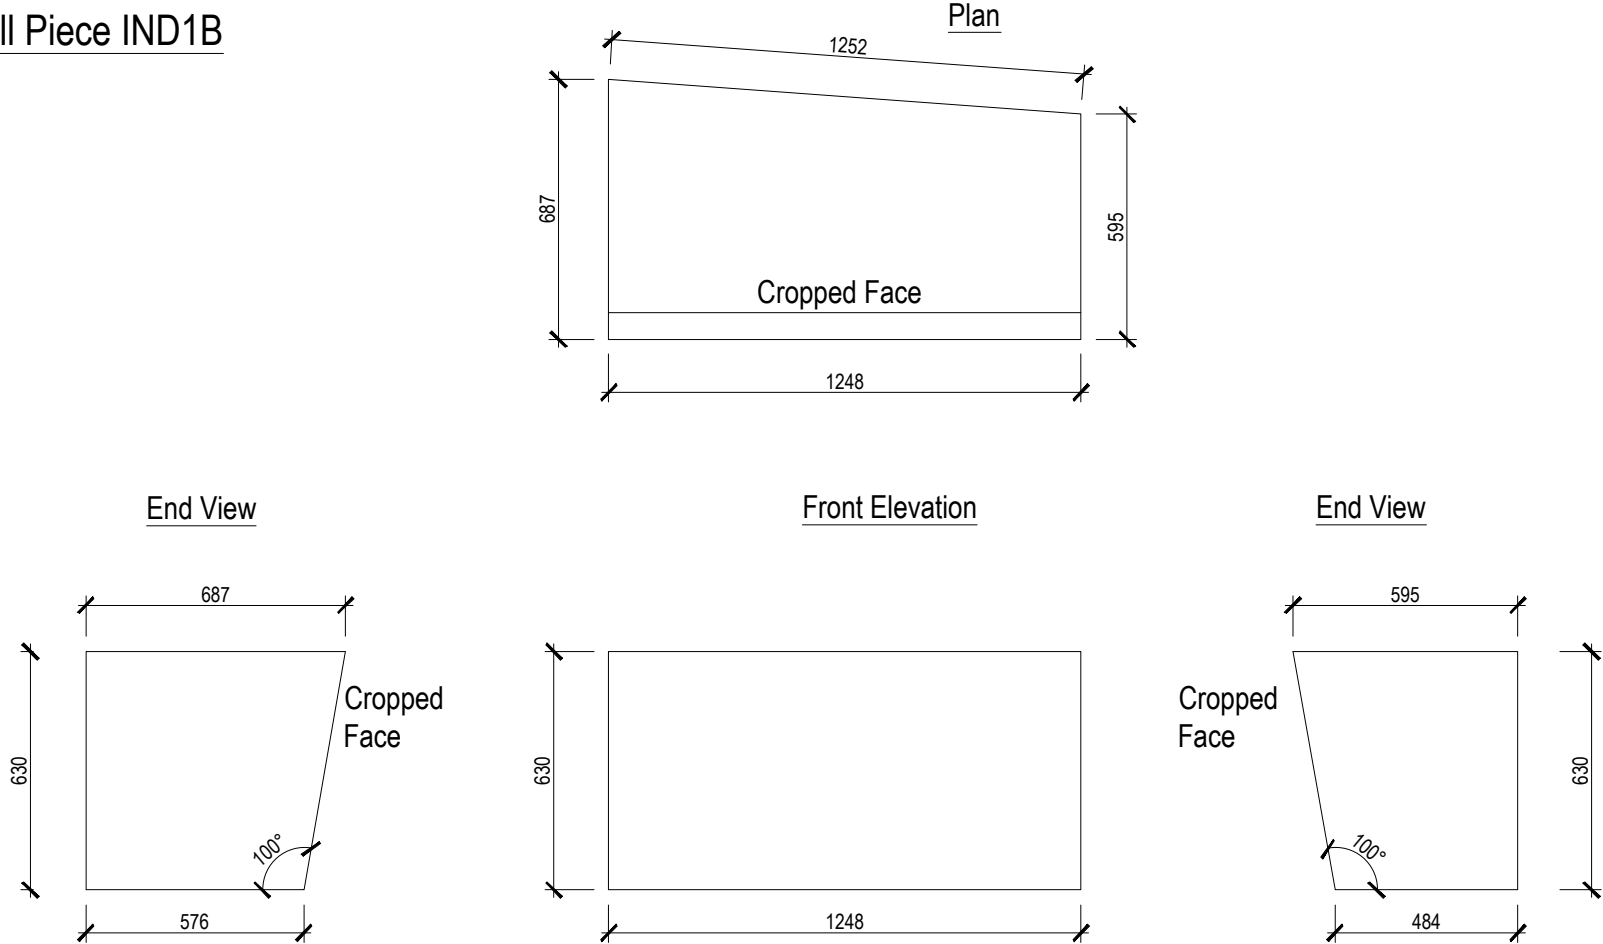

Wall Piece IND1C

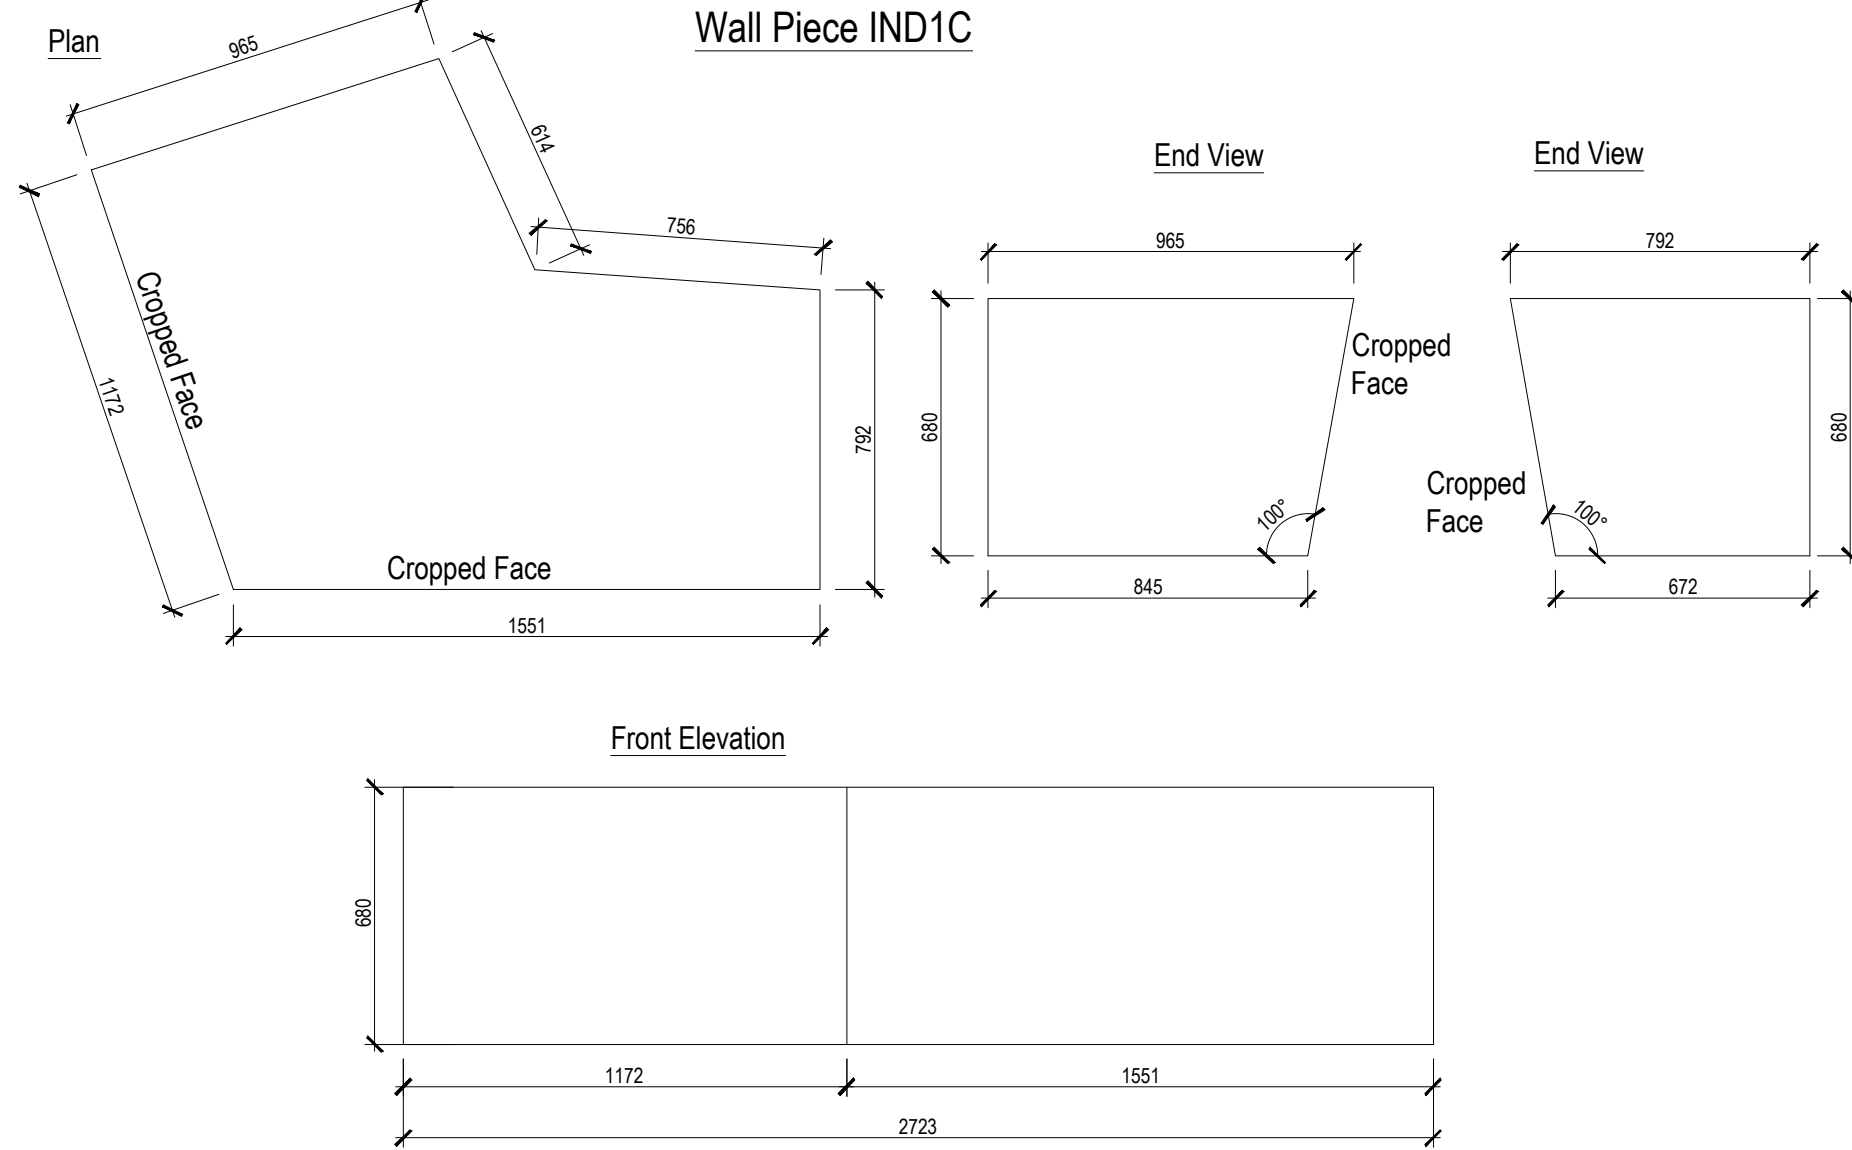

Wall Piece IND1D

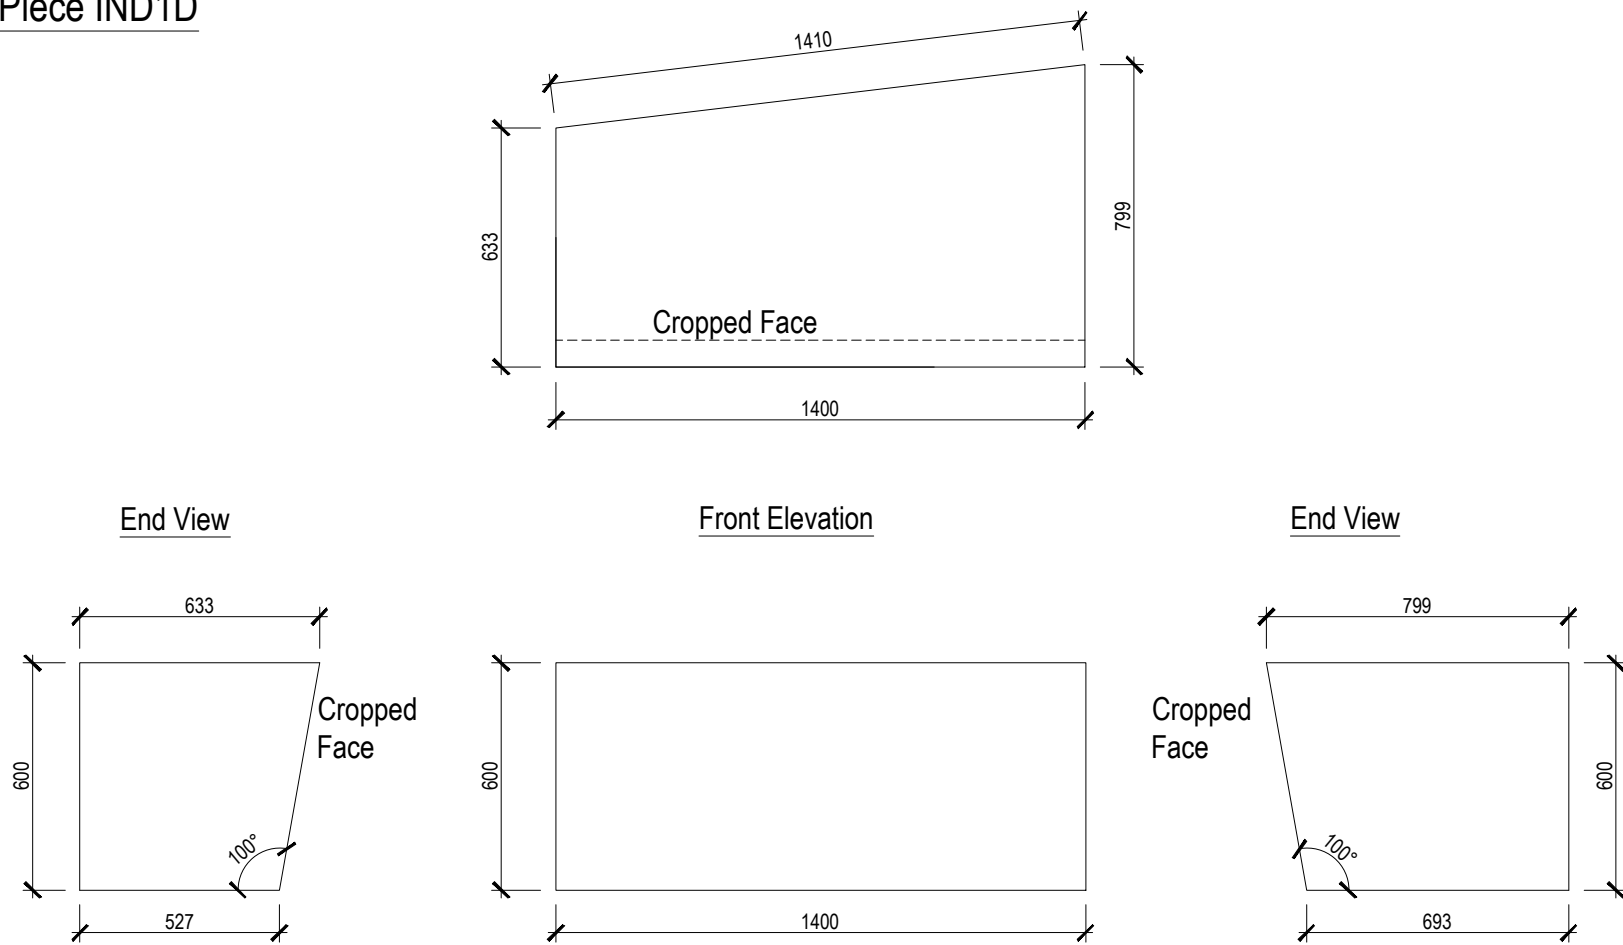

- Notes:
- This drawing is copyright.
 - Do not scale dimensions from this drawing.
 - This drawing is to be read in conjunction with all other relevant drawings.
 - All discrepancies on this drawing are to be reported to the architect.
 - Do not modify any element of this drawing.
 - Use drawing only for purpose(s) issued.

North Sign / Key Plan

The following external model files are included within this drawing:

Rev	Date	Description	By	App'd
B	24/05/20	Units resized and realigned in response to CCP to rotate planters 1 & 2	CL	CL
A	26/02/20	Construction Issue	NV	CL
Rev	Date	Revision Notes	Dn	Rv
Client / Contractor				

IB Intelligence Buildings Infrastructure
www.ibigroup.com

Project
BARNSELY PUBLIC REALM

Drawing Title
WALL TYPE 1 DETAILS (INDIVIDUAL UNITS 1)
- MAIN SQUARE

Job Number 50035	Drawing Originated Date 12/11/2018	PAS 1192 Status Code -
Scale@A1 AS SHOWN	Purpose CONSTRUCTION	
Drawing Number BBTC_IBI_N1_L_G700_DT_00_39	Revision B	