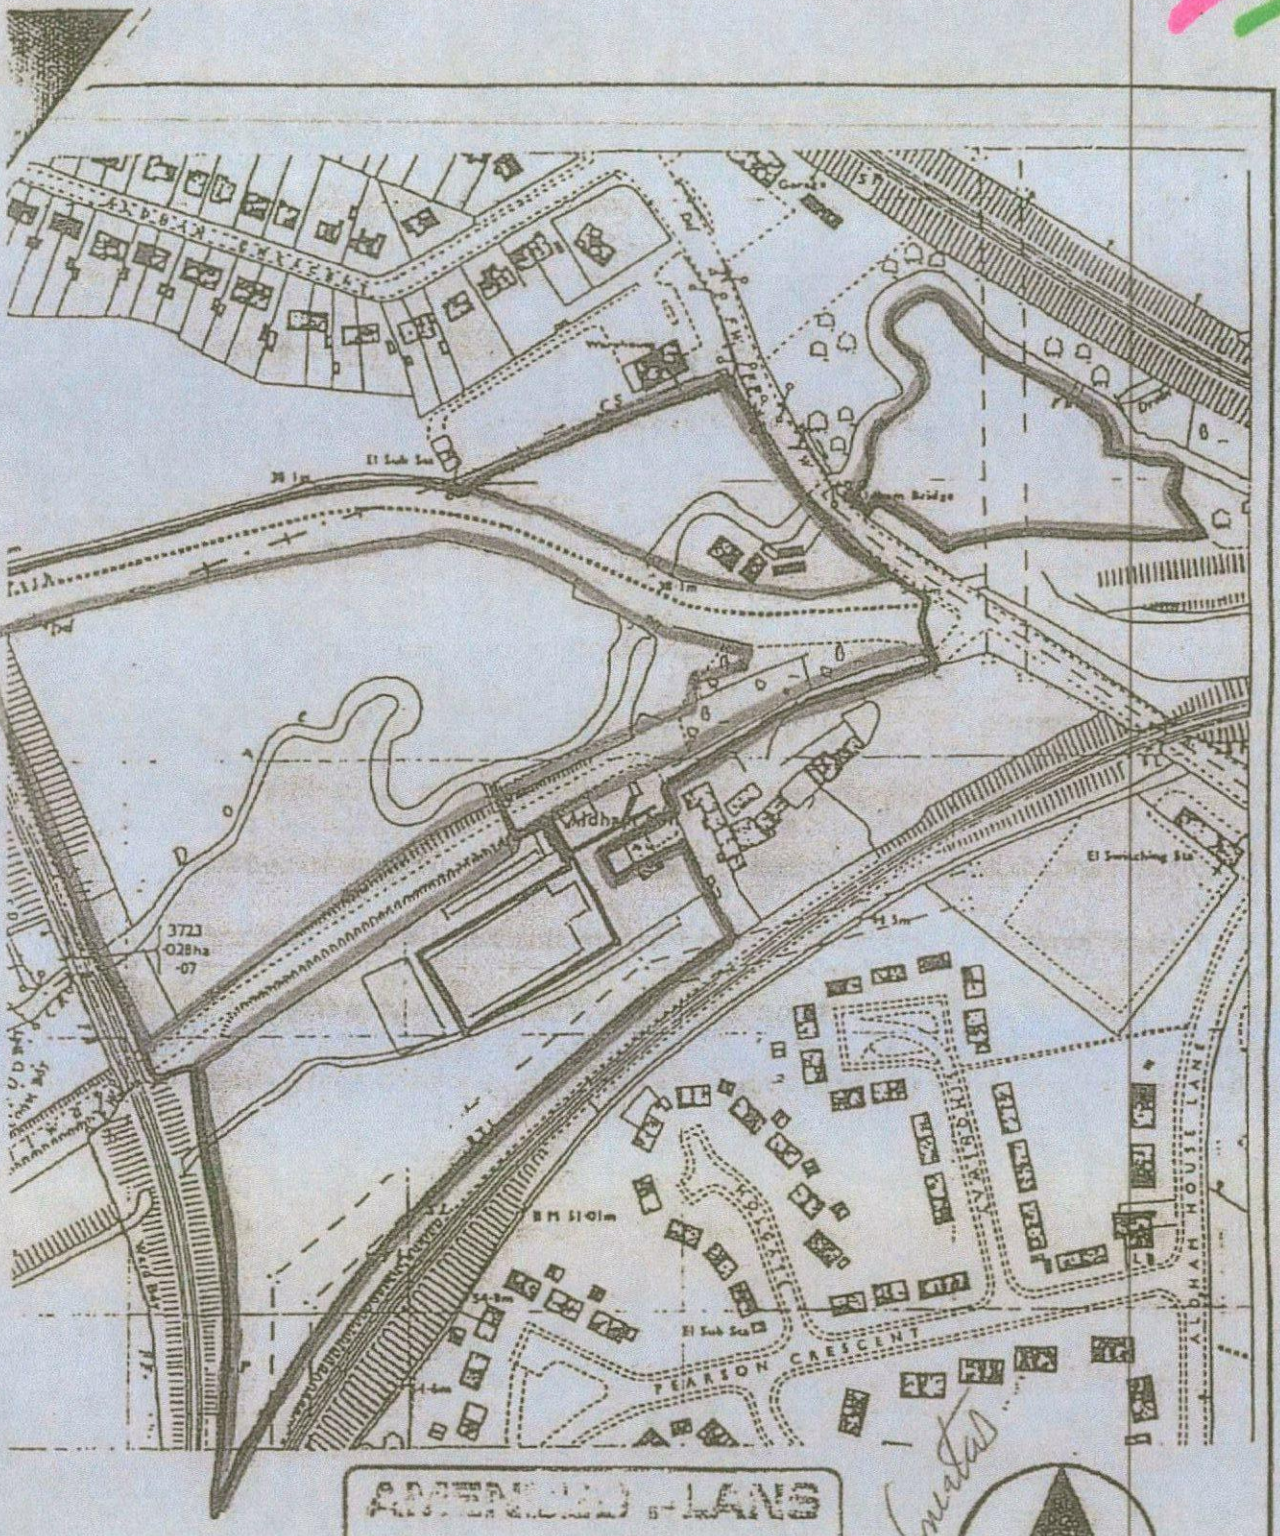


AMENDED PLANS


30 JAN 2003

LOCATION PLAN SCALE 1:2500

ADDRESS ALDHAM FARM WOMBWELL

HSBC Bank plc
Sheffield Securities
Processing Centre
79 Hoyle Street
Sheffield S3 7EW

PLAN 1

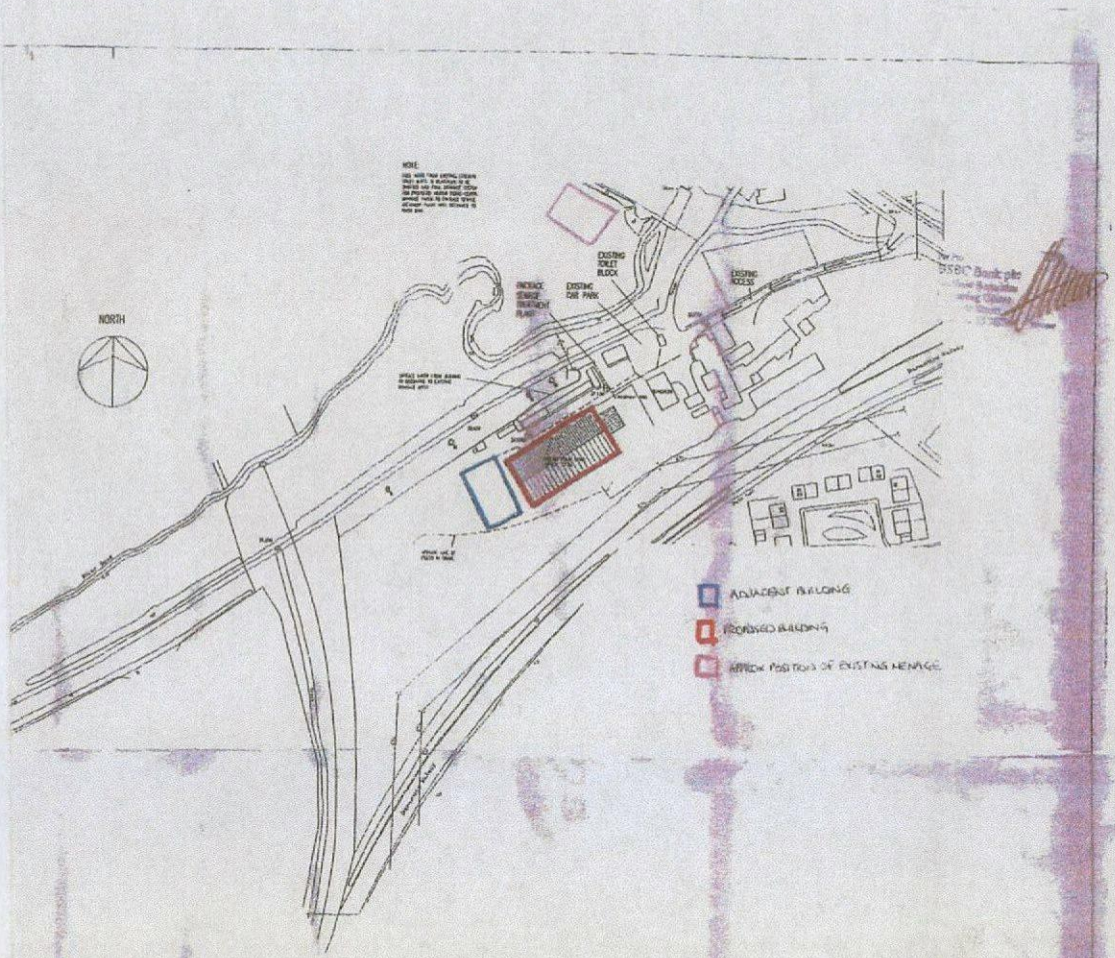

TION PLAN 1:1250

AMENDED PLAN
30 JAN 2003

Suffix	Description	Date	Suffix	Description
A	Moved			
B	ACCESS			
C	RETENTION BUILDING			
D	DRAWING NO'S			

NUTTALL YARWOOD & PARTNERS
CHARTERED ARCHITECTS

Project. PROPOSED INDOOR RIDING CENTRE ALDHAM MILL	Client. MR & MRS SMEATON ALDHAM MILL FARM
Drawing Title. LOCATION PLAN (PROPOSED)	Date. OCT 02 Scale. 1:1250
	Ref. 33/15 Dwg. No. 2 Rev. 0

PLAN 2