

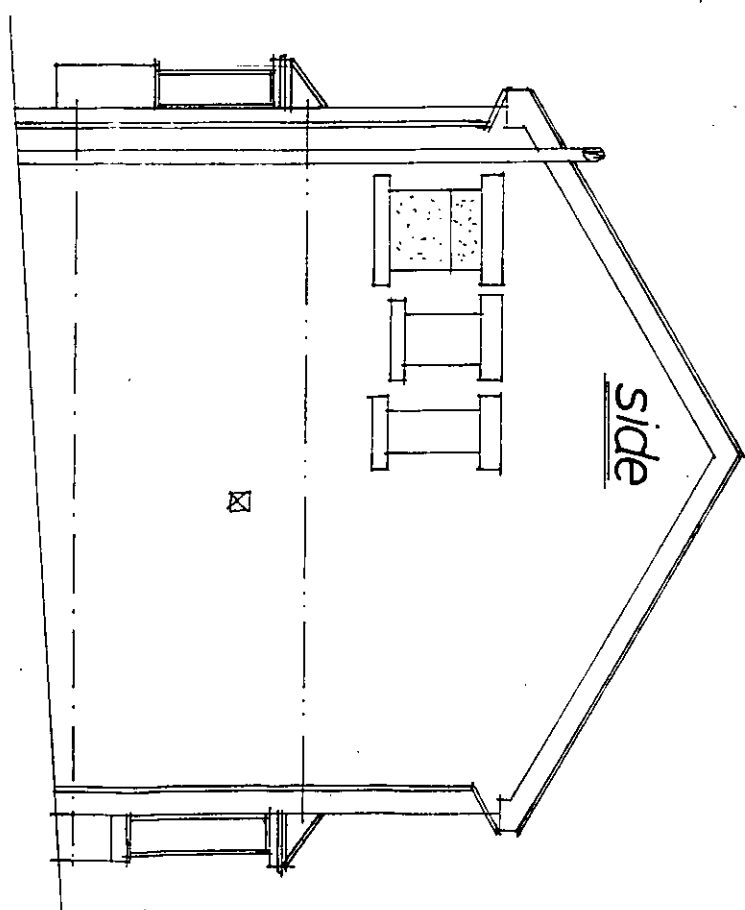


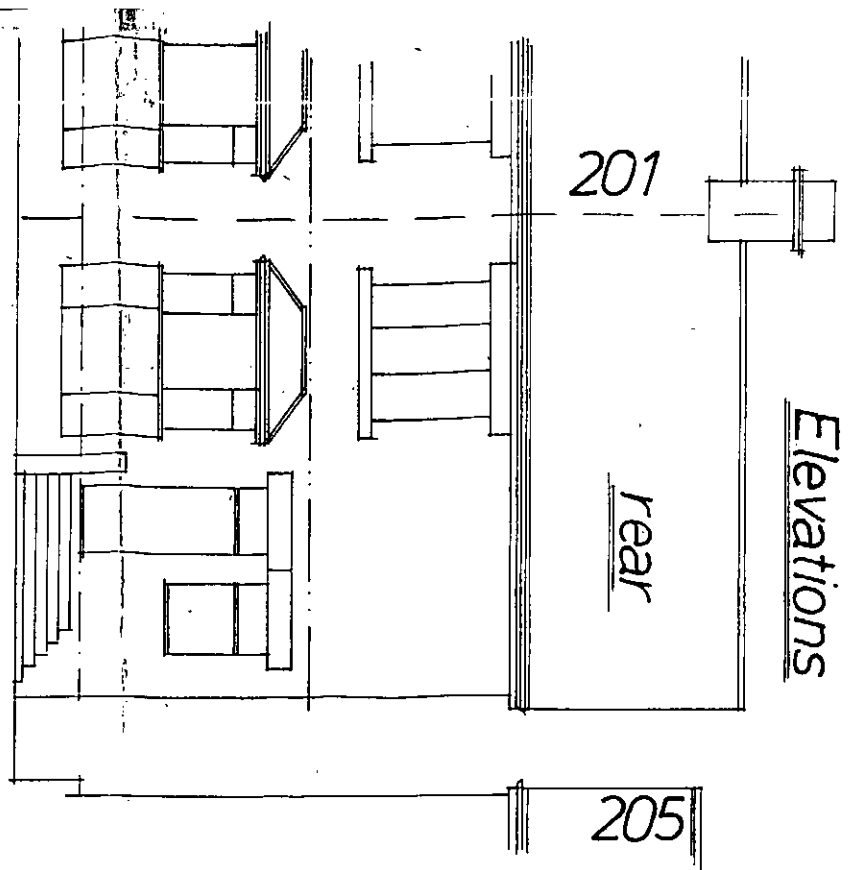


Elevations

Ground Floor

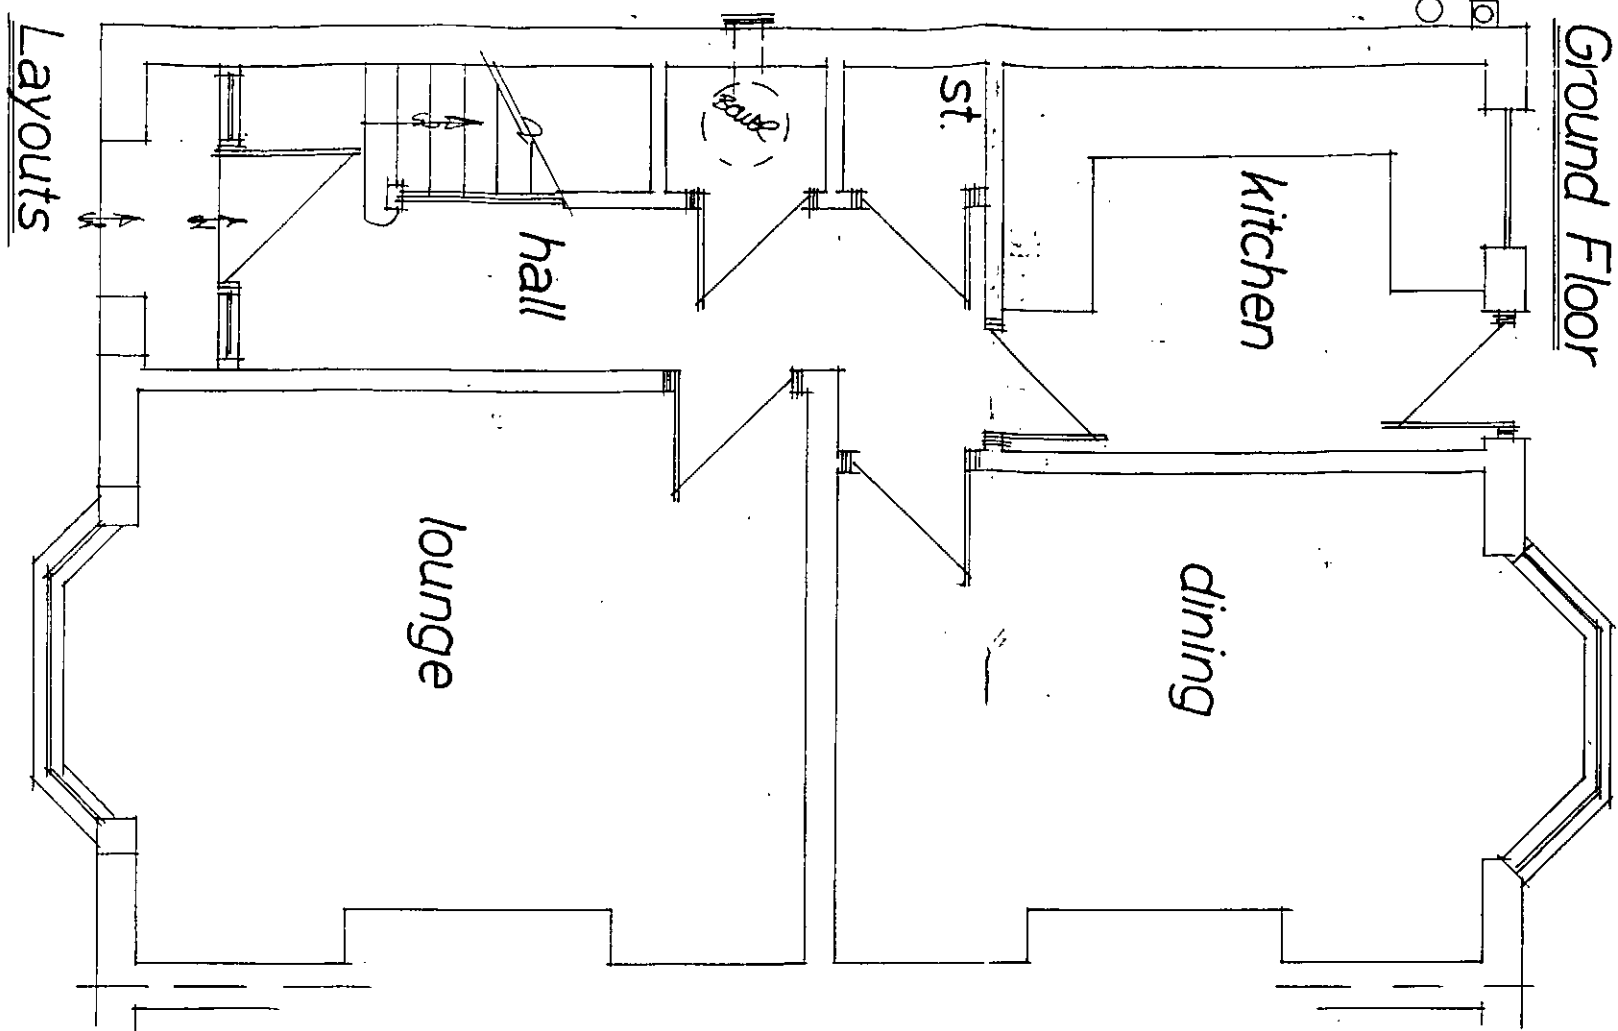

First Floor

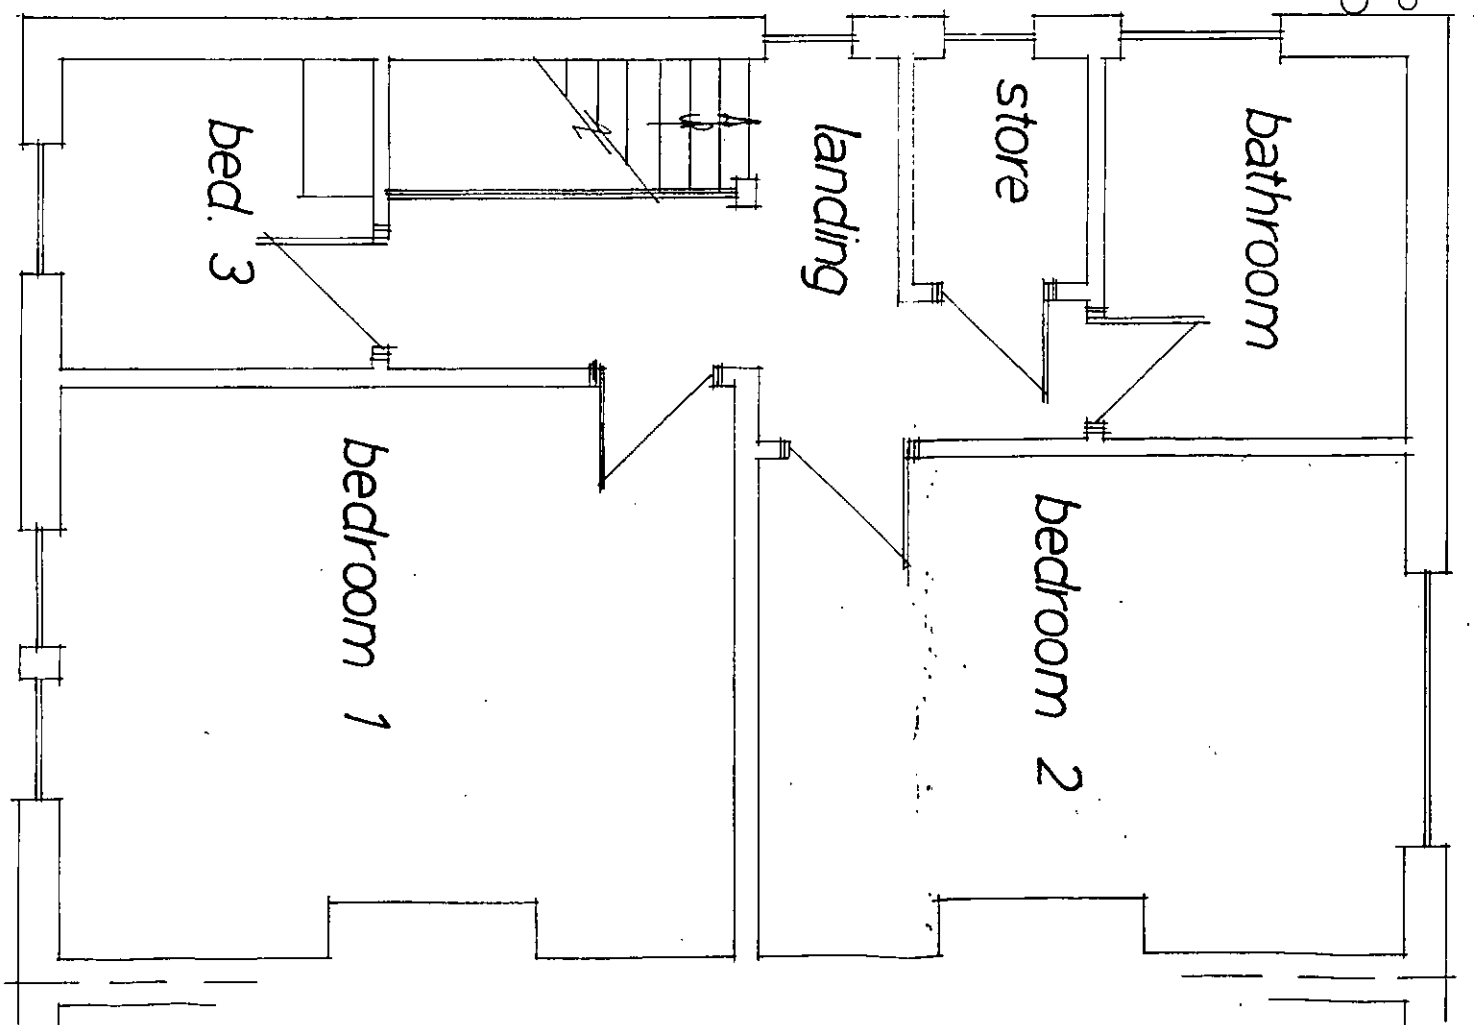

Layouts

Rev	Notes	Date

Garry Greetham Associates Ltd
 Residential Design Consultant
 Westwood House
 18 Carr Lane
 Tankersley
 Barnsley S75 3BE
 Tel(01226)746573

PROJECT	2 Storey Rear Extension
CLIENT	Mr. & Mrs. S. Egan
TITLE	Property as Existing
ADDRESS	203 Dodworth Road, Barnsley. S70 6HR.
DRAWN BY	ggg
SCALE	1:50; 1:100 DATE Jan.11
DRAWING No	734-02 REV

Member of the Chartered Institute
 of Architectural Technologists