



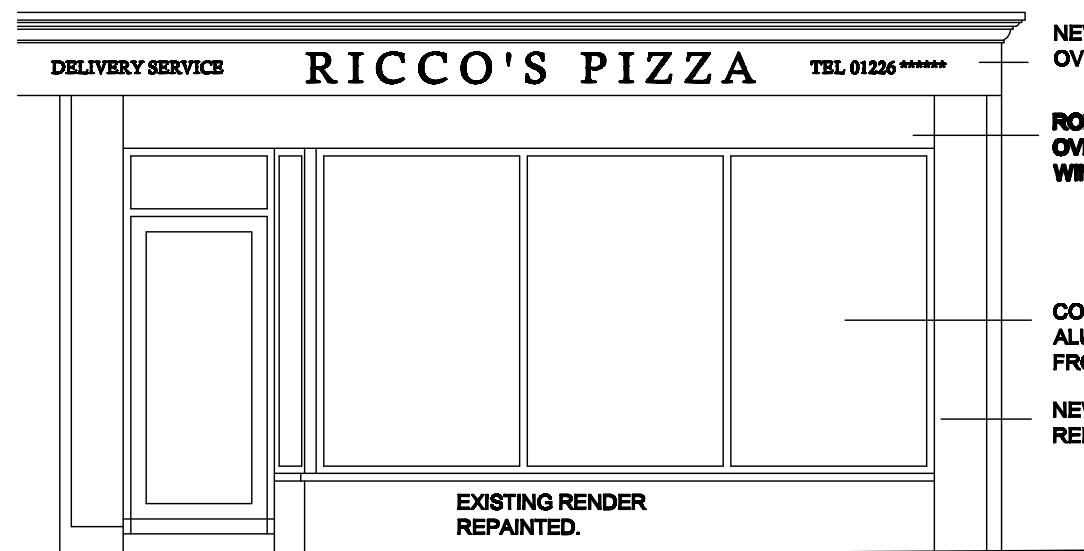


NEW SHOP SIGNAGE
OVER EXISTING

ROLLER SHUTTER
OVER ENTRANCE AND
WINDOW.

COLOUR COATED
ALUMINIUM SHOP
FRONT

NEW 'PILLASTERS' TO
REPLACE EXISTING

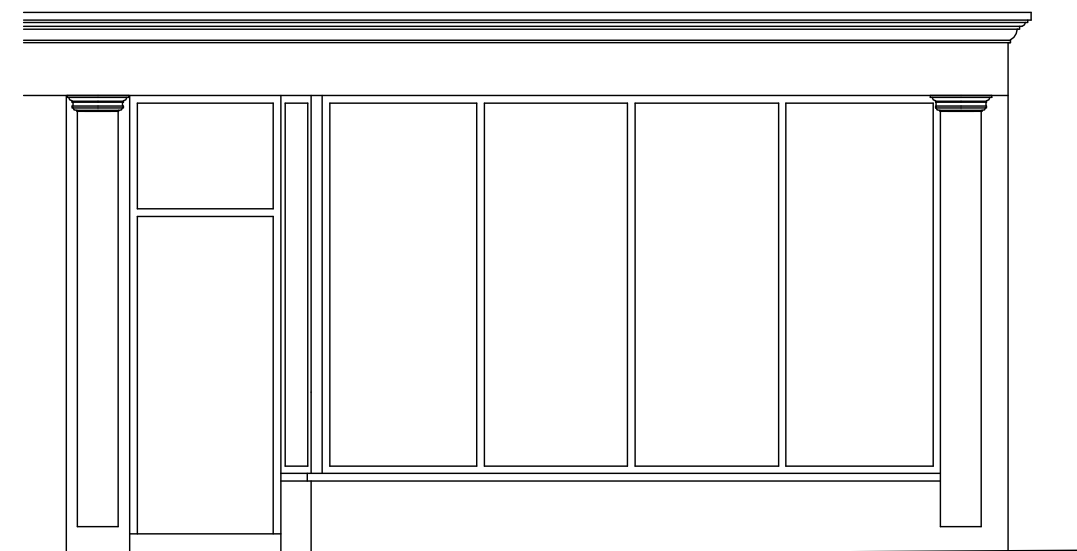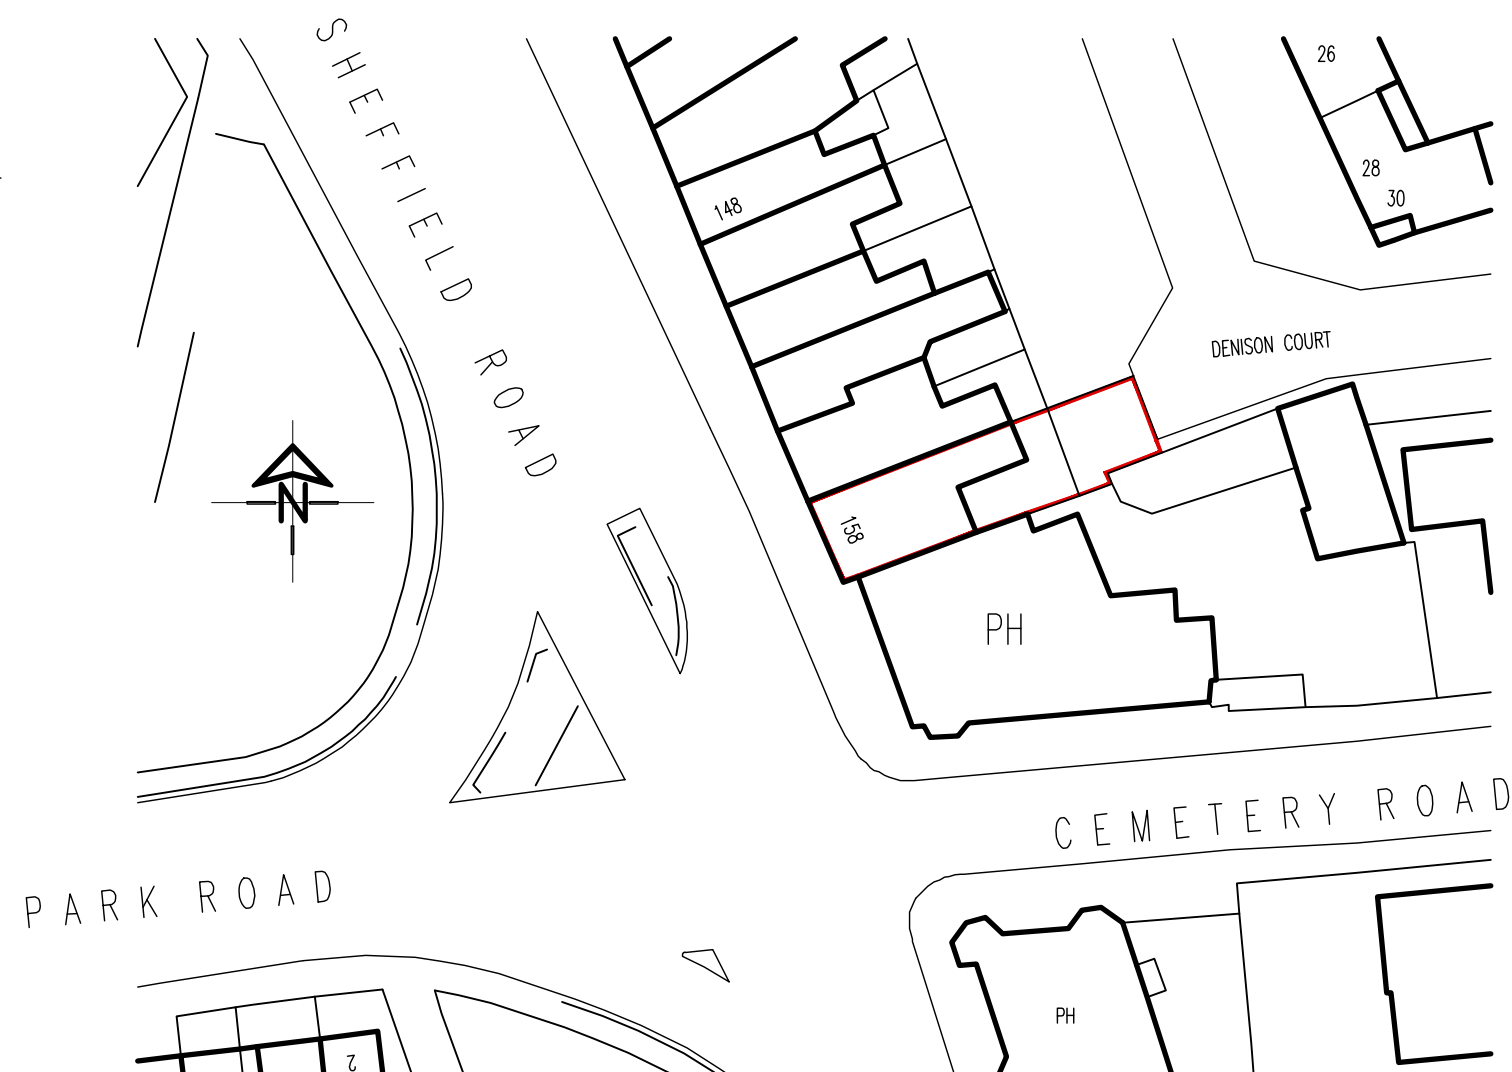

**White Agus
Partnership**

PROVIDENCE VILLA,
42 SACKVILLE STREET,
BARNSELY.
S70 2DB

Phone: 01226 208482
Fax: 01226 283030
Email: info@whiteaguspartnership.co.uk
Web: www.whiteaguspartnership.co.uk

SURVEYORS AND BUILDING DESIGN CONSULTANTS

Project.

**NEW SHOP FRONT
158 SHEFFIELD ROAD
BARNSELY**

Client.

MR ABOUTALEB AKHGARKODAZ

**Drawing
Title.**

PLAN AND ELEVATIONS

Date.

SEPT 2011

Scale.

1:500 @ A3

Ref.

11-061

Dwg. No.

01

Rev.