


| Drawing No. | Rev No. |
|-------------|---------|
| MBR001 -004 |         |

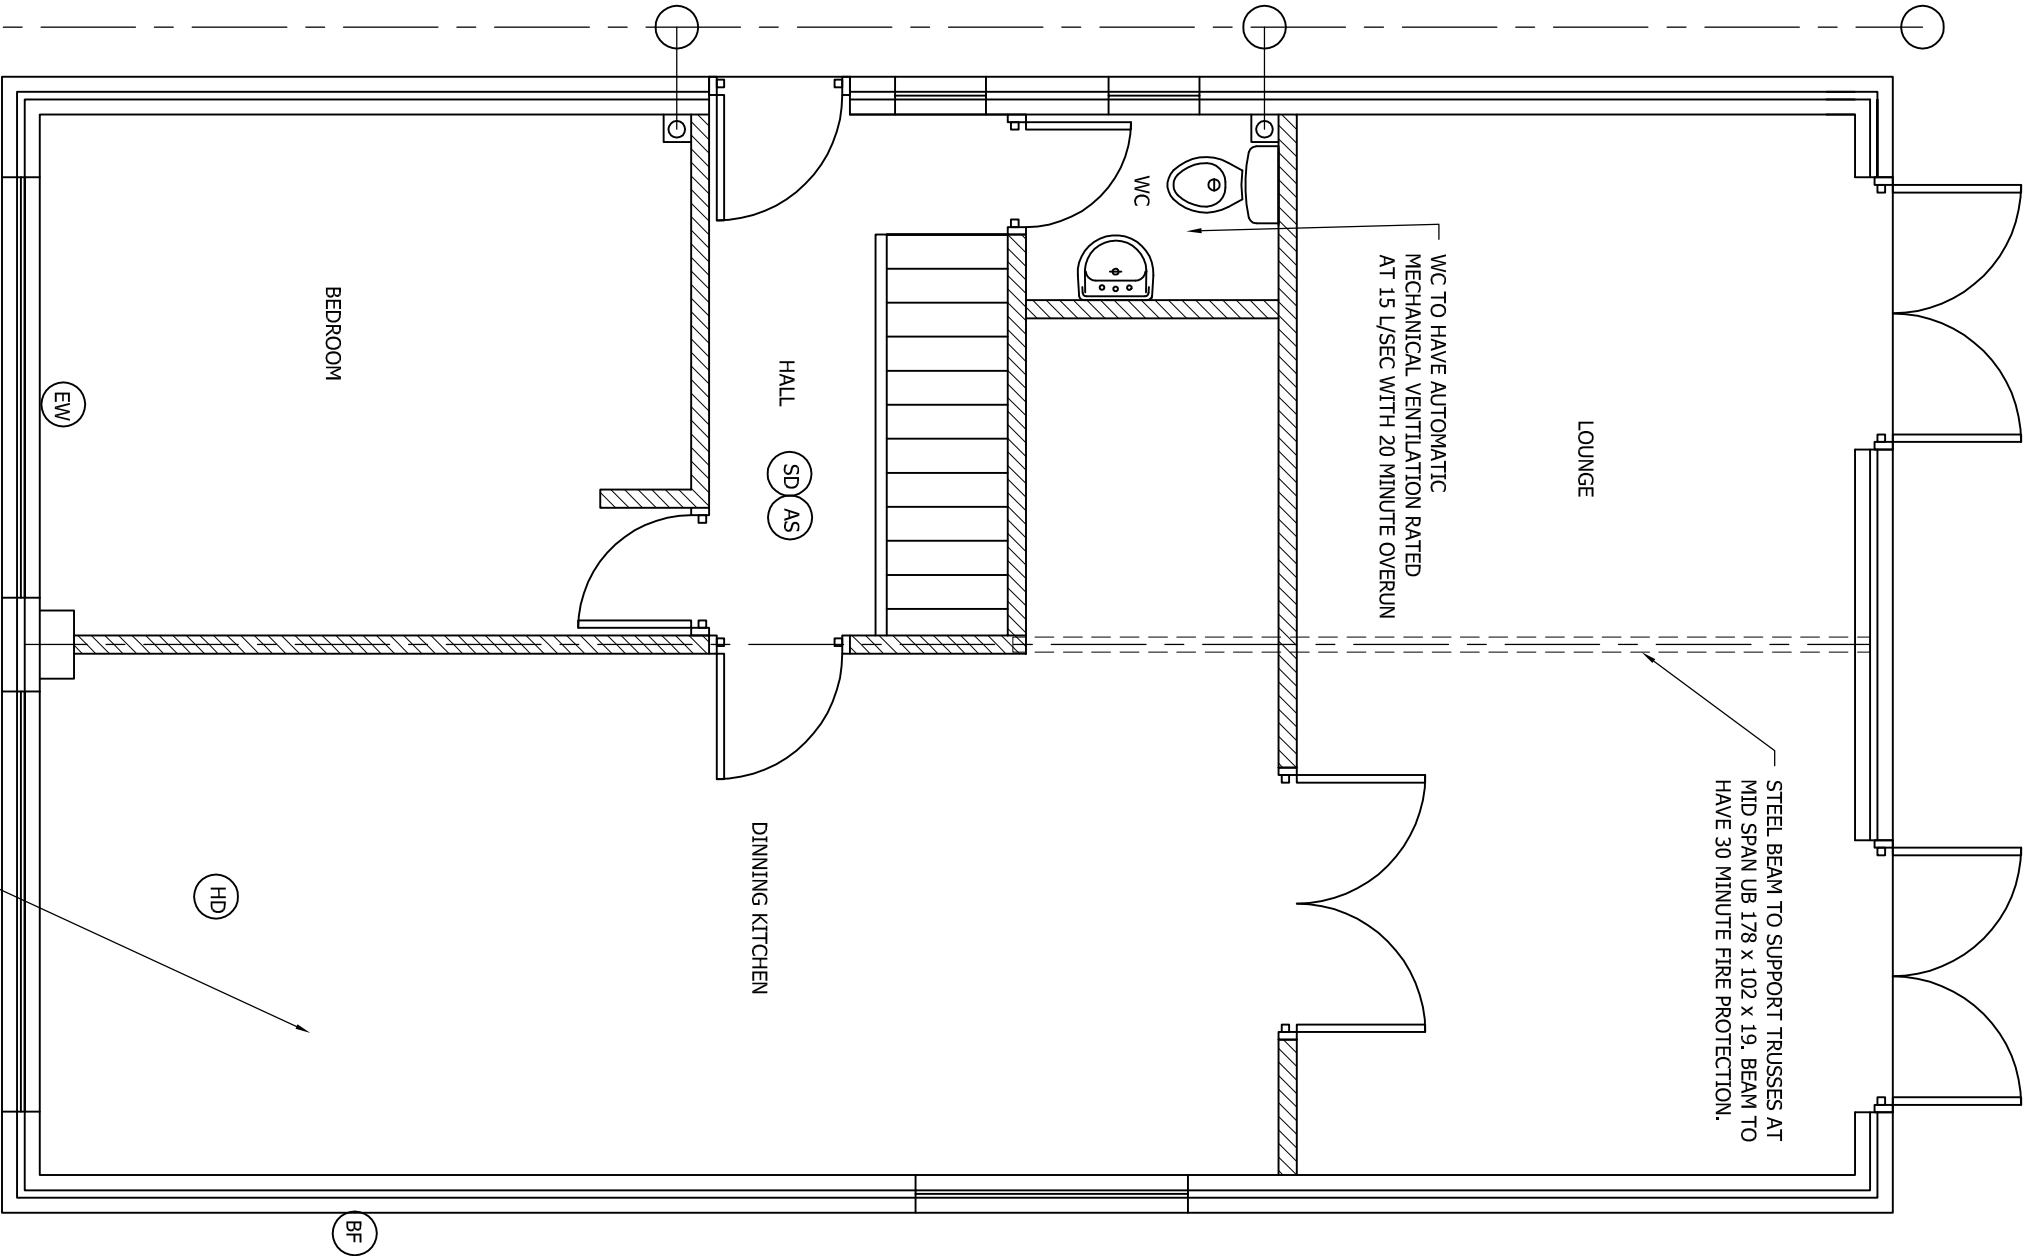

- SYMBOL KEY
- SD SMOKE DETECTOR
  - HD HEAT DETECTOR
  - AS ALARM SOUNDER
  - EW ESCAPE WINDOW
  - BF BOILER FLUE

DO NOT SCALE: Contractor to check all dimensions and report any omissions or errors

NOTES

| Rev | Description | By | Chk | App | Date |
|-----|-------------|----|-----|-----|------|
|-----|-------------|----|-----|-----|------|

JRB DESIGNS LTD  
1 Saville Road  
Cudworth  
Barnsley  
S72 8LT  
Tel: 01226 383542  
Fax: 01226 380078  
Mob: 07970 541192  
Email: jrb@jrbdesigns.co.uk  
This drawing is copyright. © Jrbdesigns Ltd.

Client  
**MR B ROFFEY**

Drawing Title  
**PROPOSED PLAN GF**

Address  
**61 DARTON LANE  
DARTON  
BARNSELEY  
S75 5AL**

Project Title:  
**CHANGE OF USE FROM  
GARAGE TO DWELLING**

Purpose of Issue:  
**PLANNING**

|                         |                    |                   |                    |  |  |
|-------------------------|--------------------|-------------------|--------------------|--|--|
| Drawing Status          |                    |                   |                    |  |  |
| FIRST ISSUE             |                    |                   |                    |  |  |
| Scale at A3<br>AS SHOWN |                    | Drawn By<br>JRB   | Date<br>10/02/2011 |  |  |
| Checked By<br>BR        | Date<br>10/02/2011 | Approved By<br>BR | Date<br>10/02/2011 |  |  |
| Project No.<br>MBR001   | Drawing No.<br>004 | Revision<br>-     |                    |  |  |

APPROVAL ☒

INFORMATION ☐

TENDER ☐

CONTRACT ☐

CONSTRUCTION ☐