

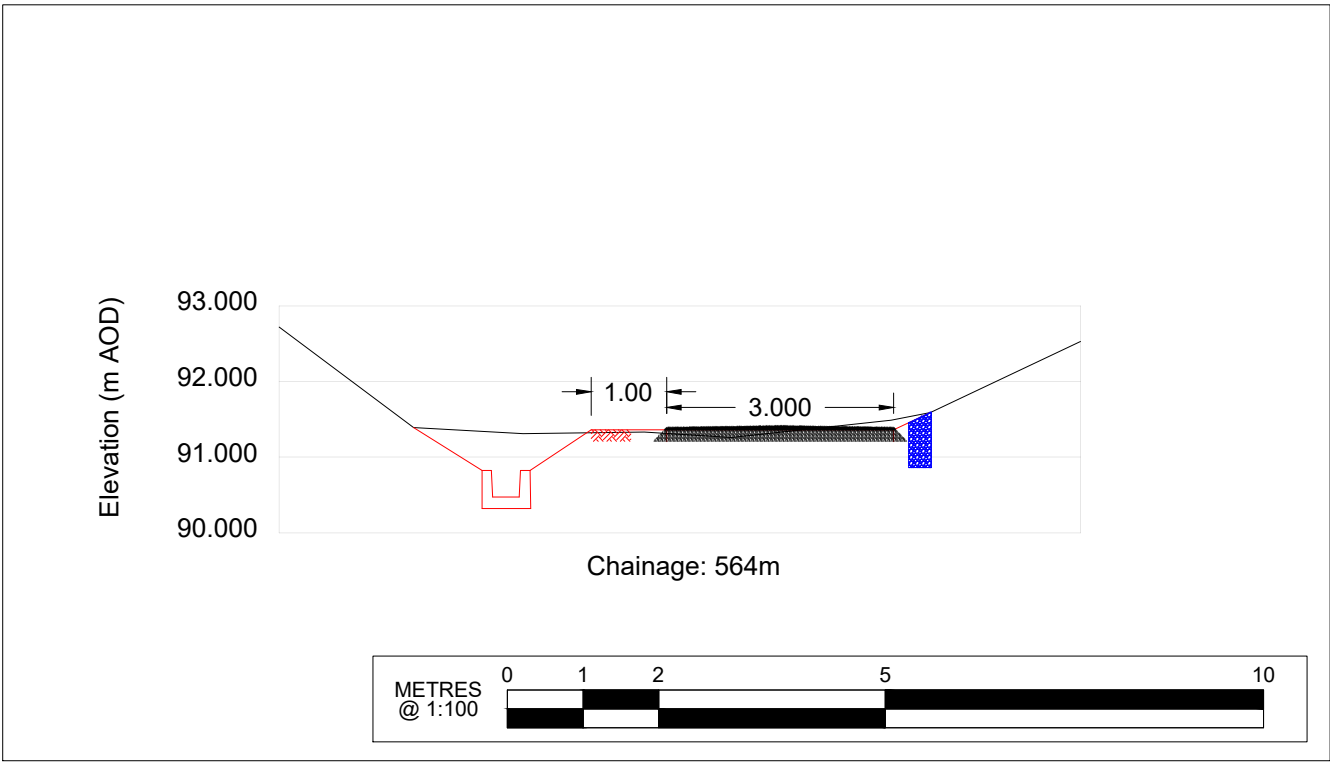
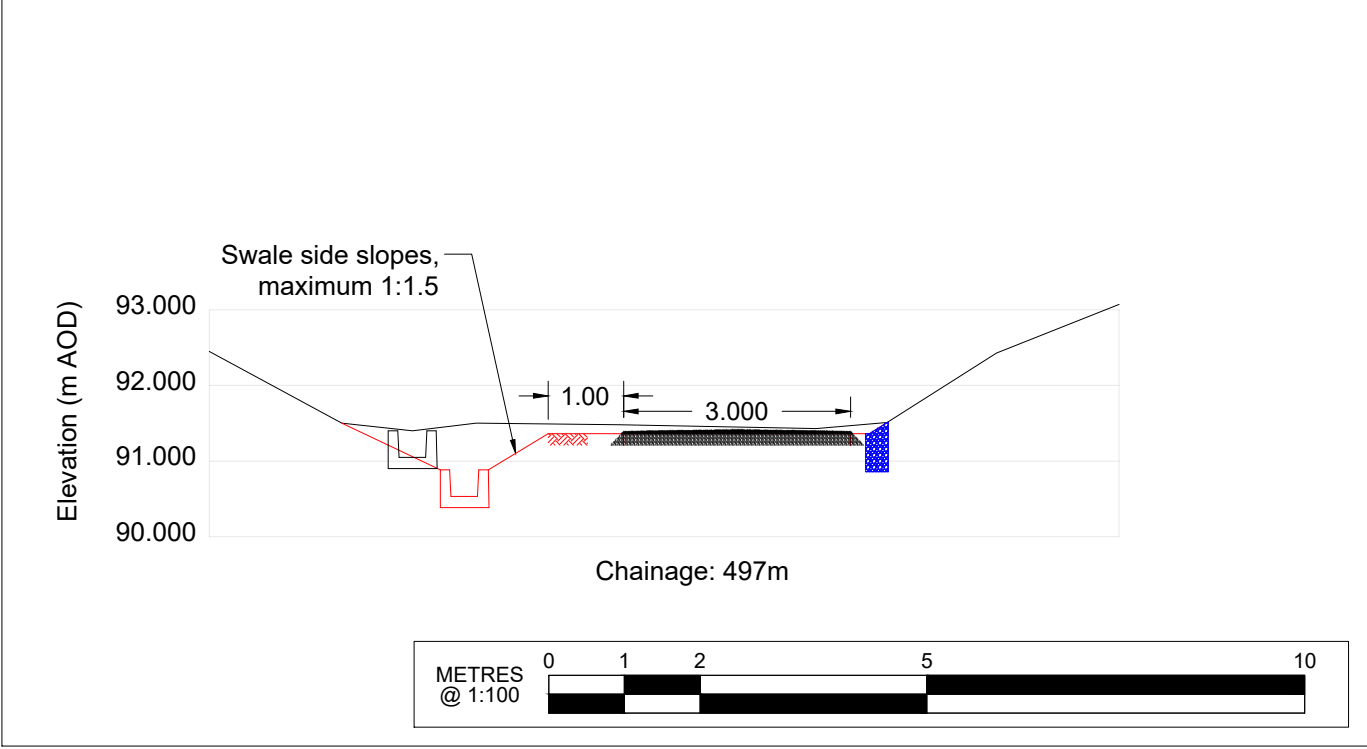
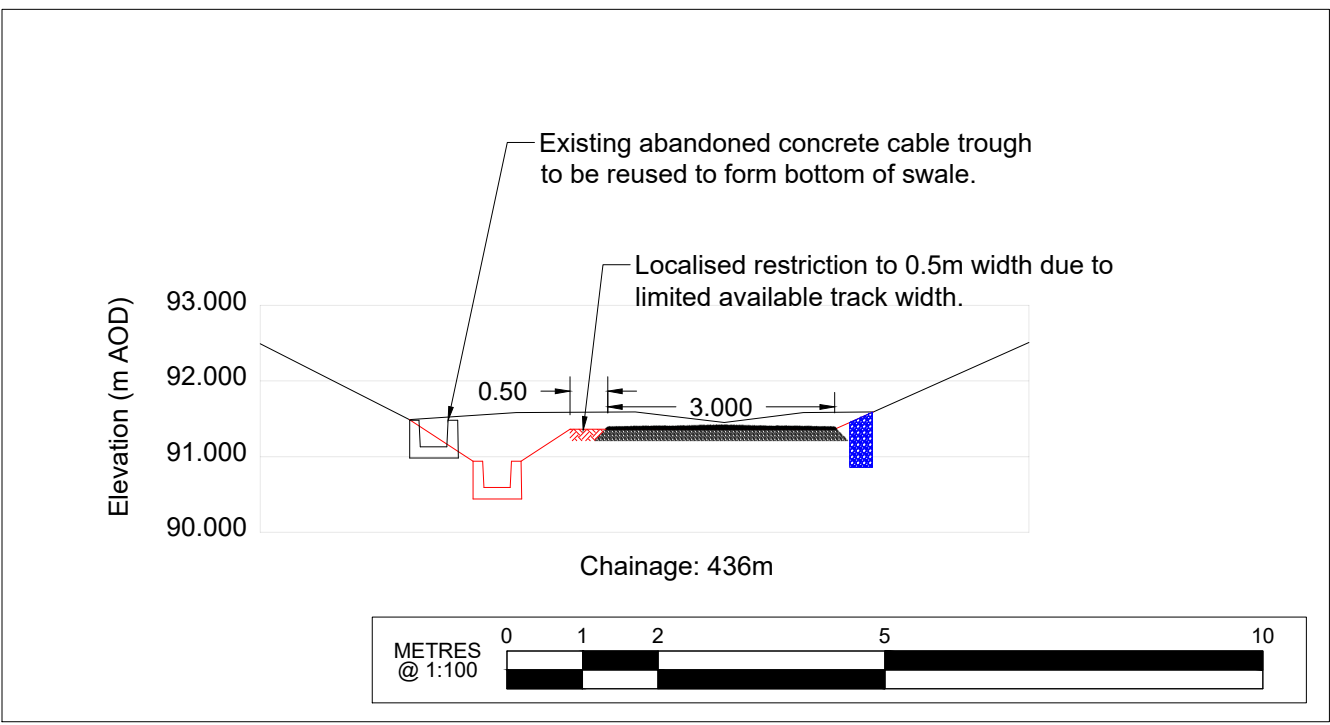
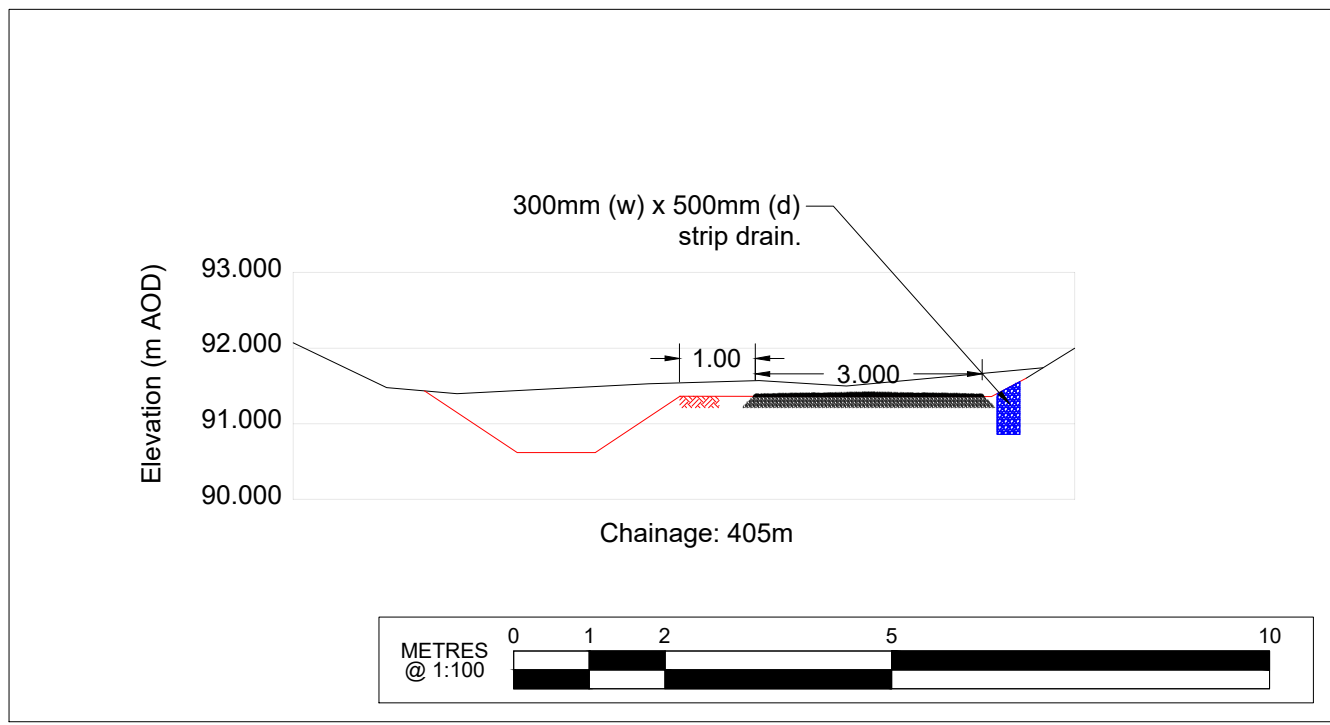
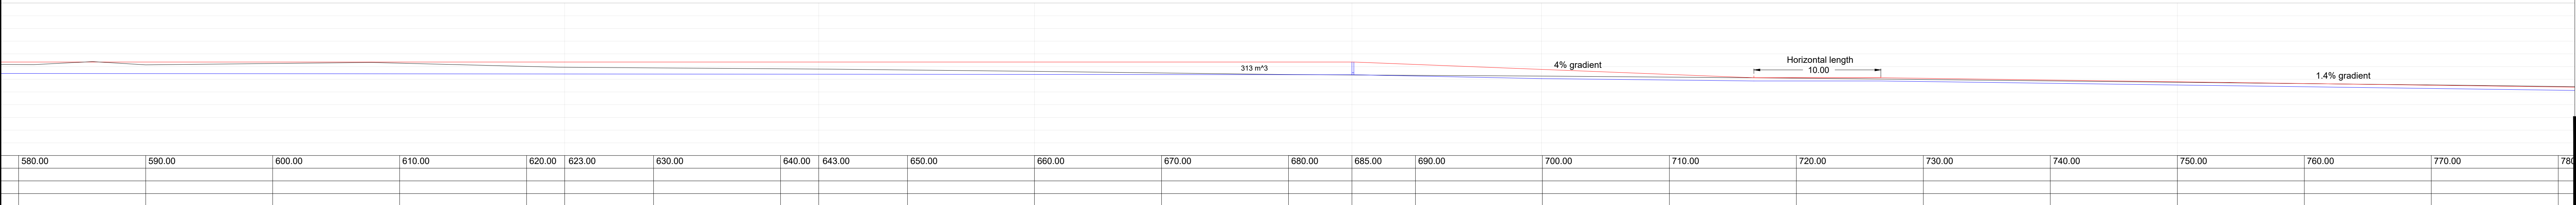
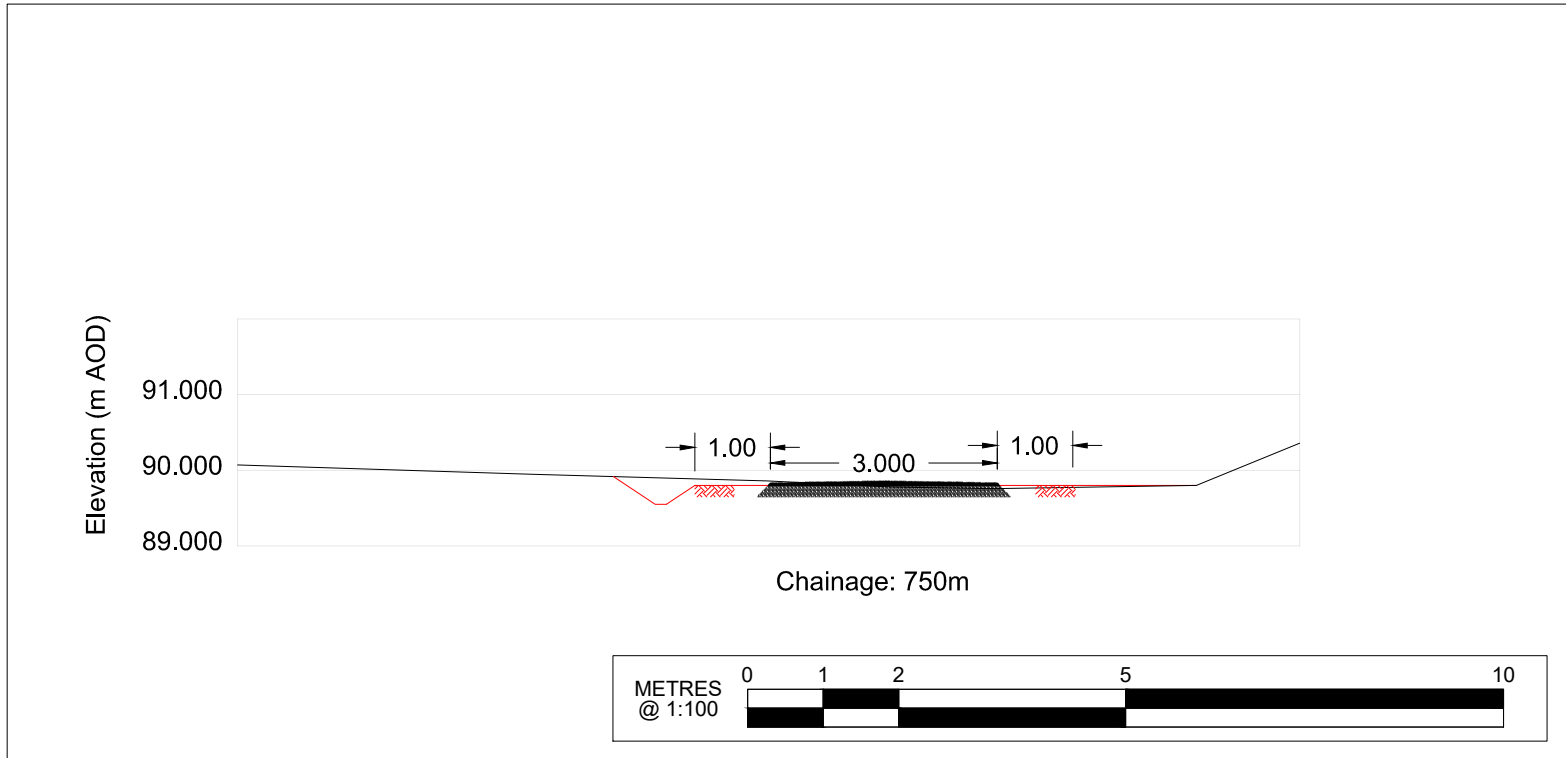
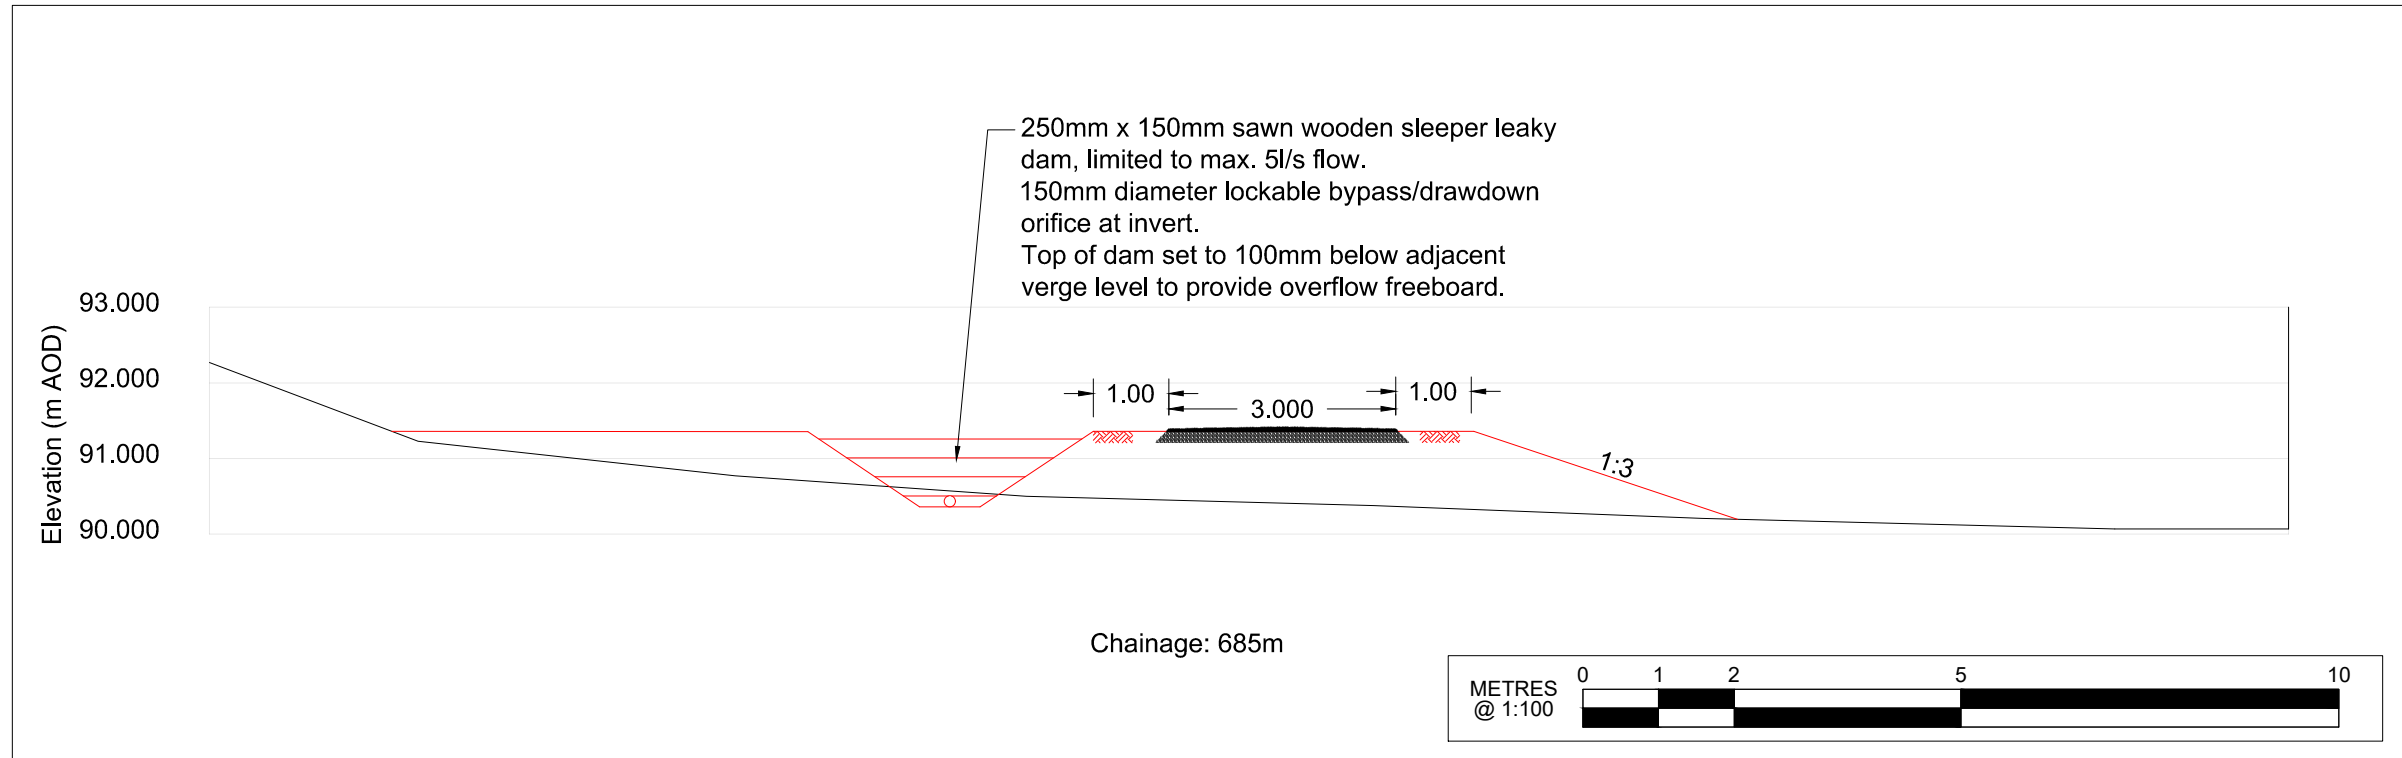
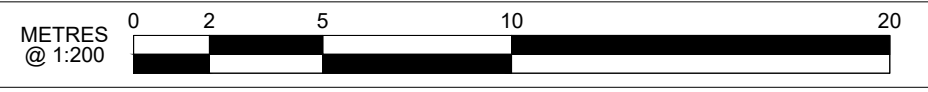


Longitudinal and Cross Sections (Chainage 380.00 - 580.00m)

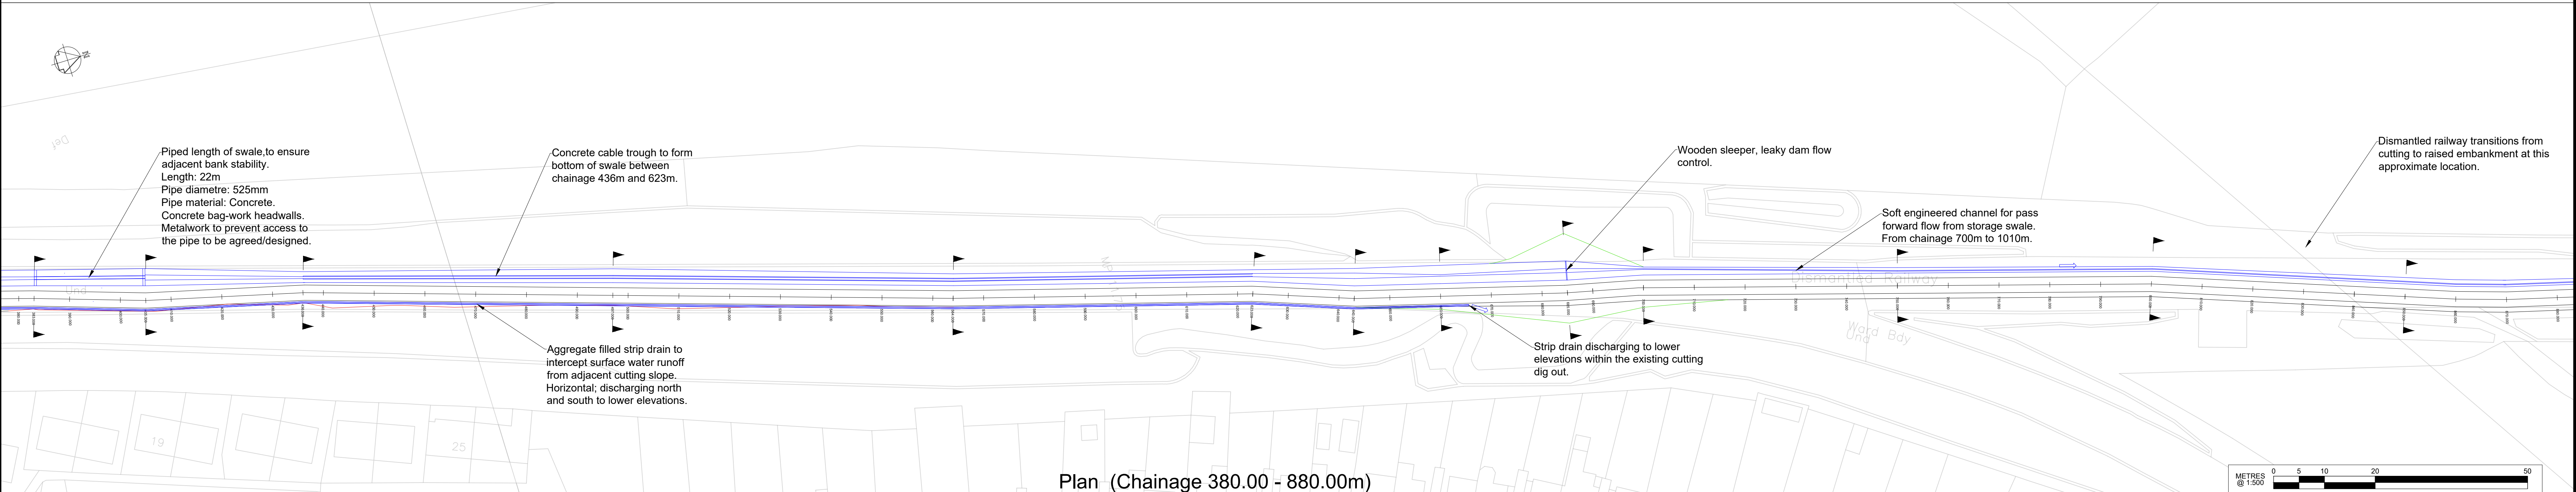

Longitudinal and Cross Sections (Chainage 580.00 - 780.00m)

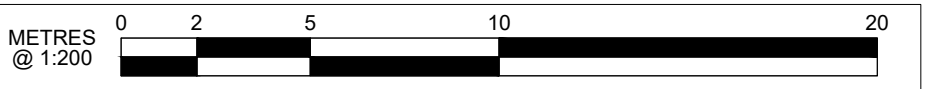

Plan (Chainage 380.00 - 880.00m)

GENERAL NOTES
1 THIS DRAWING IS TO BE READ IN CONJUNCTION WITH ALL RELEVANT SPECIFICATIONS, DRAWINGS, DETAILS AND OTHER DESIGN INFORMATION.

LEGENDS:
LONG SECTIONS:
— Existing ground levels - centreline of proposed shared footpath.
— Proposed ground levels - centreline of shared footpath.
— Proposed flood storage swale and receiving drainage channel bottom.
CROSS SECTIONS:
— Existing ground levels
— Proposed ground levels
— Proposed strip drain
PLAN:
— Extent of proposed raised embankment.
— Extent of proposed cut.
— Alignment of proposed shared footpath and adjacent verge.
— Extent of proposed storage swale and receiving drainage channel.
— Proposed strip drain.

This map is reproduced from Ordnance Survey material with the permission of Ordnance Survey on behalf of the Controller of Her Majesty's Stationery Office © Crown copyright. Unauthorised reproduction infringes Crown copyright and may lead to prosecution or civil proceedings. 100022264 (2009).

Rev.	By	Amendments	Date
P2	NGF	Additional annotation. Swale detail revised.	31/03/22
P1	NGF	Raised embankment slopes revised to 1:3. For information.	08/03/22



Project A61 TOWN CENTRE TO ROYSTON ACTIVE TRAVEL SCHEME			
Drawing title A61/BAR LANE TO LEE LANE G.A. SECTIONS (2 OF 4)			
Scale As stated (at A0)	Drawn NGF	Checked WA	Date 31/03/22
Drawing No.	Revision	File	
ATS-BAR LN-LEE LN-015 - P2			
Kathy McArdle Service Director Place Directorate Regeneration & Culture (Business Unit 4) P.O. Box 609, Barnsley. S70 9FH Tel. (01226) 770770 Fax. (01226) 772222			