


RECLAIMED INTERLOCKING
SLATES TO ROOF

4.

5.

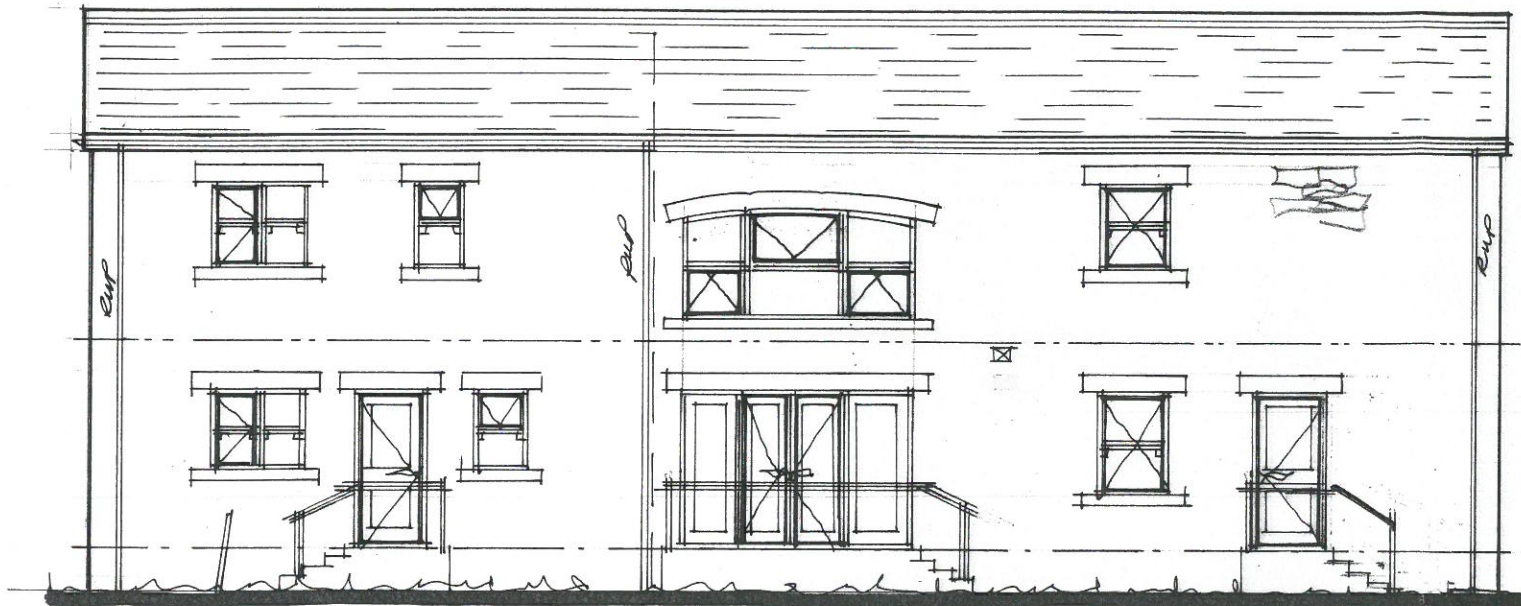

Front

RE-BUILD FRONT
ELEVATION FULLY.

VARIOUS SIZES FOR
COURSED NATURAL
STONE - BETWEEN
140 / 75mm

5.

POINTED
VERGE



CREAM UPVC WOOD GRAIN
EFFECT WINDOWS - SASH
EFFECT - NATURAL
STONE HEADS & CILLS.

Side


Rev	Notes	Date
A	DOOR WINDOWS A-T-REED	01-15

Garry
Greetham
Associates Ltd
Residential
Design Consultant
Westwood House
18 Carr Lane
Tannersley
Barnsley S75 3BE
Tel(01226)746573

PROJECT	Units 4 and 5
CLIENT	Mr. & Mrs. M. Wilkinson
TITLE	Proposed Elevations
ADDRESS	"Blacker Grange Farm", off Barnsley Rd, Blacker Hill, Barnsley. S74 0RP
DRAWN BY	999
SCALE	1:100
DATE	Sep14
DRAWING No	741-17
REV	A
Member of the Chartered Institute of Architectural Technologists	

5.


4.

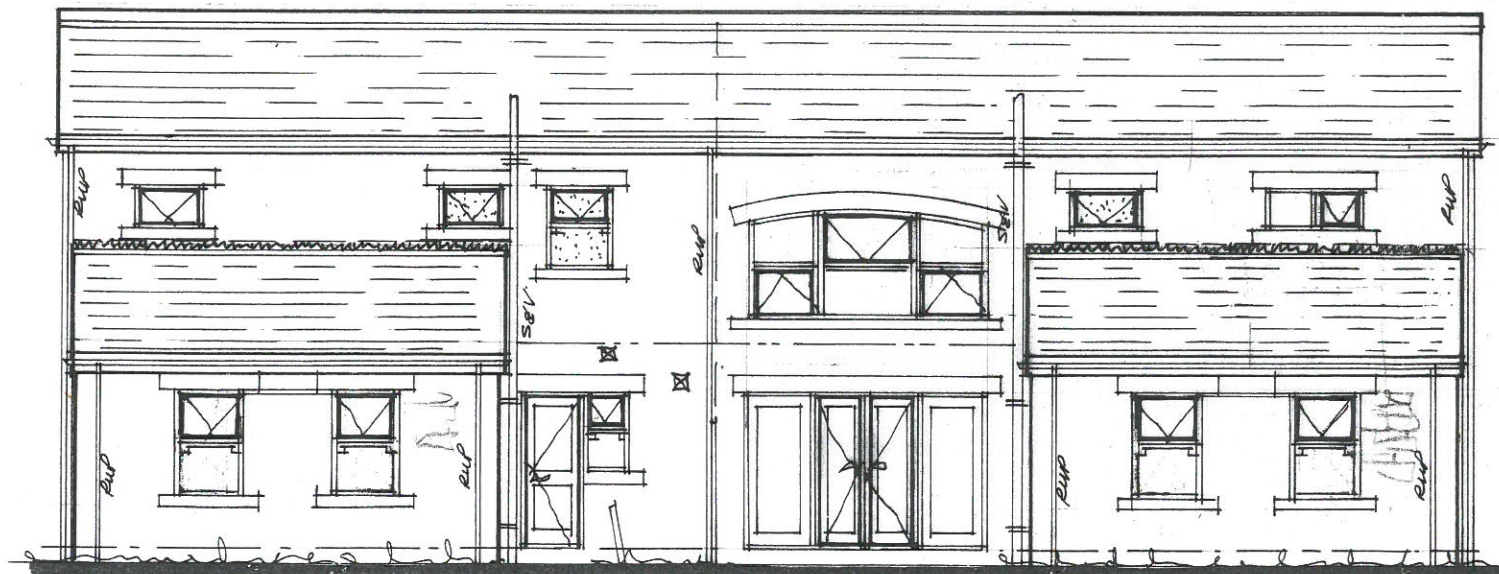

Rear

BLACK UPVC R-WATER
& SILL GOODS

4.

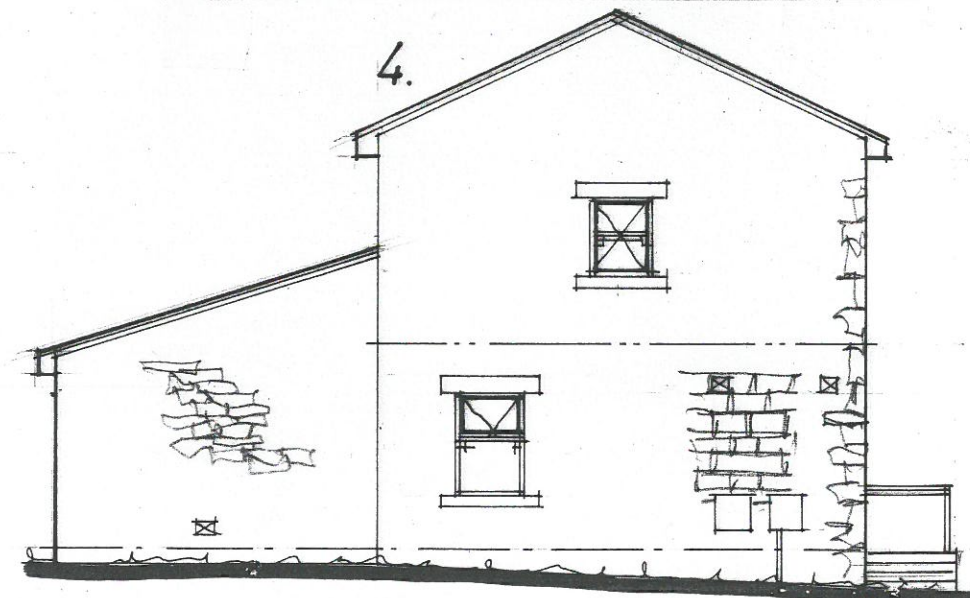

Side