
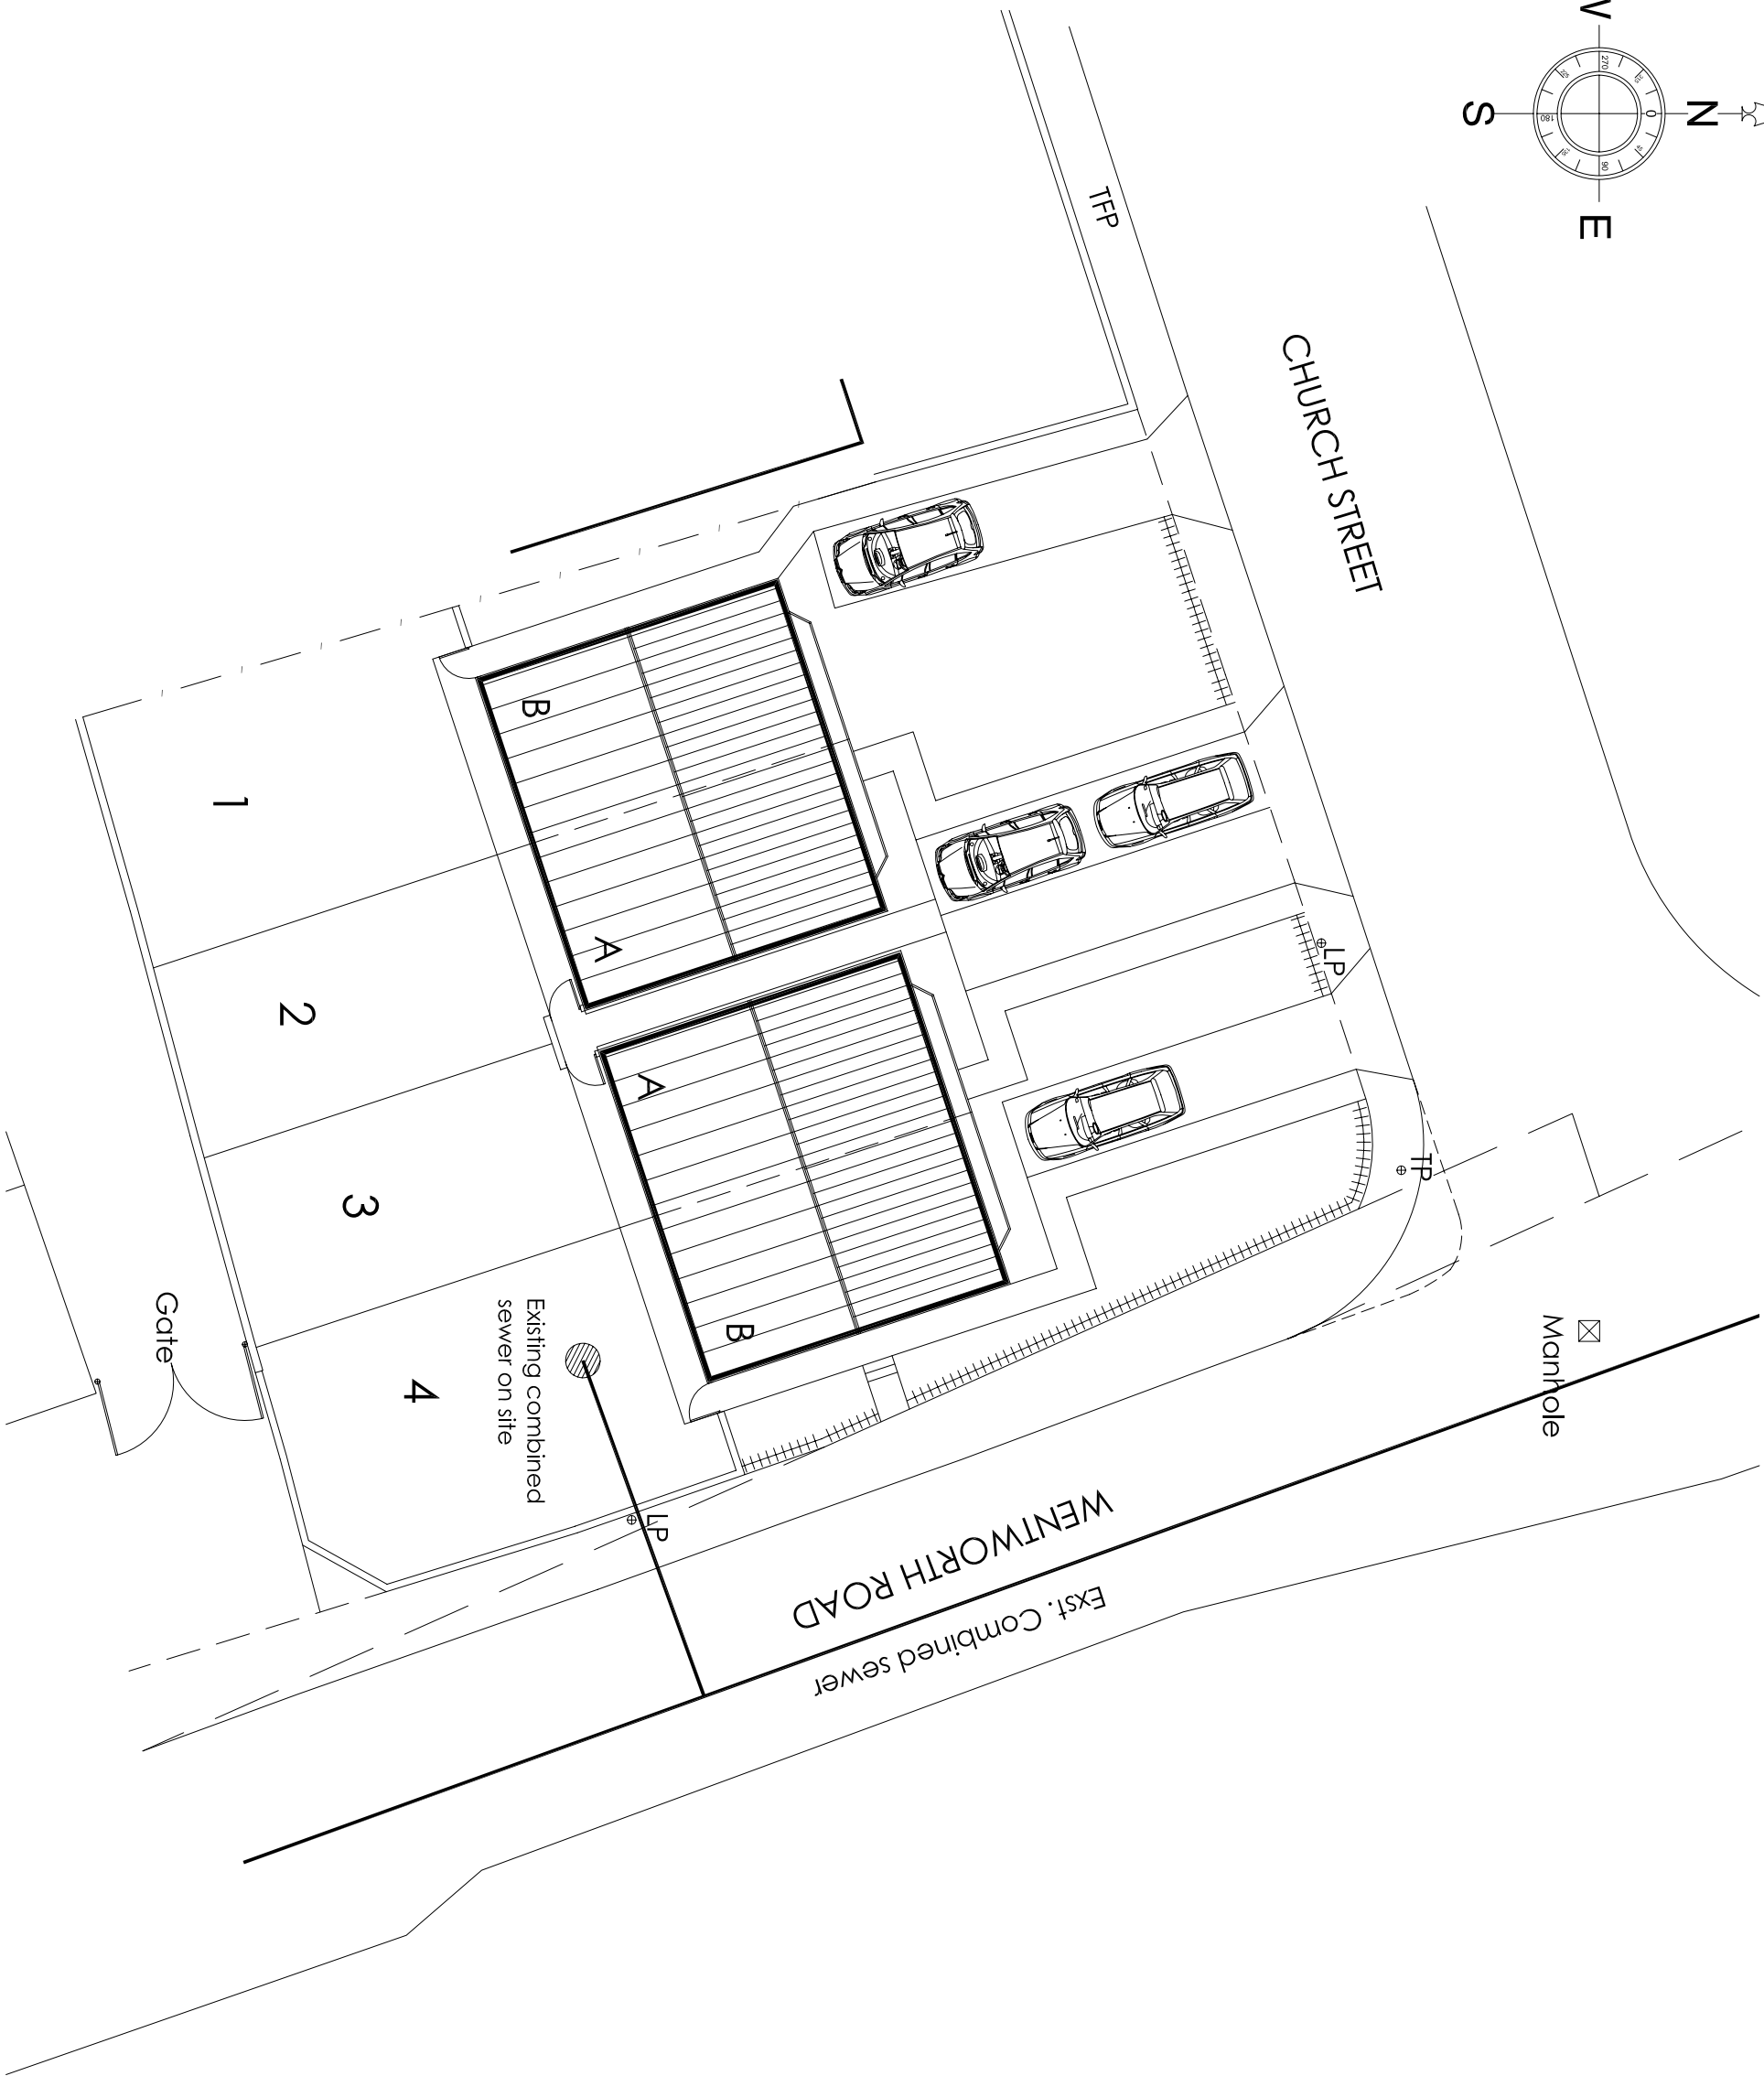


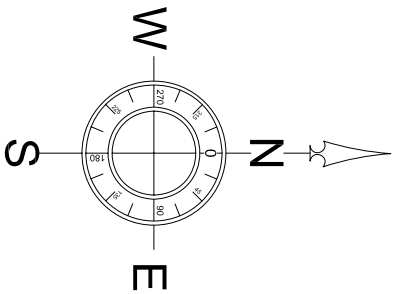

Rev: A 19/04/19 Existing removed from rear, Plot moved
back with parking to rear.

Revision:

Scale: 1:200 @ A3

Date: 28/08/09

Drawn by: SB

Project:

Proposed Development

at

Church Street,

Jump

Outfall Plan

Dwg No: CS-J/08 Rev: A