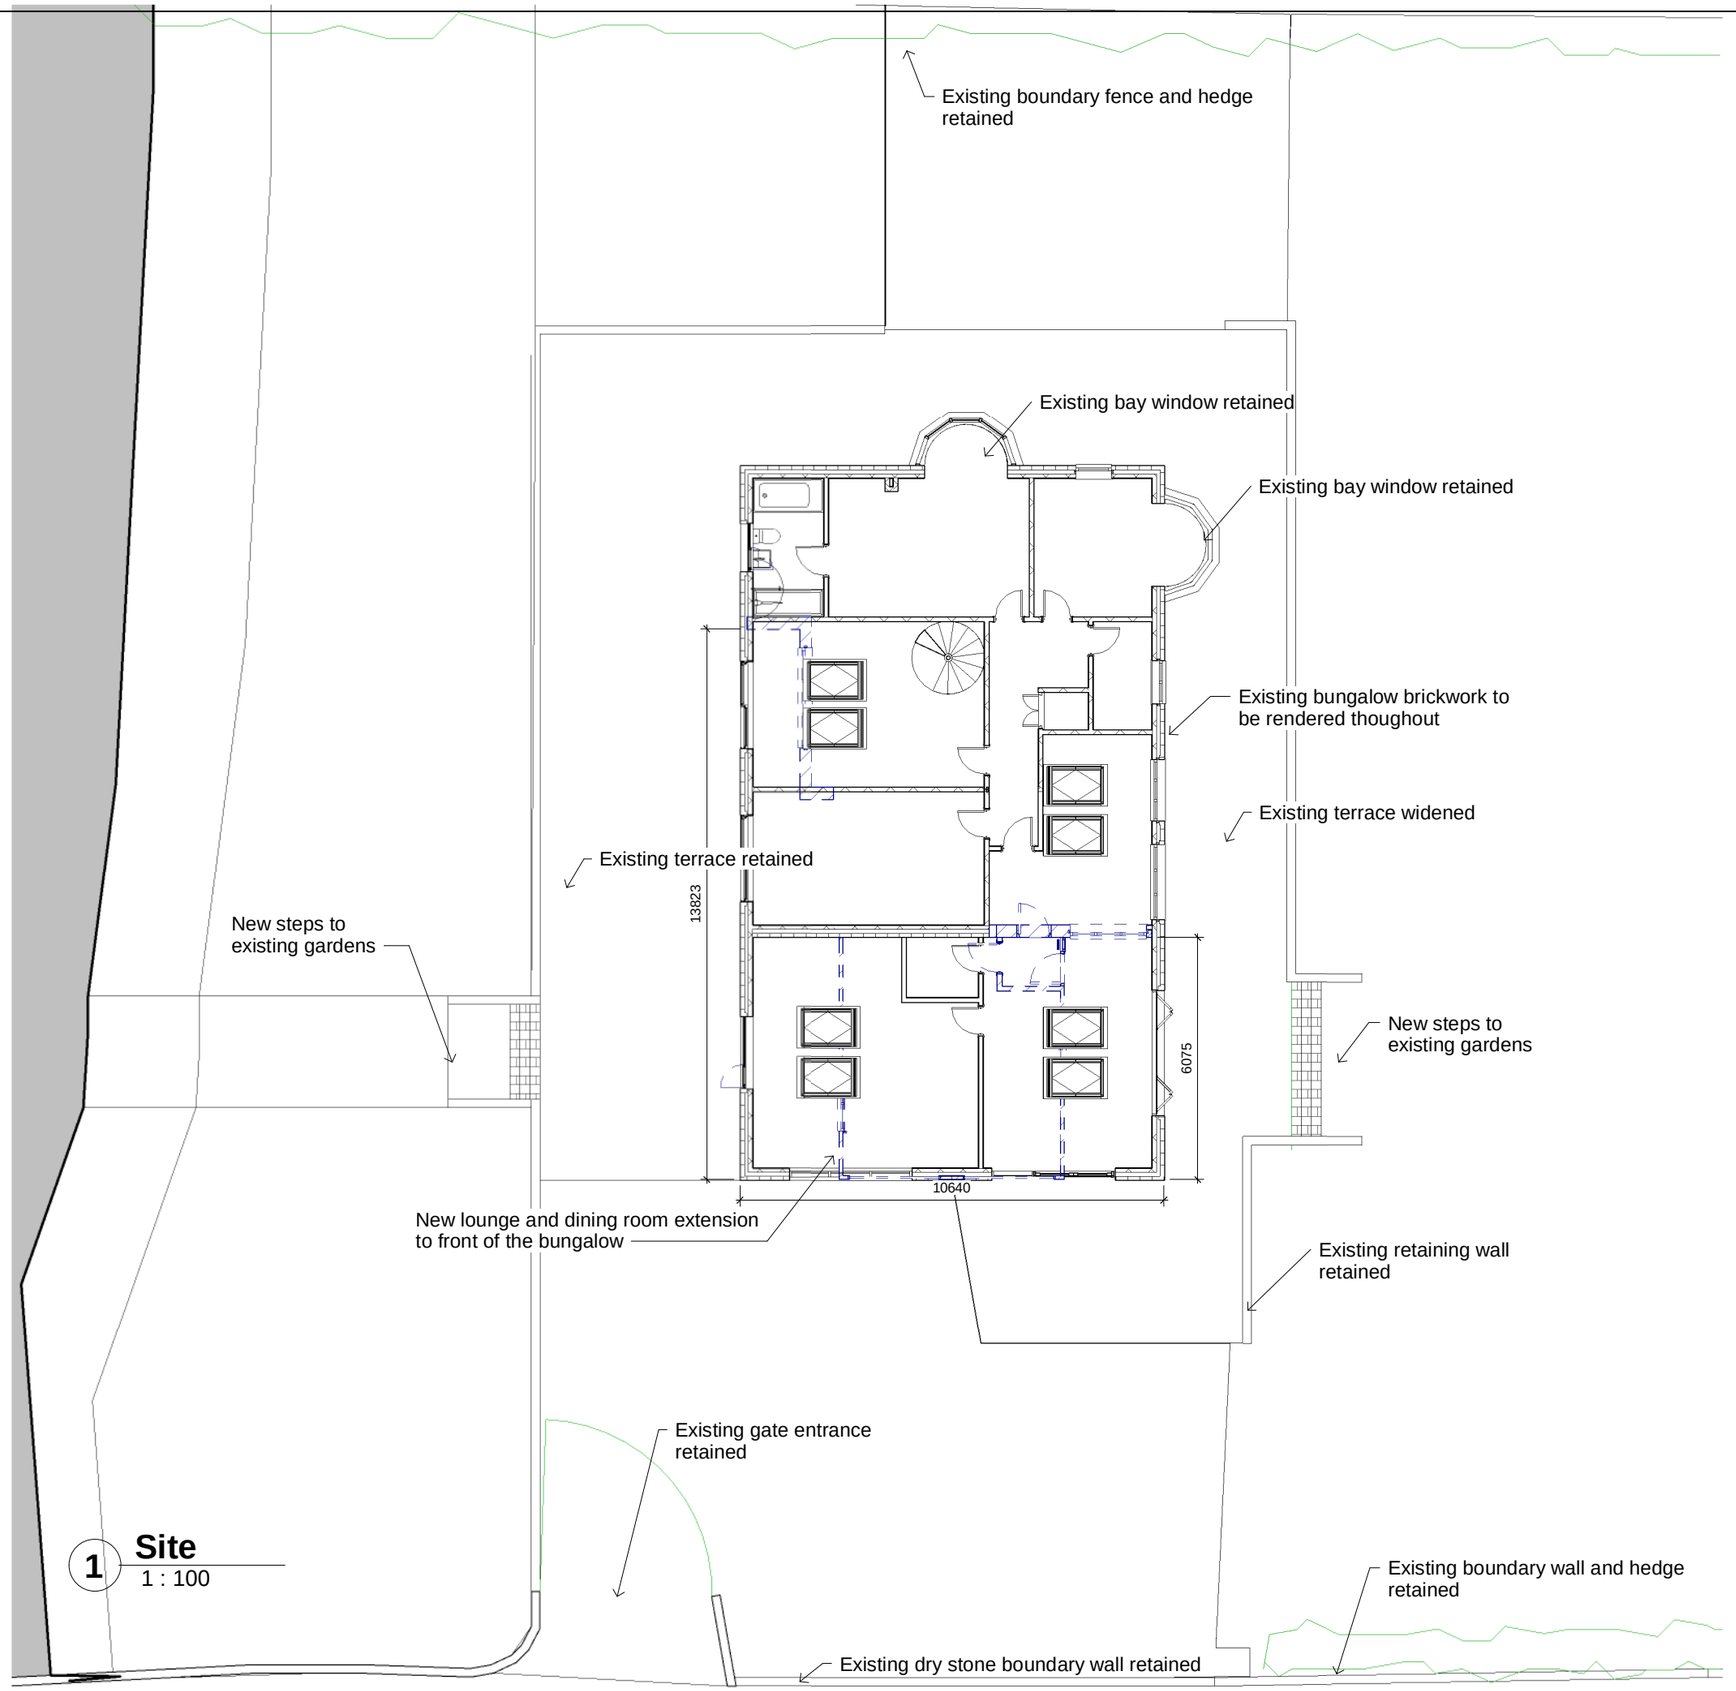

Proposed extension and alterations
Fairacres Cathill Lane
Hoylandswaine
S36 7JB

No.	Description	Date
A	Garage reduced to 15m2	2/5/22
B	Garage omitted	8/5/22

Site plan

Project number	JD2022
Date	12-0302022
Drawn by	RBO
Checked by	RBO

A112

Scale 1 : 100

08/05/2022 10:20:20