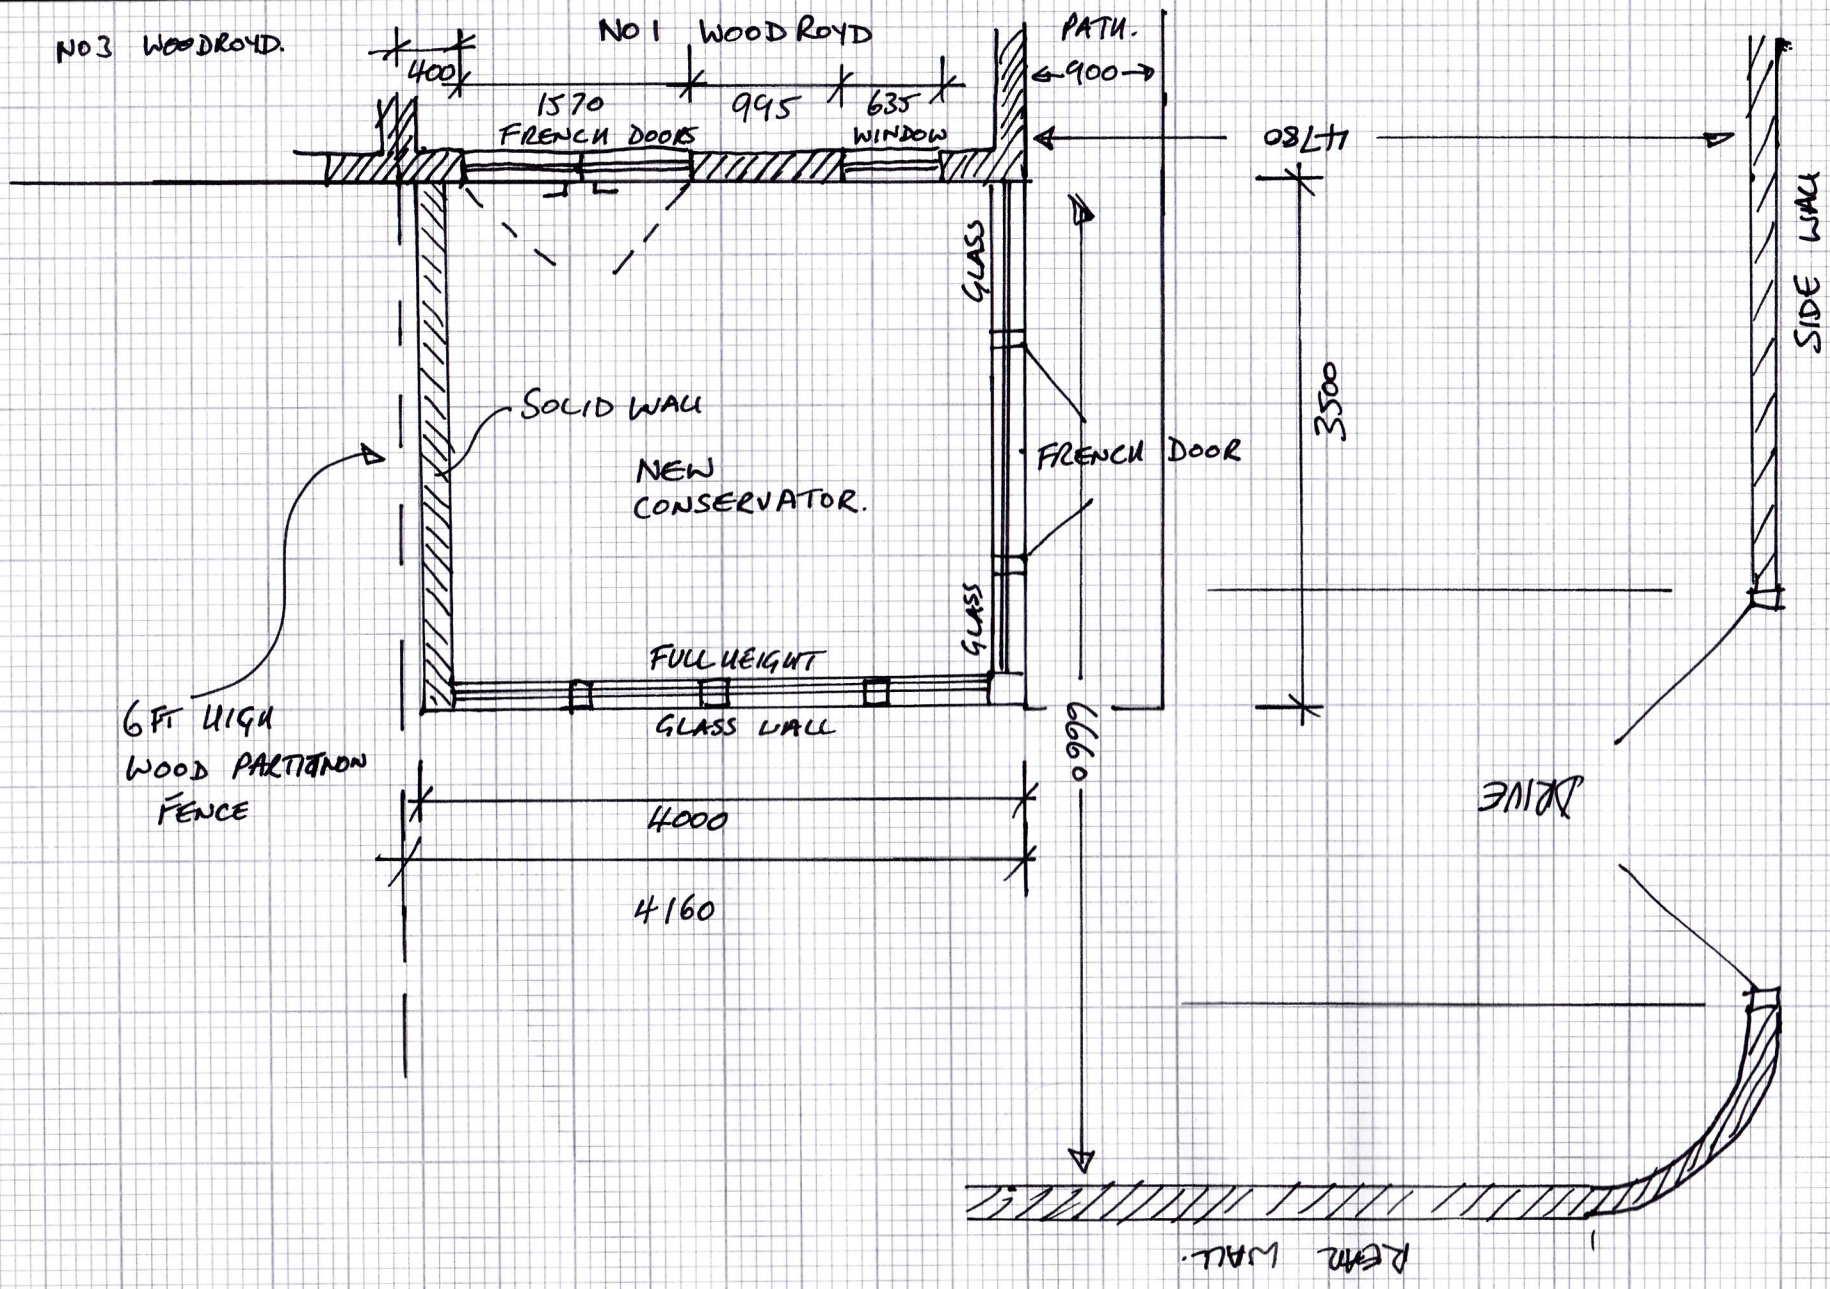

NO3 WOODROYD.
NO1 WOODROYD
400
1570
995
635
FRENCH DOORS
WINDOW
PATH.
900
OBLIT
SIDE WALL
GLASS
SOLID WALL
NEW
CONSERVATOR.
FRENCH DOOR
3500
GLASS
FULL HEIGHT
GLASS WALL
6FT HIGH
WOOD PARTITION
FENCE
6660
4000
4160
REAR WALL.