
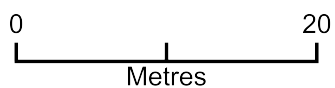


8 Kendal Crescent - 1:500

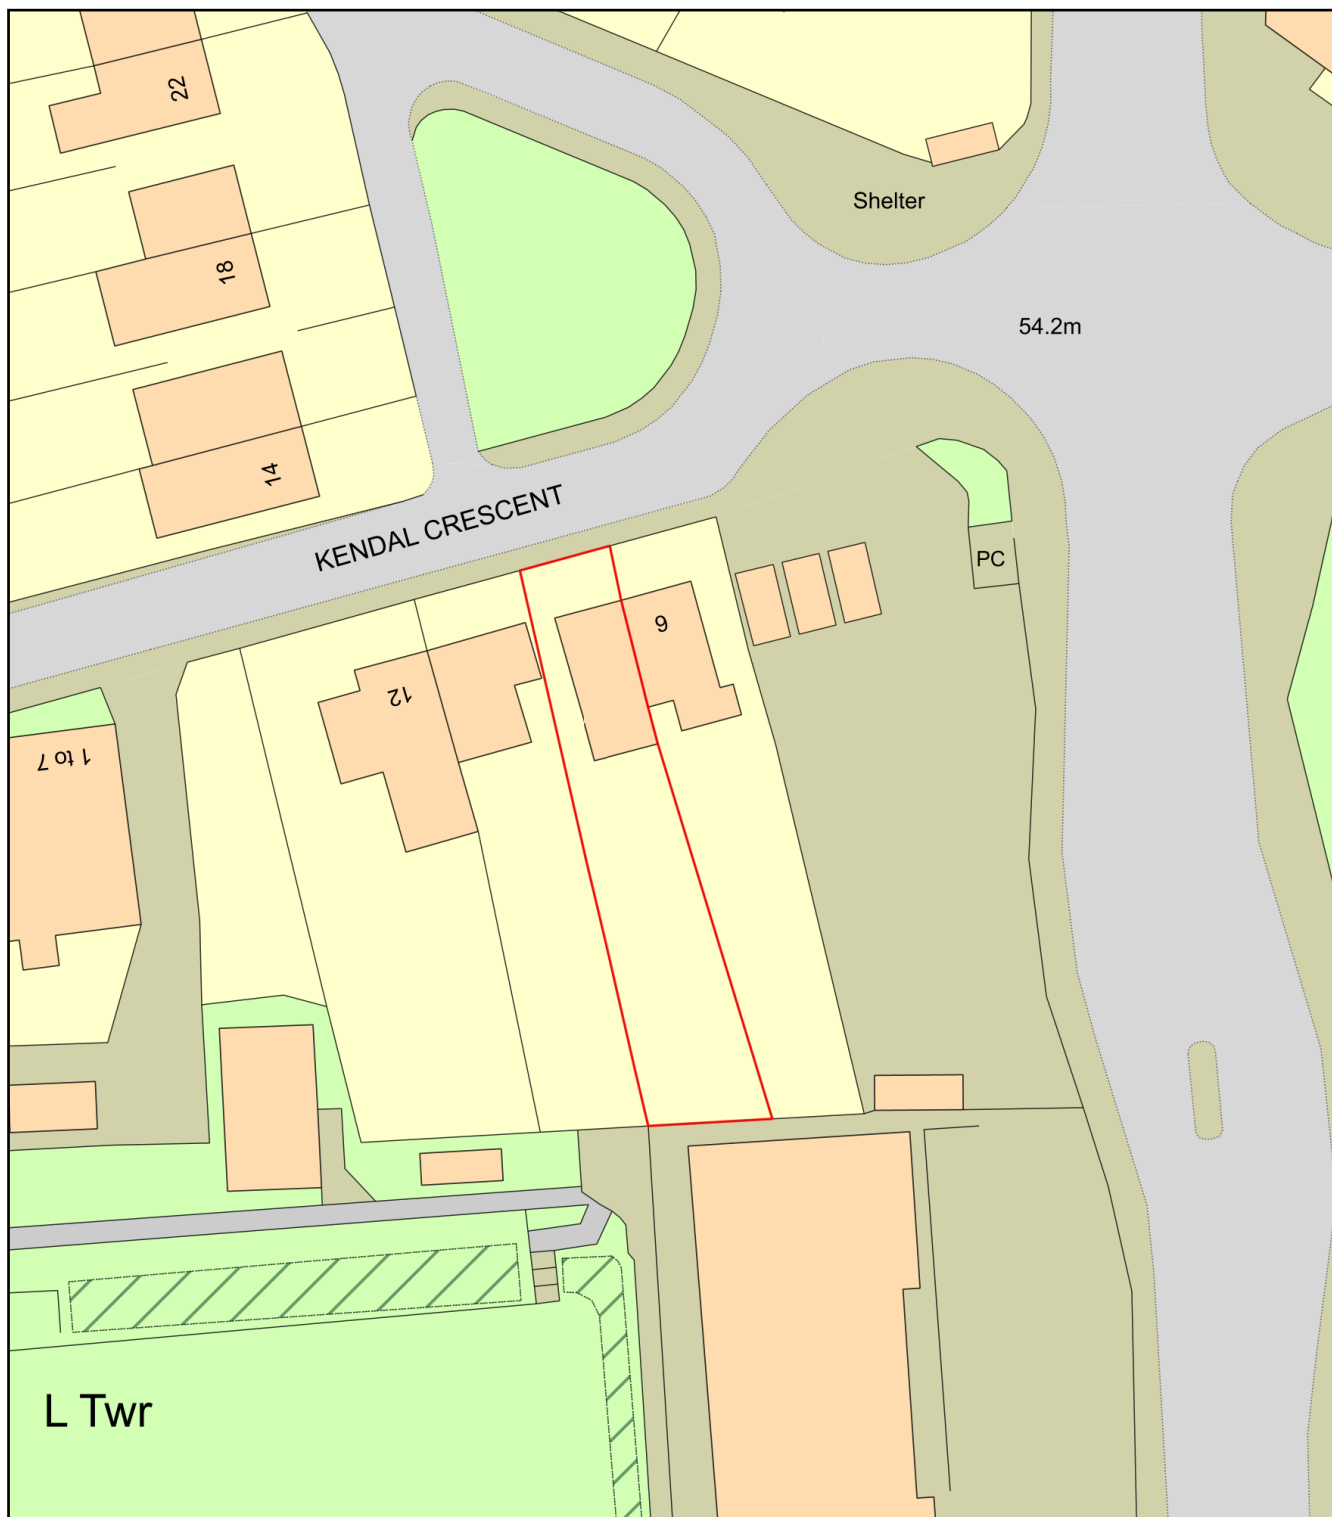

Plan Produced for: Liam Hague

Date Produced: 22 Jan 2022

Plan Reference Number: TQRQM22022194631646

Scale: 1:500 @ A4