
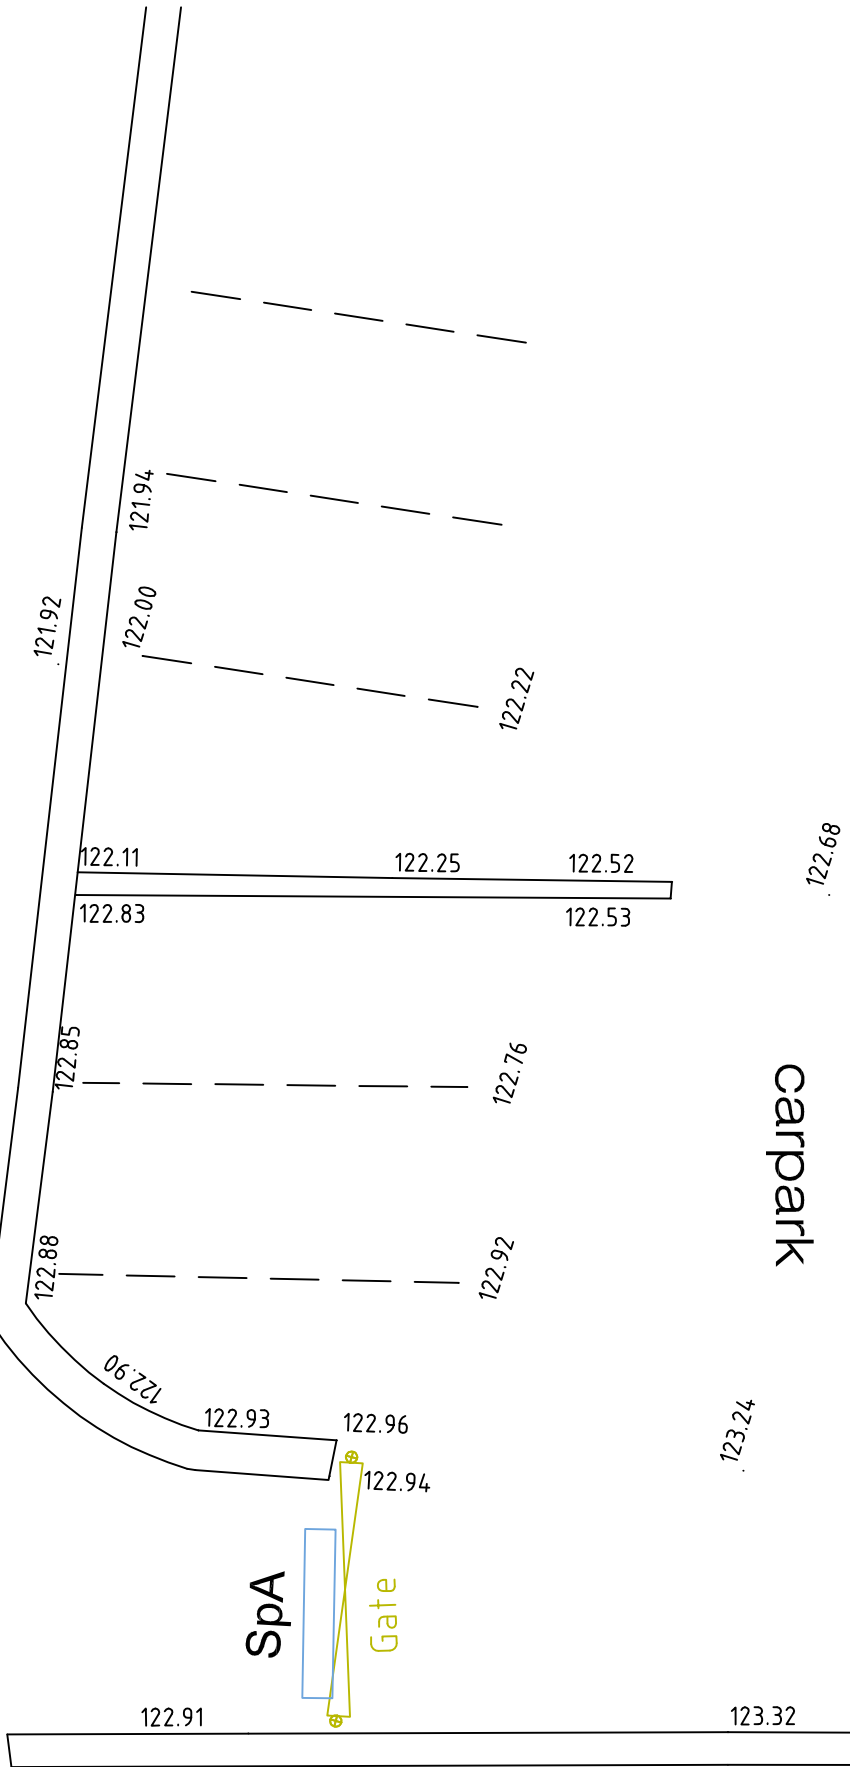



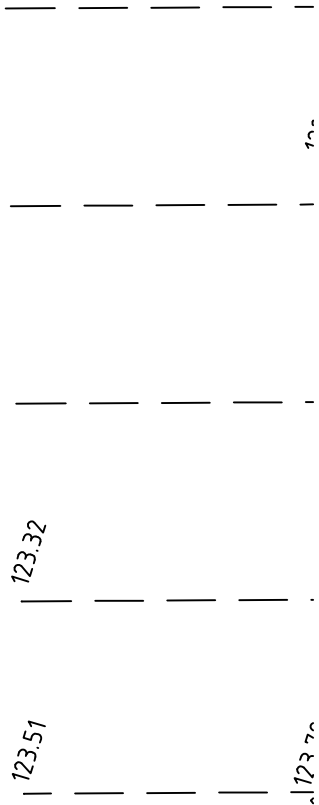


existing plan

carpark


park road

elevation from park road

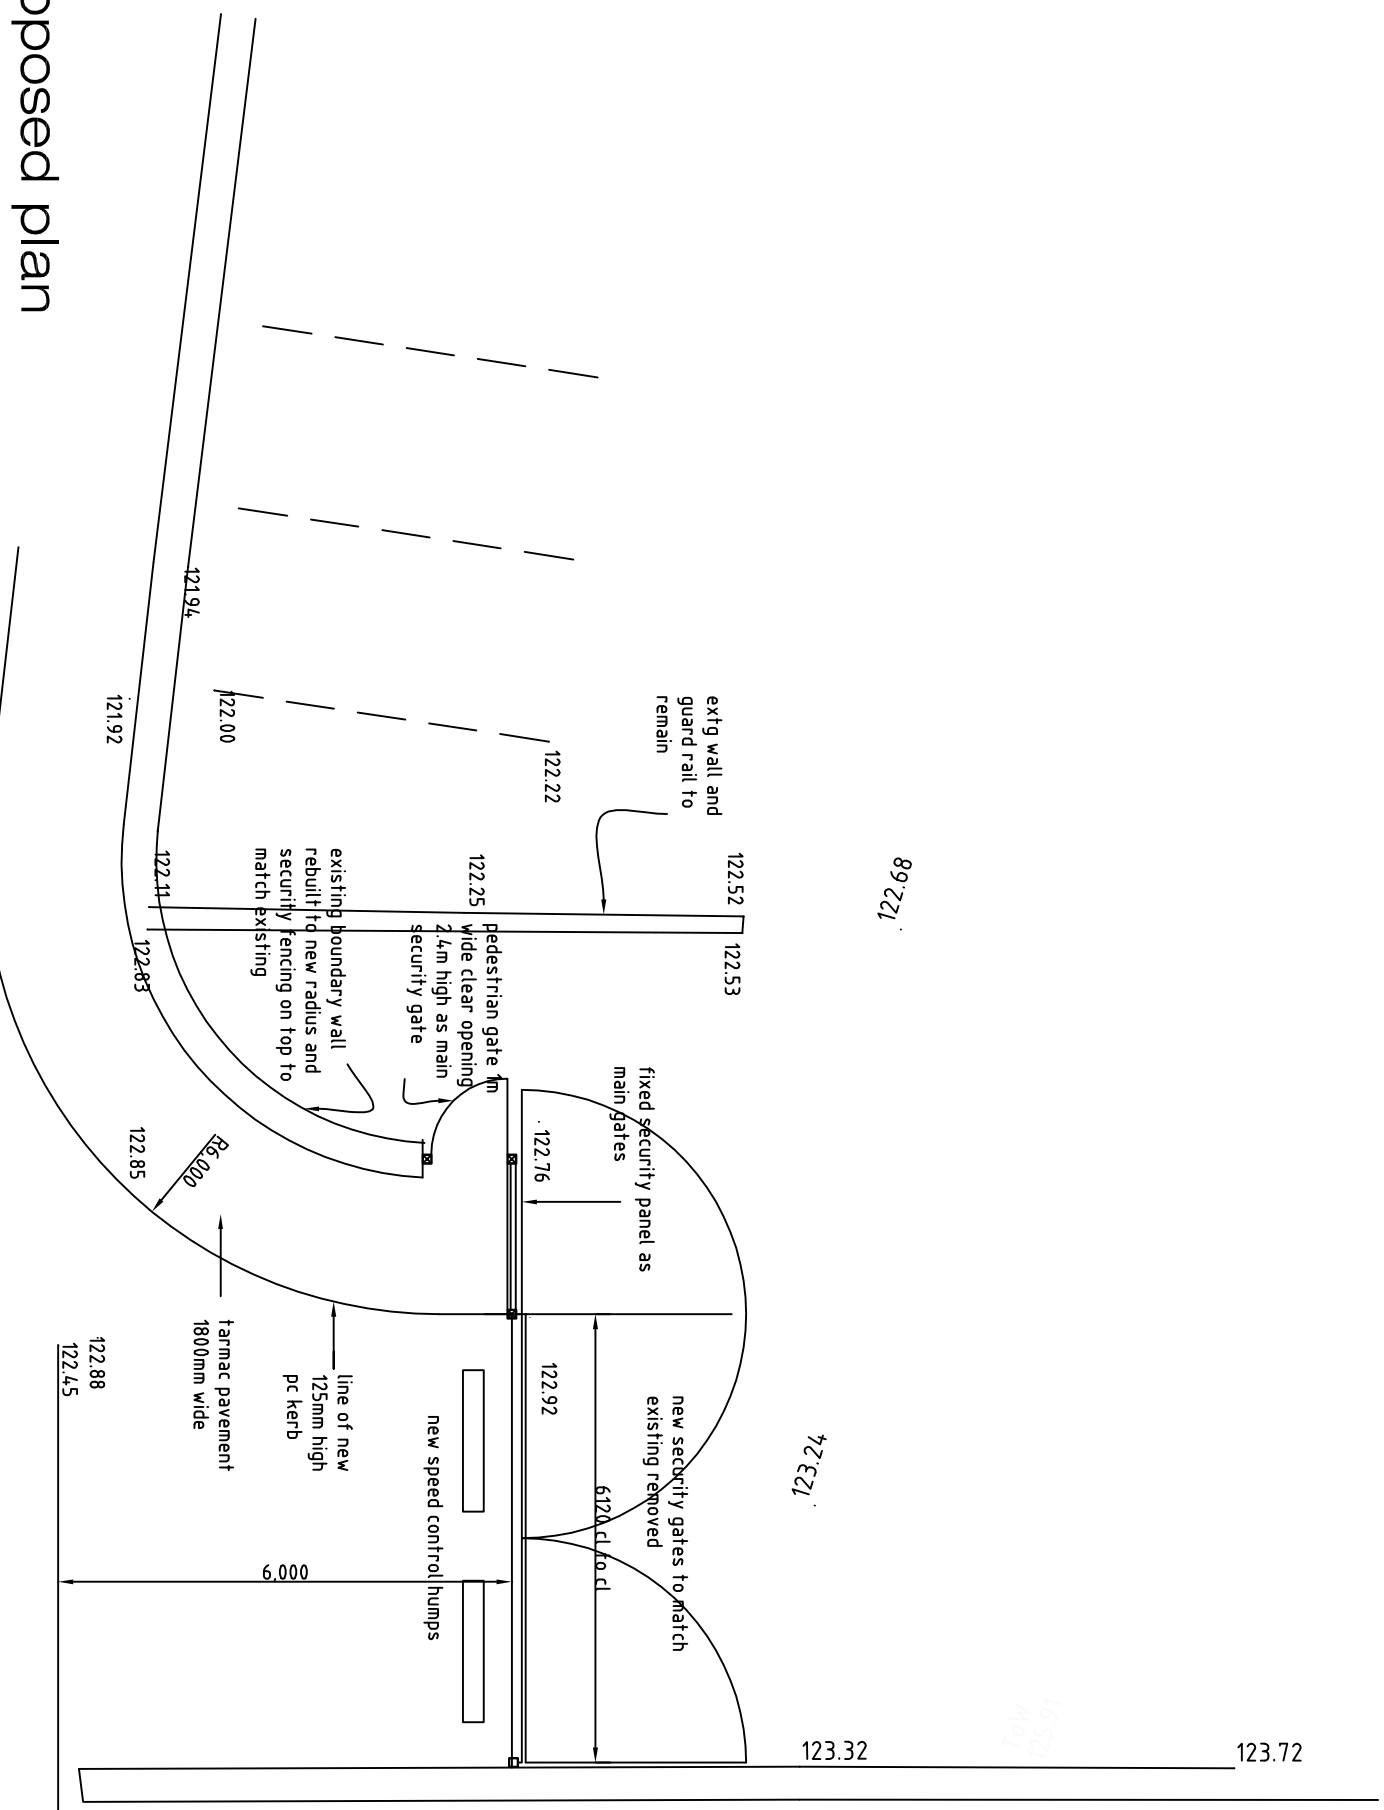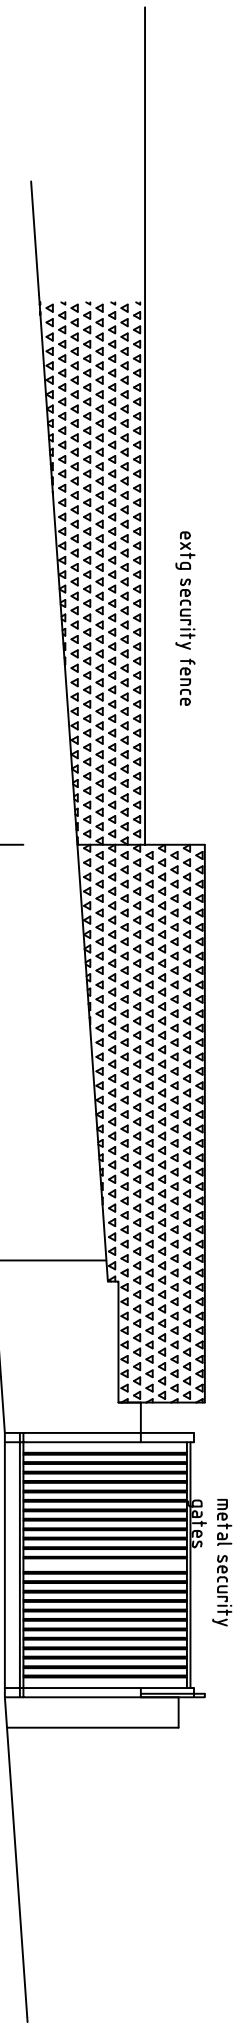

proposed plan

elevation from park road

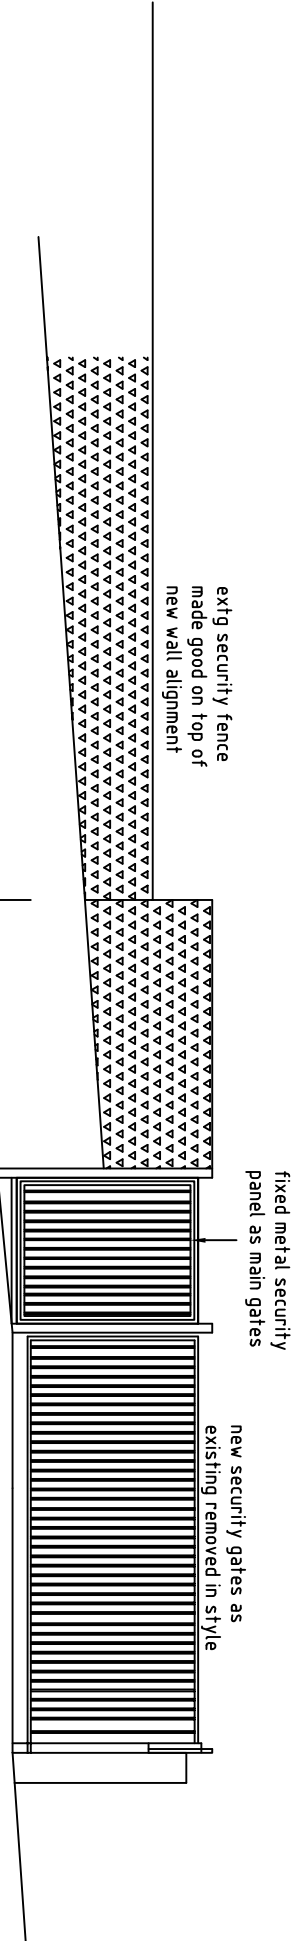

roy harrison architects			
41 A Staincross Common Barnsley S.Yorkshire S75 1dF Telephone/Fax (01226) 381883 E-Mail: royarch@btiscall.co.uk			
Client Independent training services Park Road Barnsley			
Project alterations to main vehicular entrance and extension to reception			
Title main gates plans and elevations			
Date 6/6/11	Drawing No. rh/117/1/3	Scale 1:100	
Sheet 1 of 1	Revision	Drawn rh	