
William Saunders is the trading name of Wm Saunders Partnership LLP. Wm Saunders Partnership Limited Liability Partnership is registered in England and Wales with the Registration number OC. 308303. The Registered Office is Sheppard Lockton House, Cafferata Way, Newark on Trent, Notts, NG24 2TN.

This drawing & any design thereon is the copyright of Wm Saunders Partnership LLP and must not be reproduced without their written consent.

Contractors must verify all dimensions, levels and co-ordinates at the site before commencing any work or making any shop drawings; no dimensions to be taken from drawing.

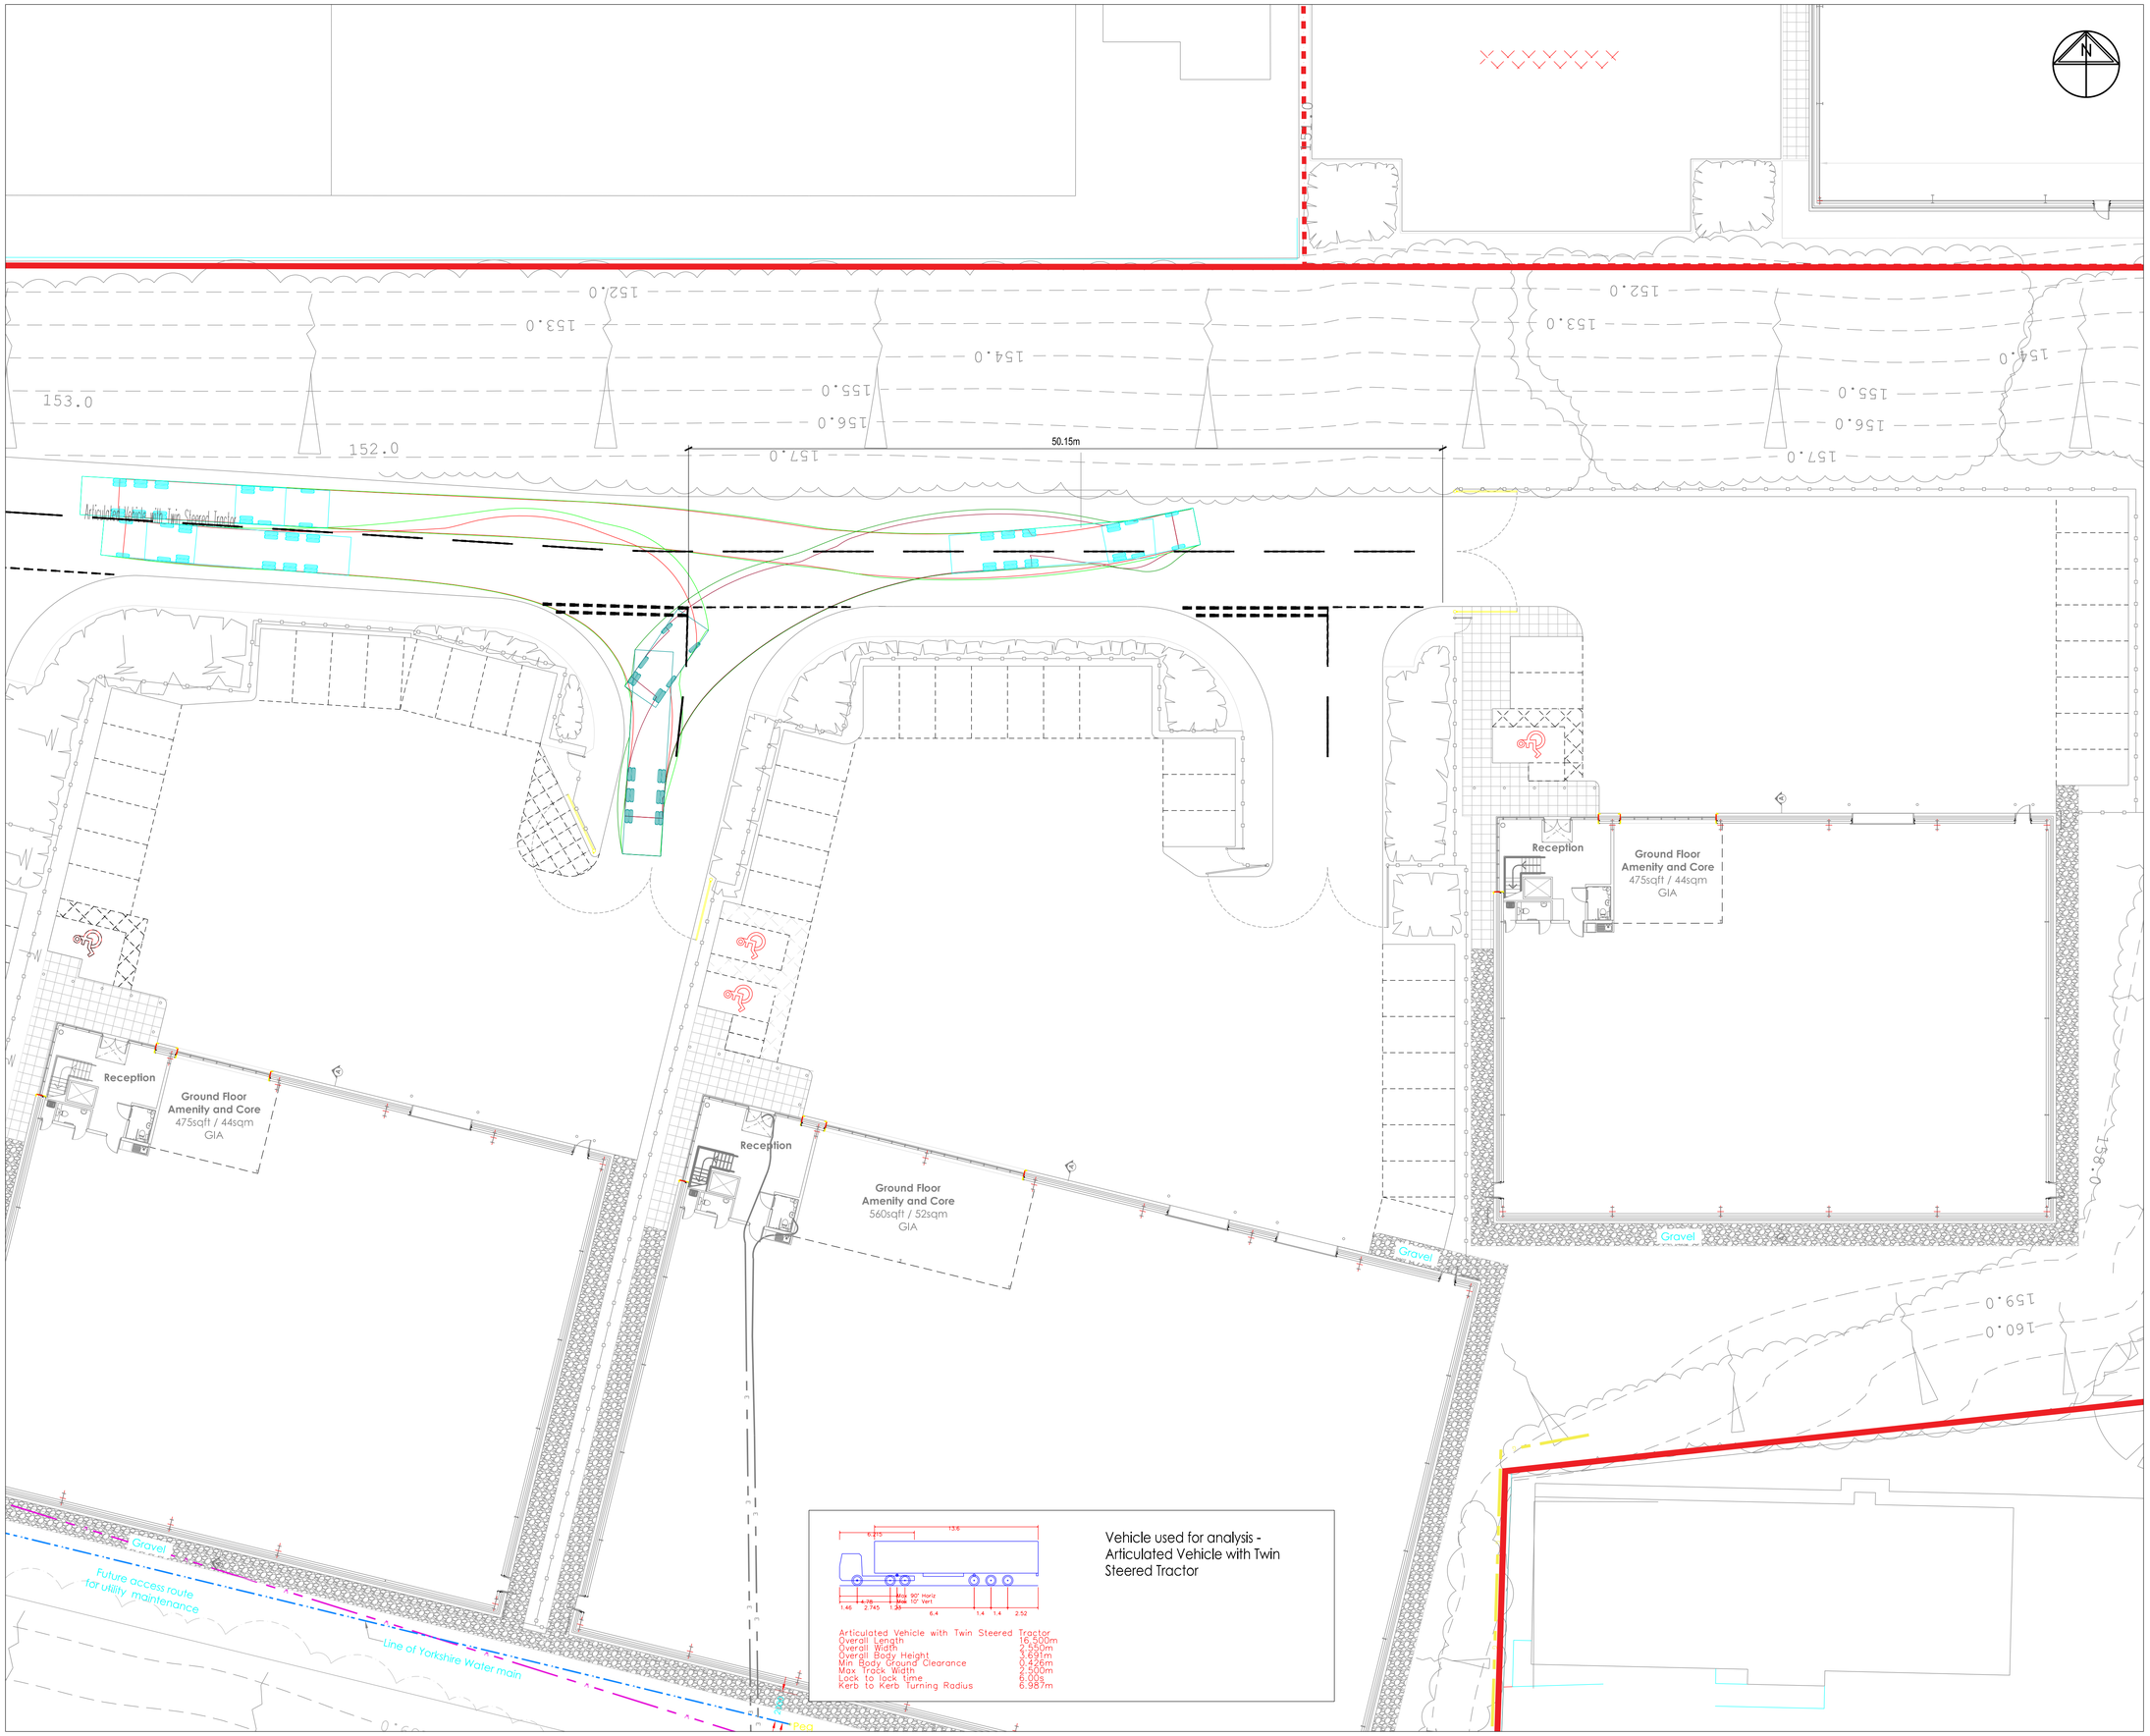

Rev	Description	Drn	Vf'd	Date
P2	Dimension added to layout.	CM	AG	10/18
P1	Issued for information.	CM	AG	10/18

As outlined in section 2.3 of the CITB Industry Guidance to Designers, insignificant risks can usually be ignored, as can risks arising from routine construction activities, unless the design compounds or significantly alters these risks. In accordance with CDM Regulations 8, 9 and 11, any significant risks relating to the design features shown on this drawing have been identified and are annotated thus: [1]

☒ No significant risks have been identified.

☐ Significant risks have been identified - refer to notes on drawing for information on residual risks and any control measures to be employed.

Refer to the current Designer's Risk Assessment sheets for further details.

Designer's Signature	CM	Date	03/18

Drawing Status
INFORMATION

williamsaunders
architecture: engineering: building consultancy
Sheppard Lockton House
Cafferata Way
Newark-on-Trent
Nottinghamshire. NG24 2TN
Tel: 01636 704361
Fax: 01636 702809
W: wm-saunders.co.uk

Also at Leeds, Lincoln, Wirksworth

Project
PLOT 5 ASHROYD BUSINESS PARK
ASHROYD WAY
HOYLAND
BARNSLEY

Client
NETWORK SPACE LTD

Title
SWEPT PATH ANALYSIS

WmS Project Ref.	Drawn	Date	Scale	
11717	CM	20.03.18	1:200	@ A1

Drawing/Document Reference

Project	Originator	Zone	Level	Type	Role	Number	Status	Rev.
11717	WMS	ZZ	XX	DR	C	39006	D2	P2