

Rev	Notes	Date

Garry Greetham Associates

Residential
Design Consultant
Westwood House
18 Carr Lane
Tankersley
Barnsley S75 3BE
Tel(01226)746573

PROJECT Various Extensions

CLIENT Mr. K. Nixon

TITLE Layout as Existing


ADDRESS
7 Dearne Hall Fold, Low
Barugh, Barnsley. S75 1JJ


DRAWN BY ggg

SCALE 1:50 DATE Oct 19


DRAWING No 920-02 REV

Member of the Chartered Institute
of Architectural Technologists

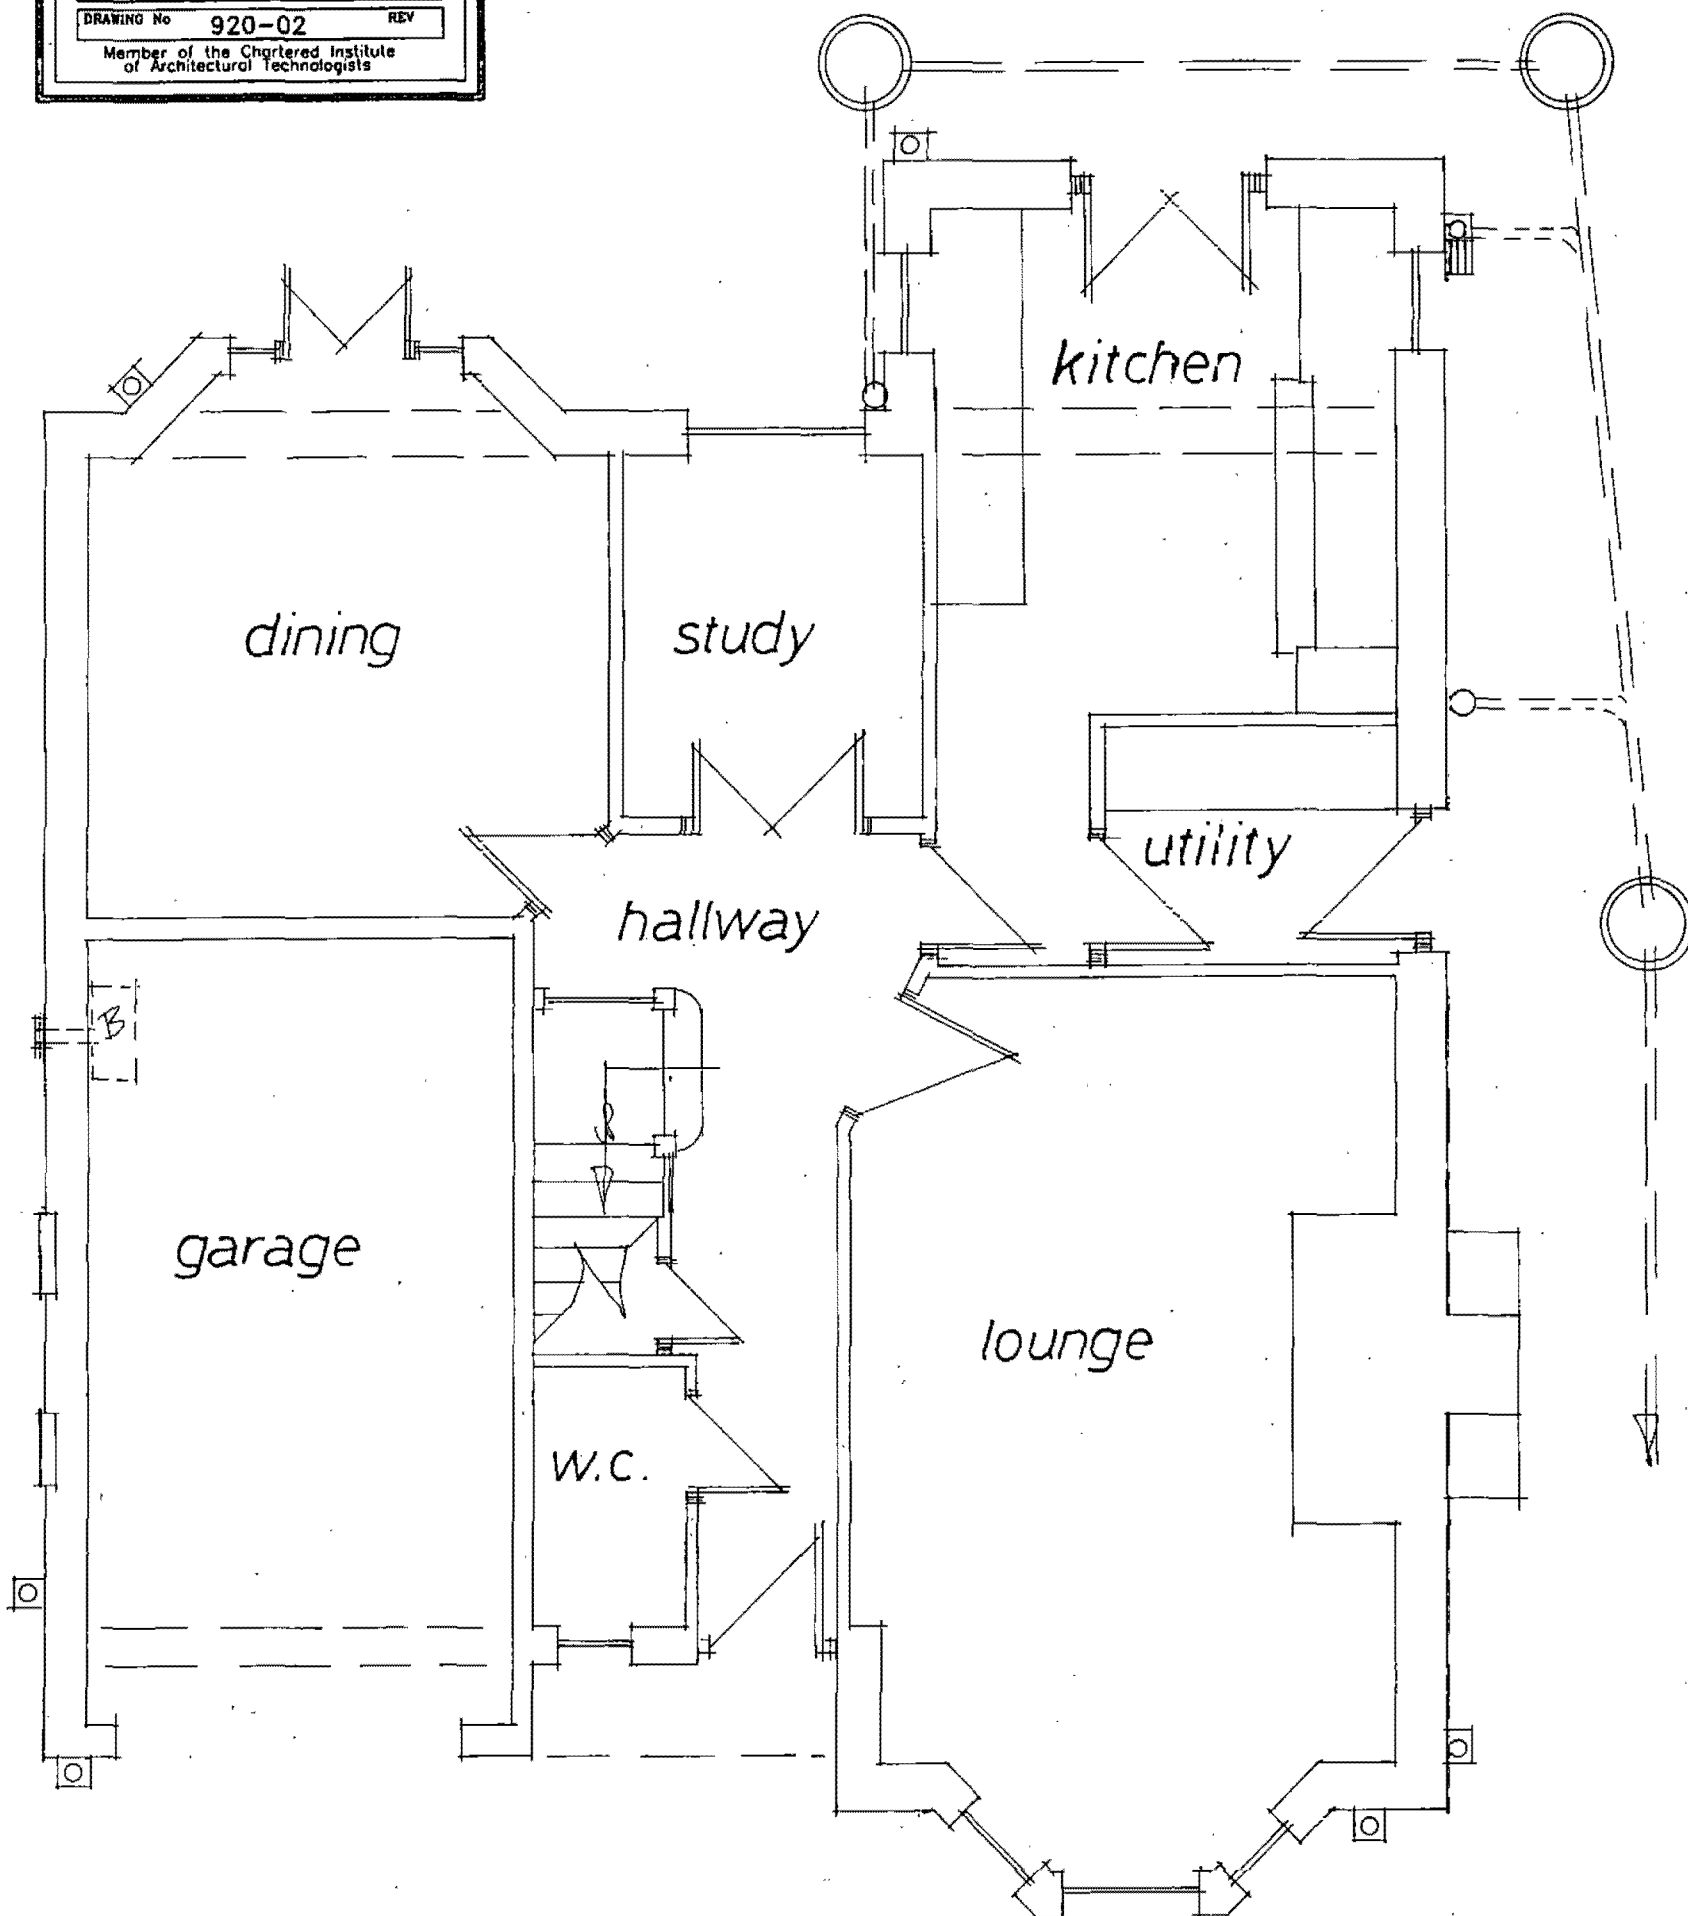


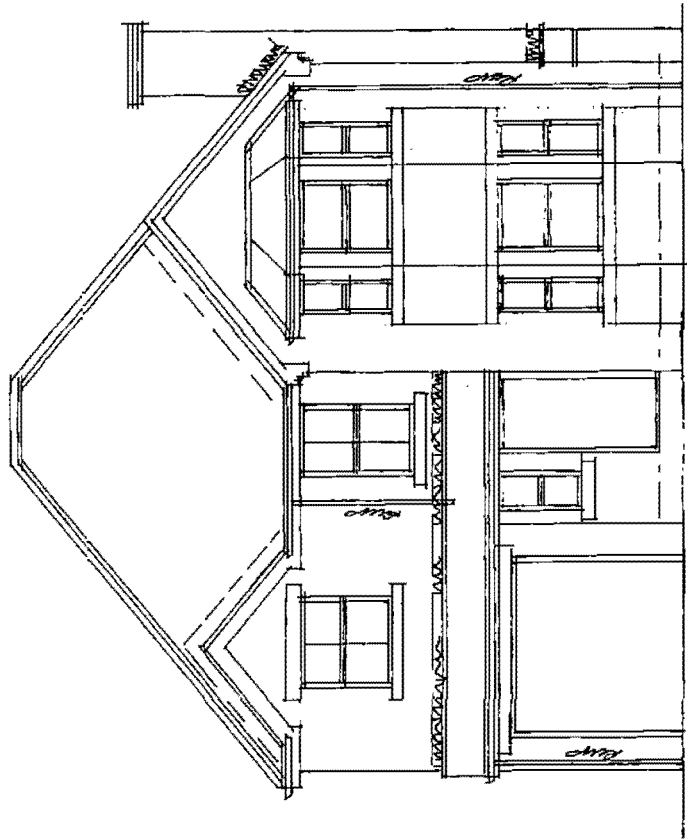


Front

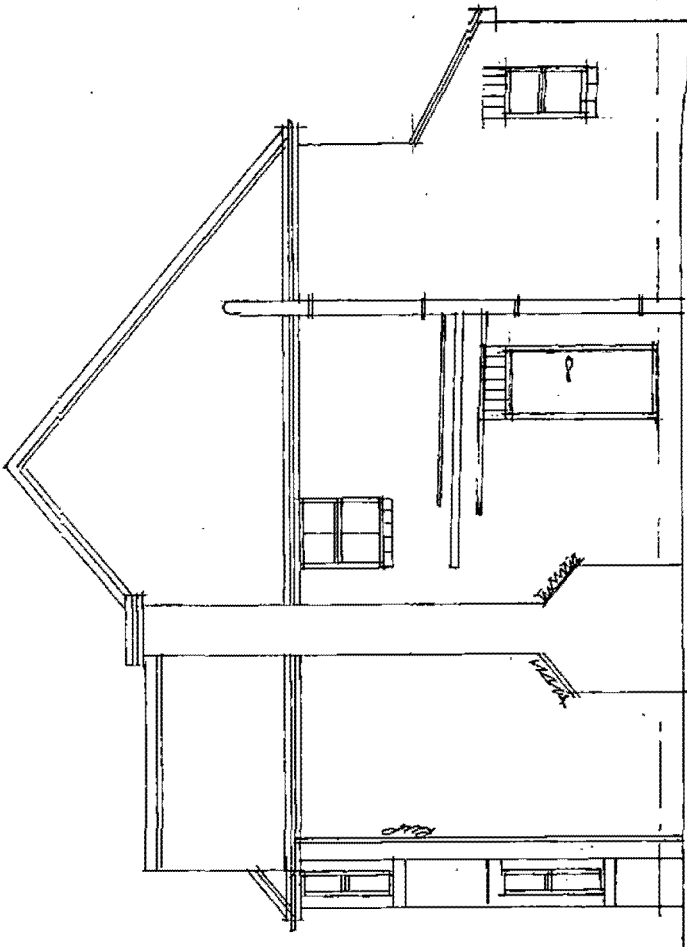

Side

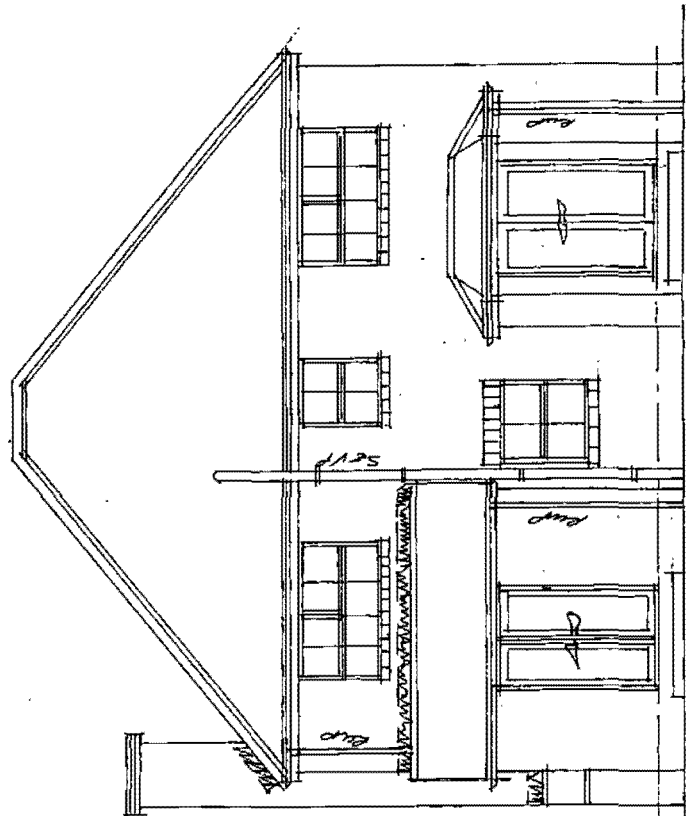

Rear

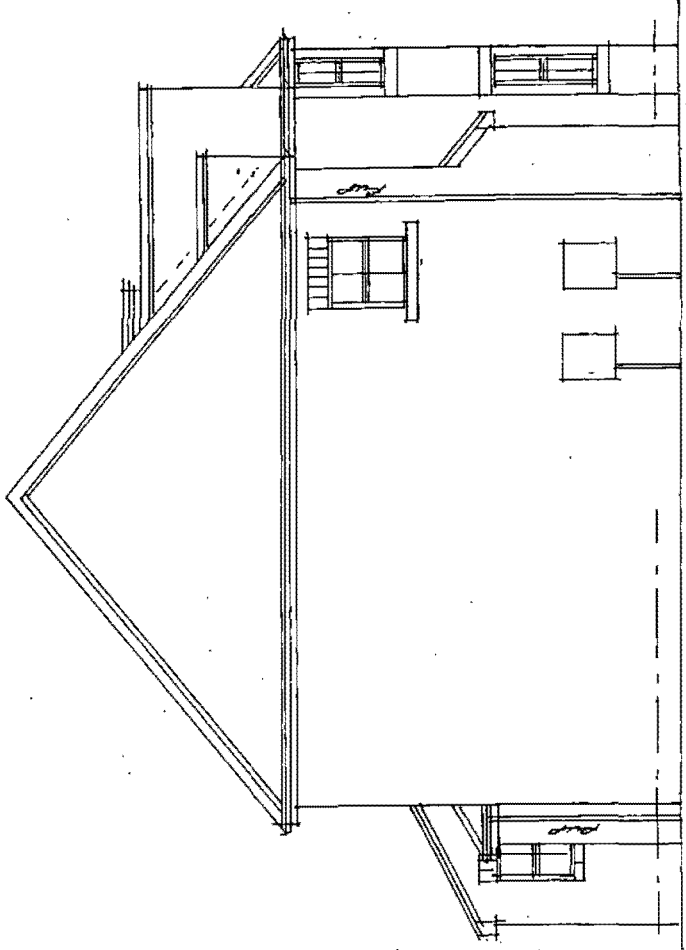

Side

Rev	Notes	Date

Garry Greetham Associates Residential Design Consultant Westwood House 18 Carr Lane Tankersley Barnsley S75 3BE Tel(01226)746573	
PROJECT	Various Extensions
CLIENT	Mr. K. Nixon
TITLE	Elevations as Existing
ADDRESS	7 Dearne Hall Fold, Low Barugh, Barnsley. S75 1JJ
DRAWN BY	999
SCALE	1:100
DATE	Oct 19
DRAWING No	920-03
REV	
Member of the Chartered Institute of Architectural Technologists	