REFER TO OUTLINE PLANNING APPROVAL 2007/1912

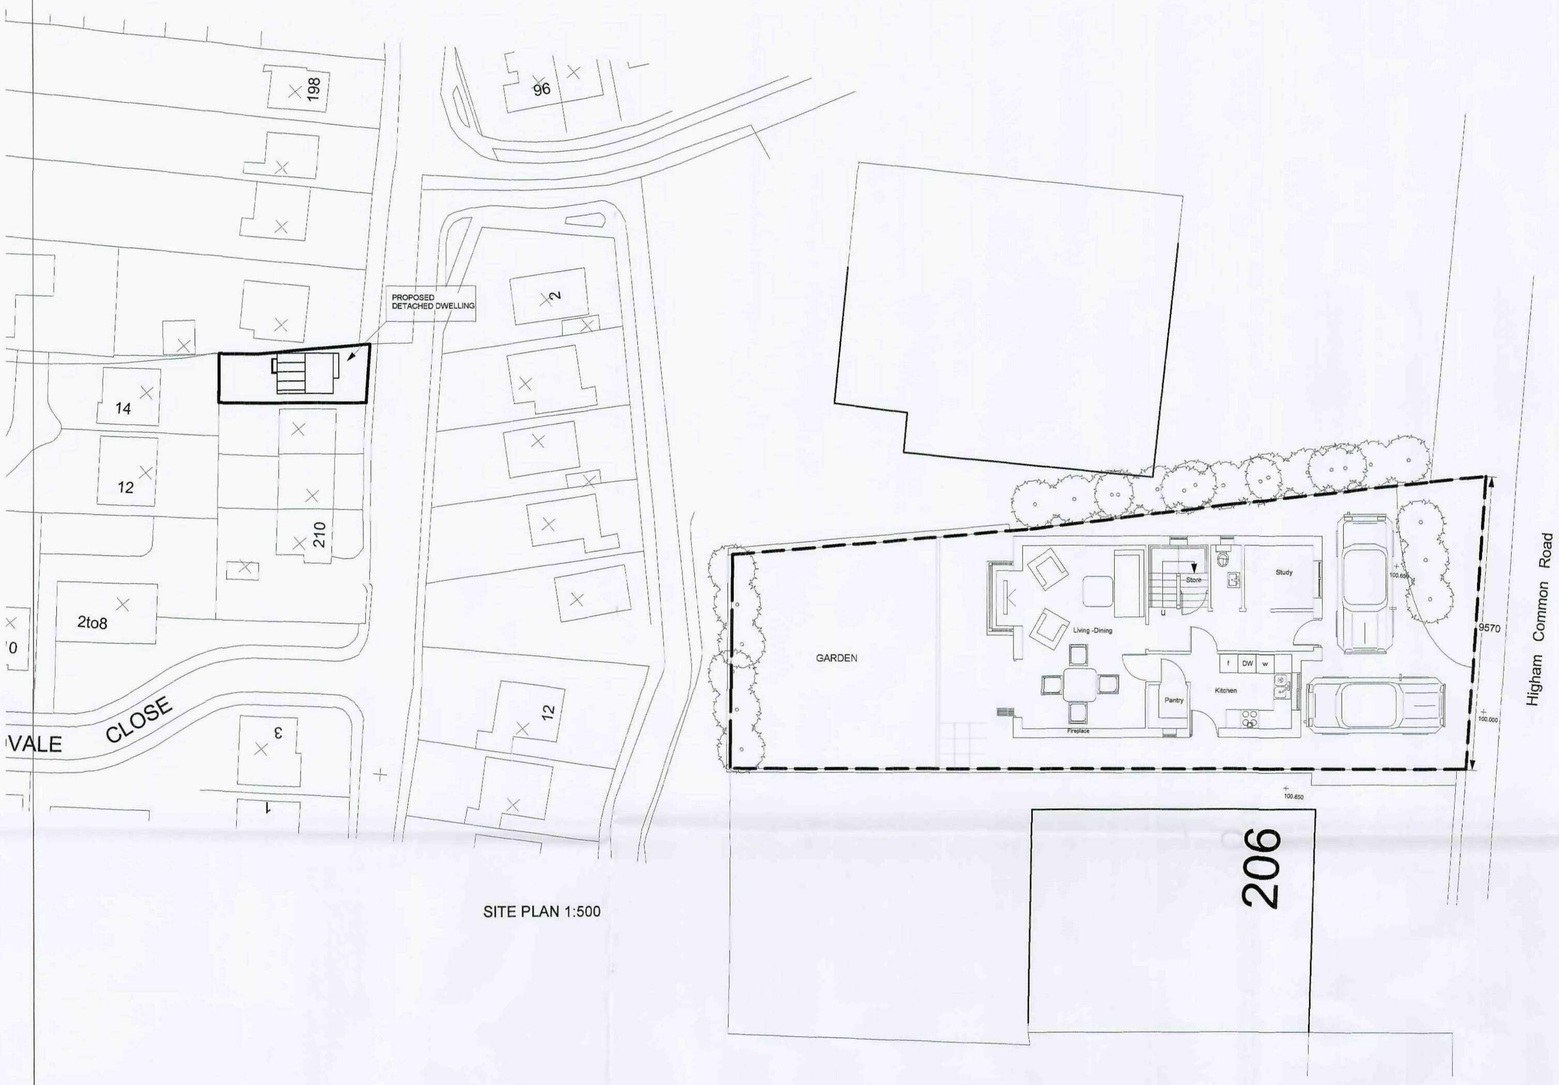

SITE PLAN 1:500

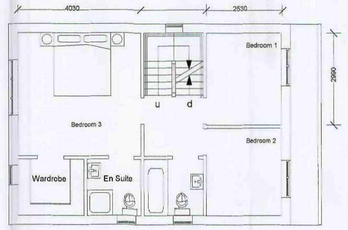

First Floor

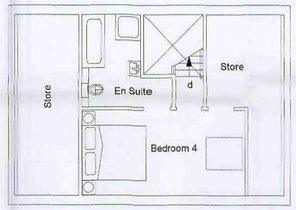

Second Floor

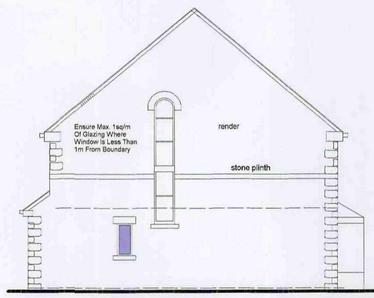

Side Elevation

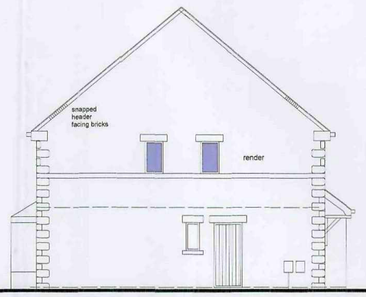

Side Elevation

Rear Elevation 1:100

Higham Common Road Elevation 1:100

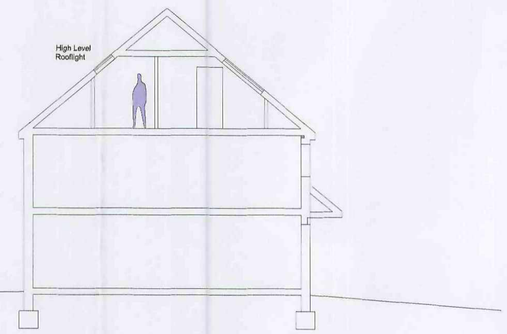

Cross Section 1:100

NO DIMENSIONS TO BE SCALED FROM THIS DRAWING WHICH IS THE PROPERTY OF THE COMPANY. IT IS NOT TO BE USED OR DISCLOSED IN ANY WAY EXCEPT AS AUTHORISED BY THE COMPANY.CLIENT IS RESPONSIBLE FOR PROVIDING ARCHITECT WITH CORRECT SITE BOUNDARY/OWNERSHIP DEFINITIONS AND ANY COVENANTS OR EASEMENTS RELATING TO THE SITE. ARCHITECT WILL ASSUME SITE BOUNDARIES AS CLEARLY DEFINED, UNLESS OTHERWISE INFORMED BY CLIENT.NO WORK TO BE CARRIED OUT WITHOUT PLANNING PERMISSION AND UNTIL A BUILDING REGULATIONS APPLICATION HAS BEEN SUBMITTED. ANY WORK CARRIED OUT BEFORE BUILDING REGULATIONS APPROVAL HAS BEEN GRANTED WILL BE STRICTLY AT CLIENTS OWN RISK.
ANY BUILDING WORKS WITHIN 3M OF A NEIGHBOURING HOME'S FOUNDATIONS MAY REQUIRE YOU TO NOTIFY THE OWNER OF THAT PROPERTY OF YOUR INTENTIONS AT LEAST ONE MONTH BEFORE YOU START WORK.
WORK TO AN EXISTING PARTY WALL REQUIRES YOU TO GIVE AT LEAST TWO MONTHS NOTICE OF YOUR INTENTIONS. IF CONSENT TO CARRY OUT WORK CANNOT BE REACHED PROCEDURES DEALING WITH AN DISPUTE SHOULD BE FOLLOWED (THE PARTY WALL ACT 1996).

IT IS THE RESPONSIBILITY OF THE CONTRACTOR TO NOTIFY THE ARCHITECT OF ANY DISCREPANCIES ON THE DRAWING PRIOR TO CONSTRUCTION.

ALL DIMENSIONS TO BE CHECKED ON SITE.

REVISIONS		Date
A		18.9.08

ANDREW BAILEY
Chartered Architect

PROJECT:
DETACHED DWELLING
LAND ADJACENT TO
206 HIGHAM COMMON
ROAD,BARNSLEY
S75 1GX.

CLIENT
MR&MRS ELLIOTT

DRAWING
PLANNING

DWG NO		JOB NO. 1.08.4148
02	REV. A	DATE: NOVEMBER 2008

NOTES

Barnsley Metropolitan Borough Council
19 SEP 2008
Corporate ...

Andrew Bailey
(BA(Hons) Dip Arch(Hull) RIBA
85 Lundhill Road Wombwell
Barnsley S73 0RL
T.F. 01226 752590
E.Mail aa2larchitects@btconnect.com

REFER TO OUTLINE PLANNING APPROVAL 2007/1912

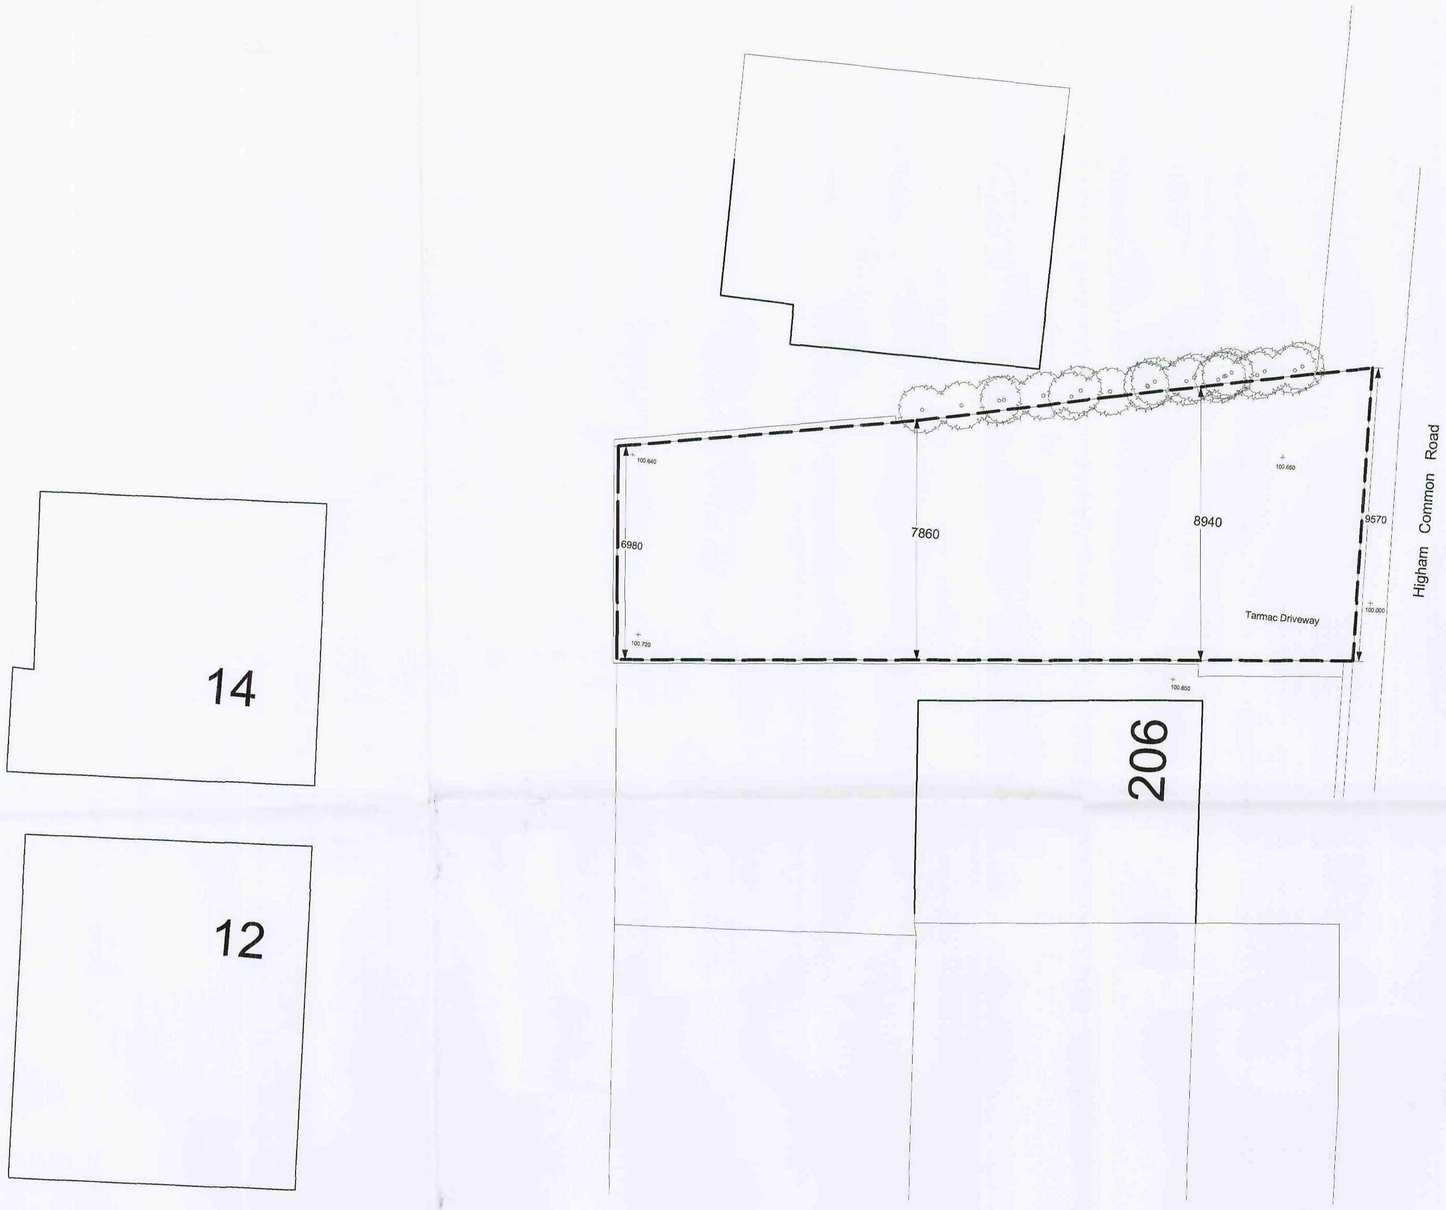

SITE PLAN 1:100

LOCATION PLAN 1:1250

View of Site Looking West

View of Site From Higham Common Road

NO DIMENSIONS TO BE SCALED FROM THIS DRAWING WHICH IS THE PROPERTY OF THE COMPANY. IT IS NOT TO BE USED OR DISCLOSED IN ANY WAY EXCEPT AS AUTHORISED BY THE COMPANY.CLIENT IS RESPONSIBLE FOR PROVIDING ARCHITECT WITH CORRECT SITE BOUNDARY/OWNERSHIP DEFINITIONS AND ANY COVENANTS OR EASEMENTS RELATING TO THE SITE. ARCHITECT WILL ASSUME SITE BOUNDARIES AS CLEARLY DEFINED, UNLESS OTHERWISE INFORMED BY CLIENT. NO WORK TO BE CARRIED OUT WITHOUT PLANNING PERMISSION AND UNTIL A BUILDING REGULATIONS APPLICATION HAS BEEN SUBMITTED. ANY WORK CARRIED OUT BEFORE BUILDING REGULATIONS APPROVAL HAS BEEN GRANTED WILL BE STRICTLY AT CLIENTS OWN RISK.
ANY BUILDING WORKS WITHIN 3M OF A NEIGHBOURING HOME'S FOUNDATIONS MAY REQUIRE YOU TO NOTIFY THE OWNER OF THAT PROPERTY OF YOUR INTENTIONS AT LEAST ONE MONTH BEFORE YOU START WORK.
WORK TO AN EXISTING PARTY WALL REQUIRES YOU TO GIVE AT LEAST TWO MONTHS NOTICE OF YOUR INTENTIONS. IF CONSENT TO CARRY OUT WORK CANNOT BE REACHED PROCEDURES DEAILING WITH AN DISPUTE SHOULD BE FOLLOWED (THE PARTY WALL ACT 1994).

IT IS THE RESTONSIBILITY OF THE CONTRACTOR TO NOTIFY THE ARCHITECT OF ANY DISCREPANCIES ON THE DRAWING PRIOR TO CONSTRUCTION.

ALL DIMENSIONS TO BE CHECKED ON SITE.

REVISIONS		Date

ANDREW BAILEY

Chartered Architect

PROJECT:

DETACHED DWELLING
LAND ADJACENT TO
206 HIGHAM COMMON
ROAD,BARNSLEY
S75 1GX.

CLIENT

MR&MRS ELLIOTT

DRAWING

PLANNING

DWG NO	JOB NO 1 08 4148
01 REV.-	DATE: NOVEMBER 2008

NOTES

Barnsley Metropolitan Borough Council
19 SEP 2008
Corporate Mail Room

Andrew Bailey
(BA(Hons) Dip Arch(NU) RIBA
55 Lundhill Road Wombwell
Barnsley S73 0RL
T.F 01226 752590
E.Mail aa2larchitects@btconnect.com