
PLANNING/BUILDING REGULATIONS DRAWING

All dimensions to be confirmed on site

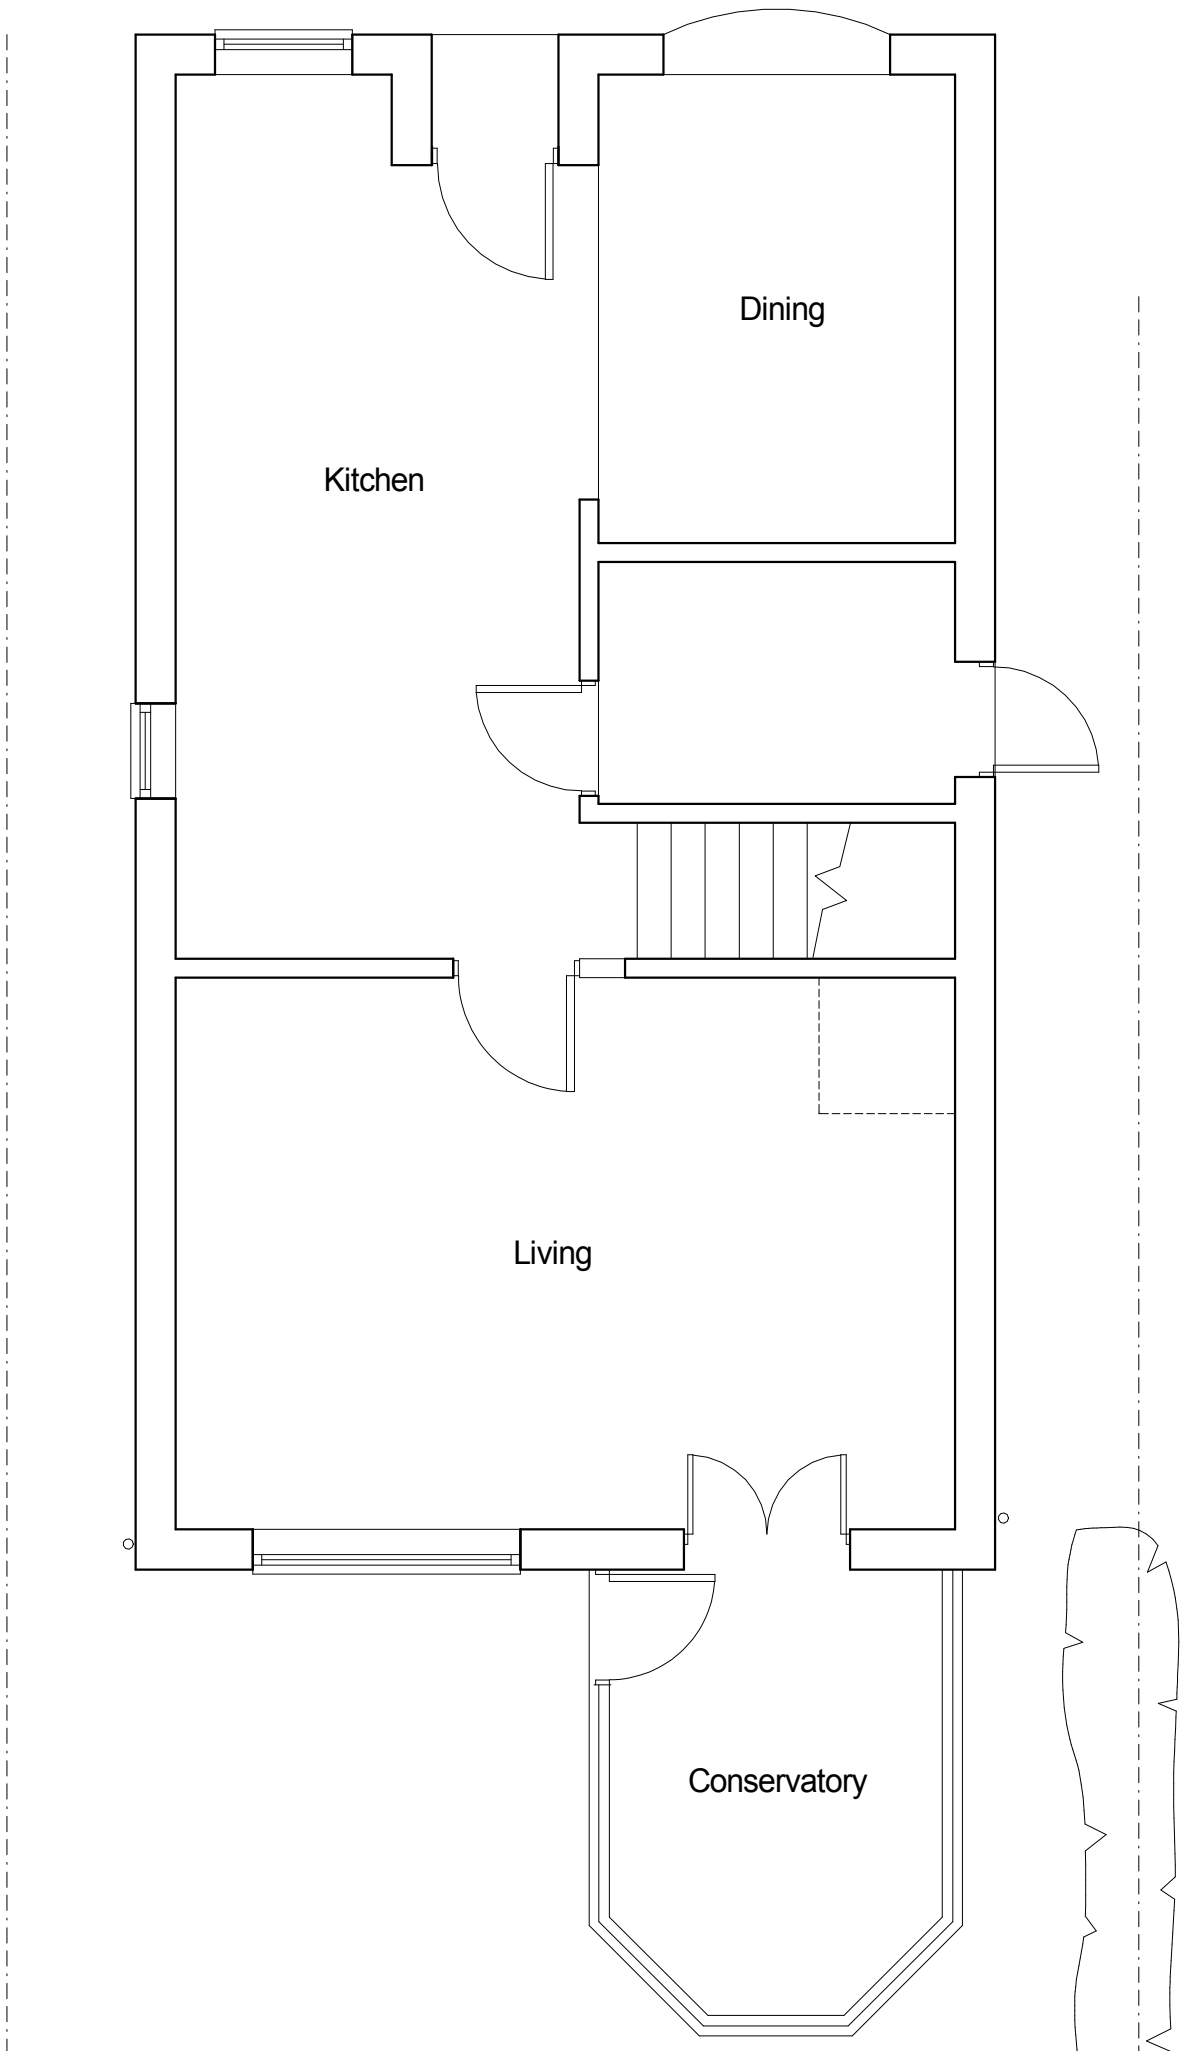

EXISTING PLAN

design connexions
Architectural Limited
25 Linsdale Gardens Gedling
Nottingham NG4 4GY
Tel. 0115 987 7185
e-mail: designconnexions@gmail.com
www.designconnexions.co.uk

Drg.No. 110690/1	Ref.No.
Client MR & MRS R BURTON 21 NEWLYN DRIVE MONK BRETTON BARNSLEY S71 2AN	Drawn RC
	scale 1:50 @ A3
	Date: 10.09.14

Everseal Choose Professionals! incorporating... ConservatoryLand