


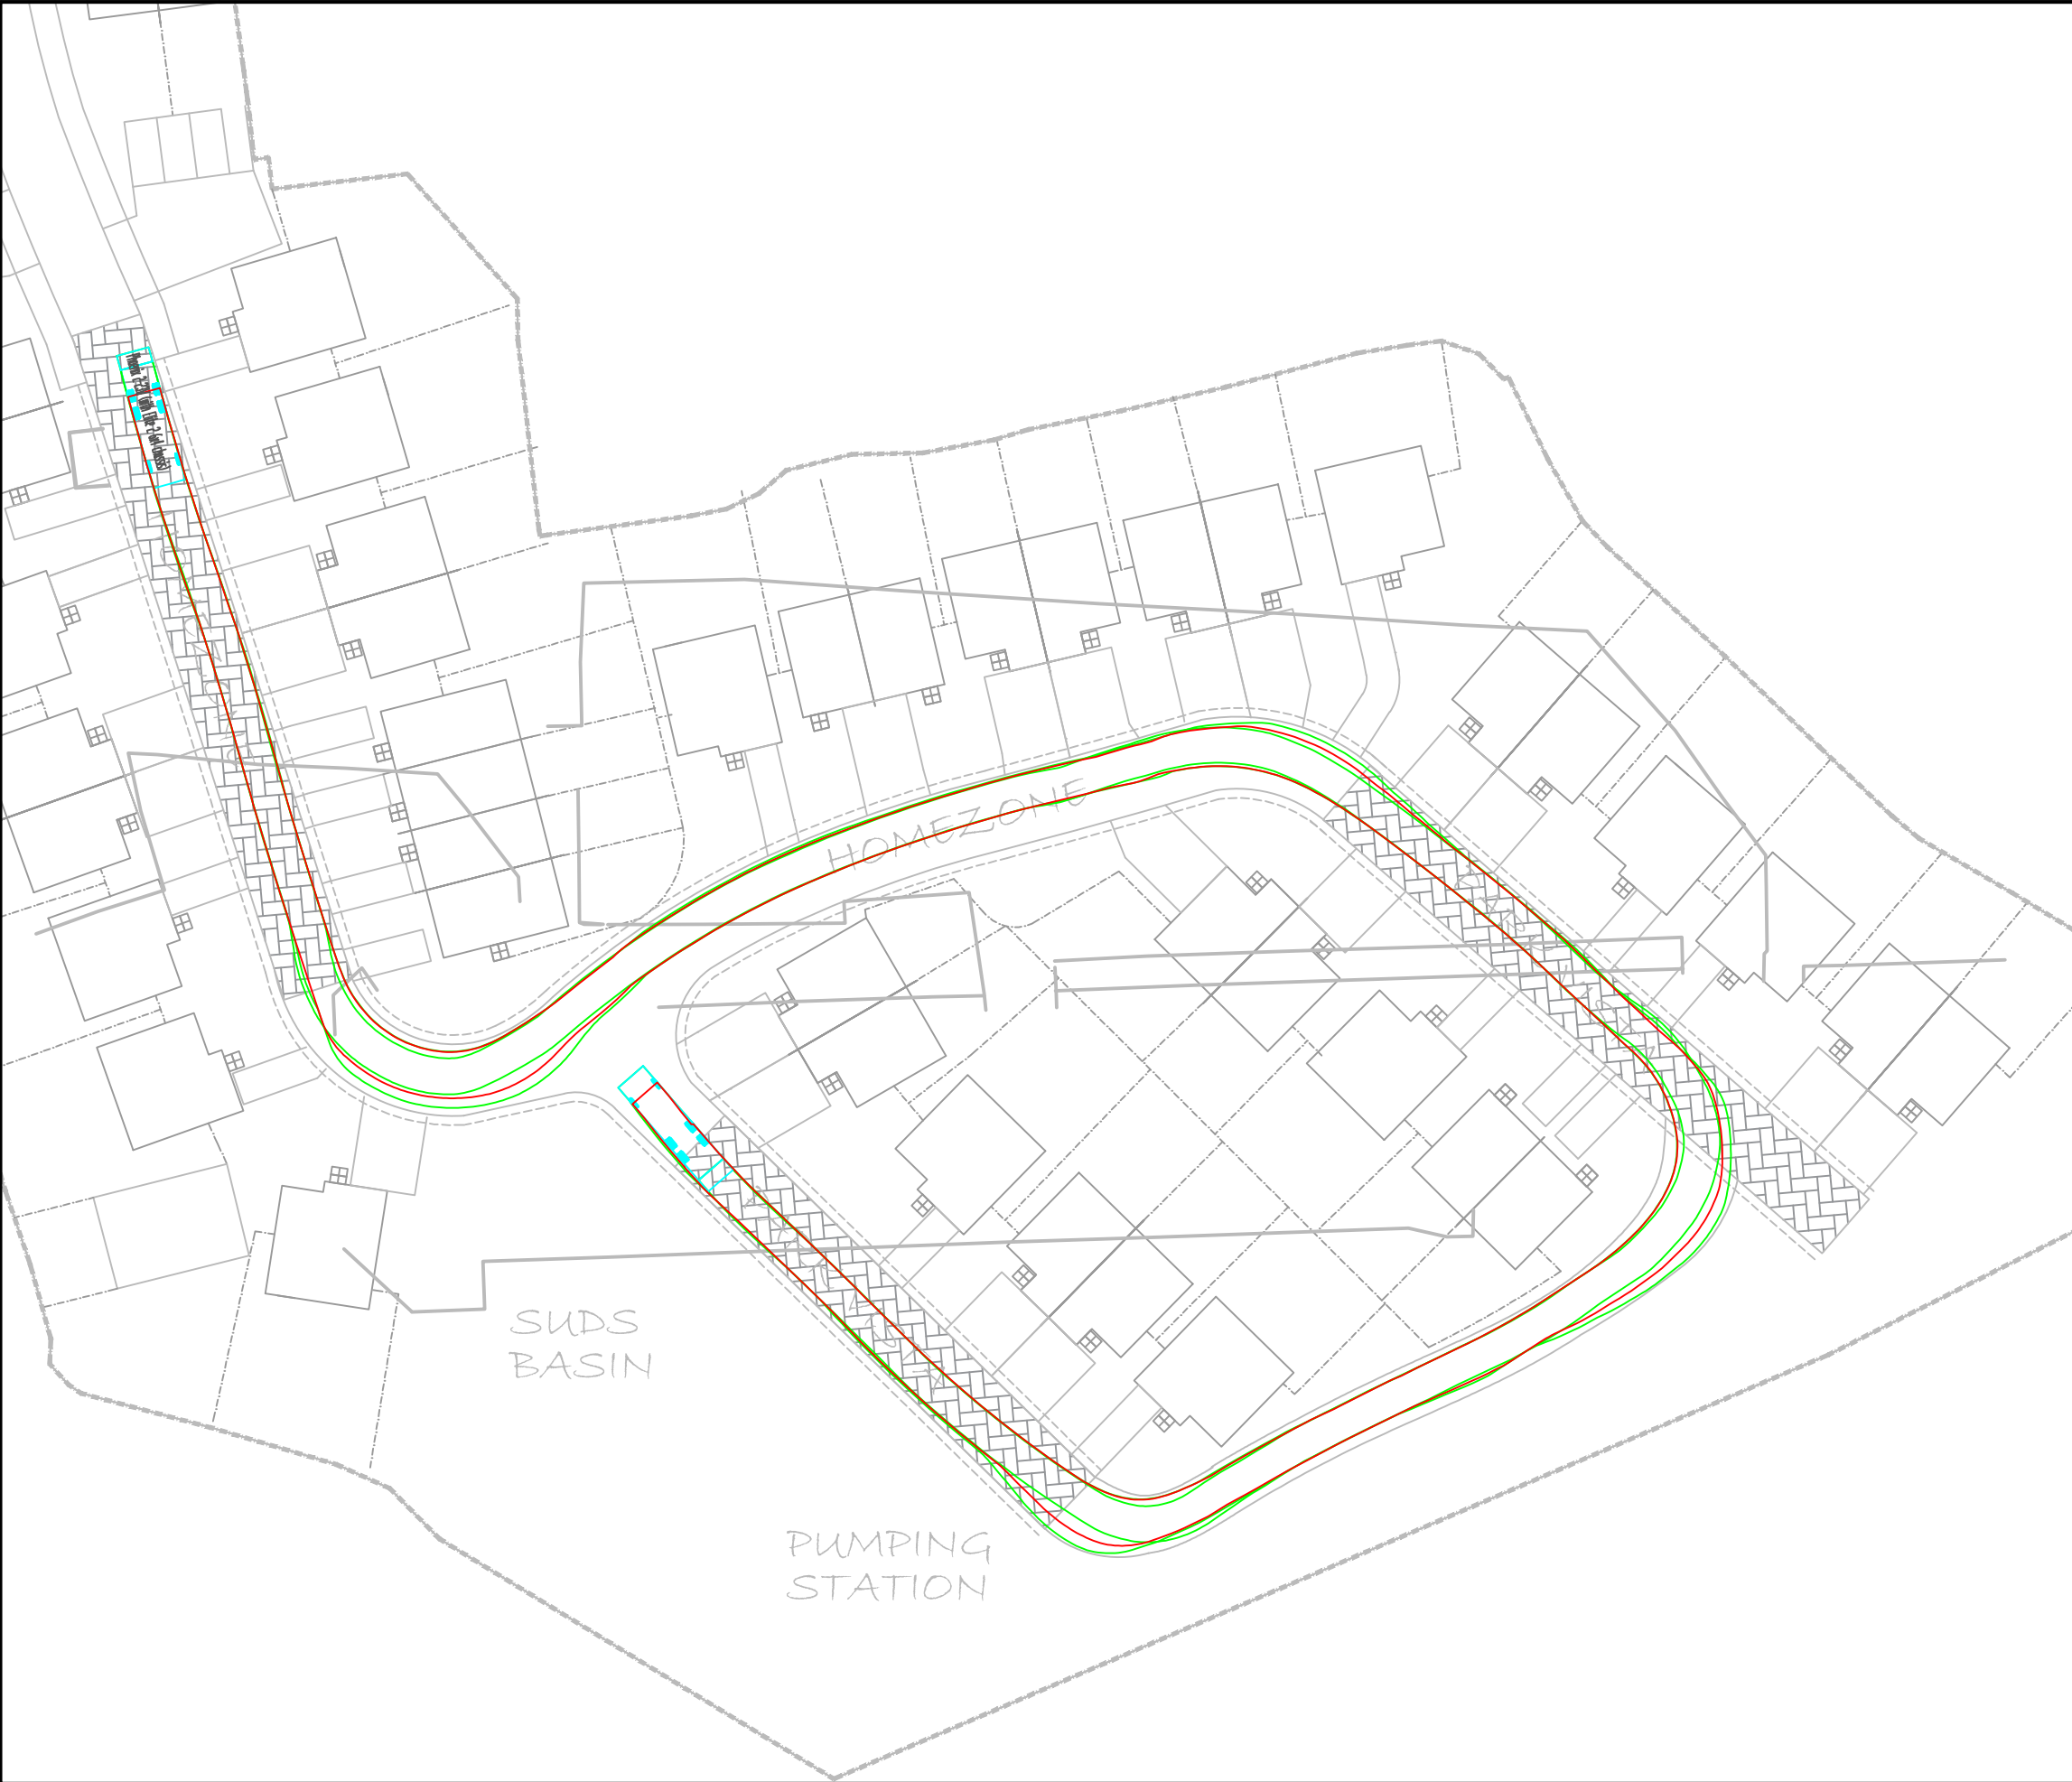

Do not scale from this drawing.					
SAFETY HEALTH AND ENVIRONMENTAL INFORMATION					
IN ADDITION TO THE HAZARD/RISKS NORMALLY ASSOCIATED WITH THE TYPES OF WORK DETAILED ON THIS DRAWING, NOTE THE FOLLOWING RISKS AND INFORMATION.					
RISKS LISTED HERE ARE NOT EXHAUSTIVE. REFER TO DESIGN ASSESSMENT FORM NO.					
CONSTRUCTION					
DEMOLITION					
FOR INFORMATION RELATING TO USE, CLEANING AND MAINTENANCE SEE THE HEALTH AND SAFETY FILE					
IT IS ASSUMED THAT ALL WORKS WILL BE CARRIED OUT BY A COMPETENT CONTRACTOR WORKING, WHERE APPROPRIATE, TO AN APPROVED METHOD STATEMENT.					
10.52 1.665 4.215 1.385 Phoenix 2-23W (with Elite 2 6x4 chassis) Overall Length Overall Width Overall Body Height Min Body Ground Clearance Track Width Lock to Lock Time Kerb to Kerb Turning Radius 10.520m 2.530m 3.211m 0.416m 2.530m 4.00s 9.950m					
A	19/02/18	SITE LAYOUT AMENDED	LW	MA	RMCD
Rev.	Date	Description	Drawn.	Chkd.	Appd.
FAIRHURST 88 Queens Road ABERDEEN AB15 4YQ Tel: 01224 321222 Fax: 01224 323201			Client:		
Project Title: PROPOSED RESIDENTIAL DEVELOPMENT AT HOUGH LANE WOMBWELL, BARNSELEY					
Drawing Title: SWEEP PATH ANALYSIS					
Scale at A3: 1:500		Status: For Information			
Drawn: LW	Checked: MA	Approved: RMCD			
Date: 06/02/18	Date: 06/02/18	Date: 06/02/18			
Drawing No.: 117436/sk1002					Revision: A