


Plan referred to

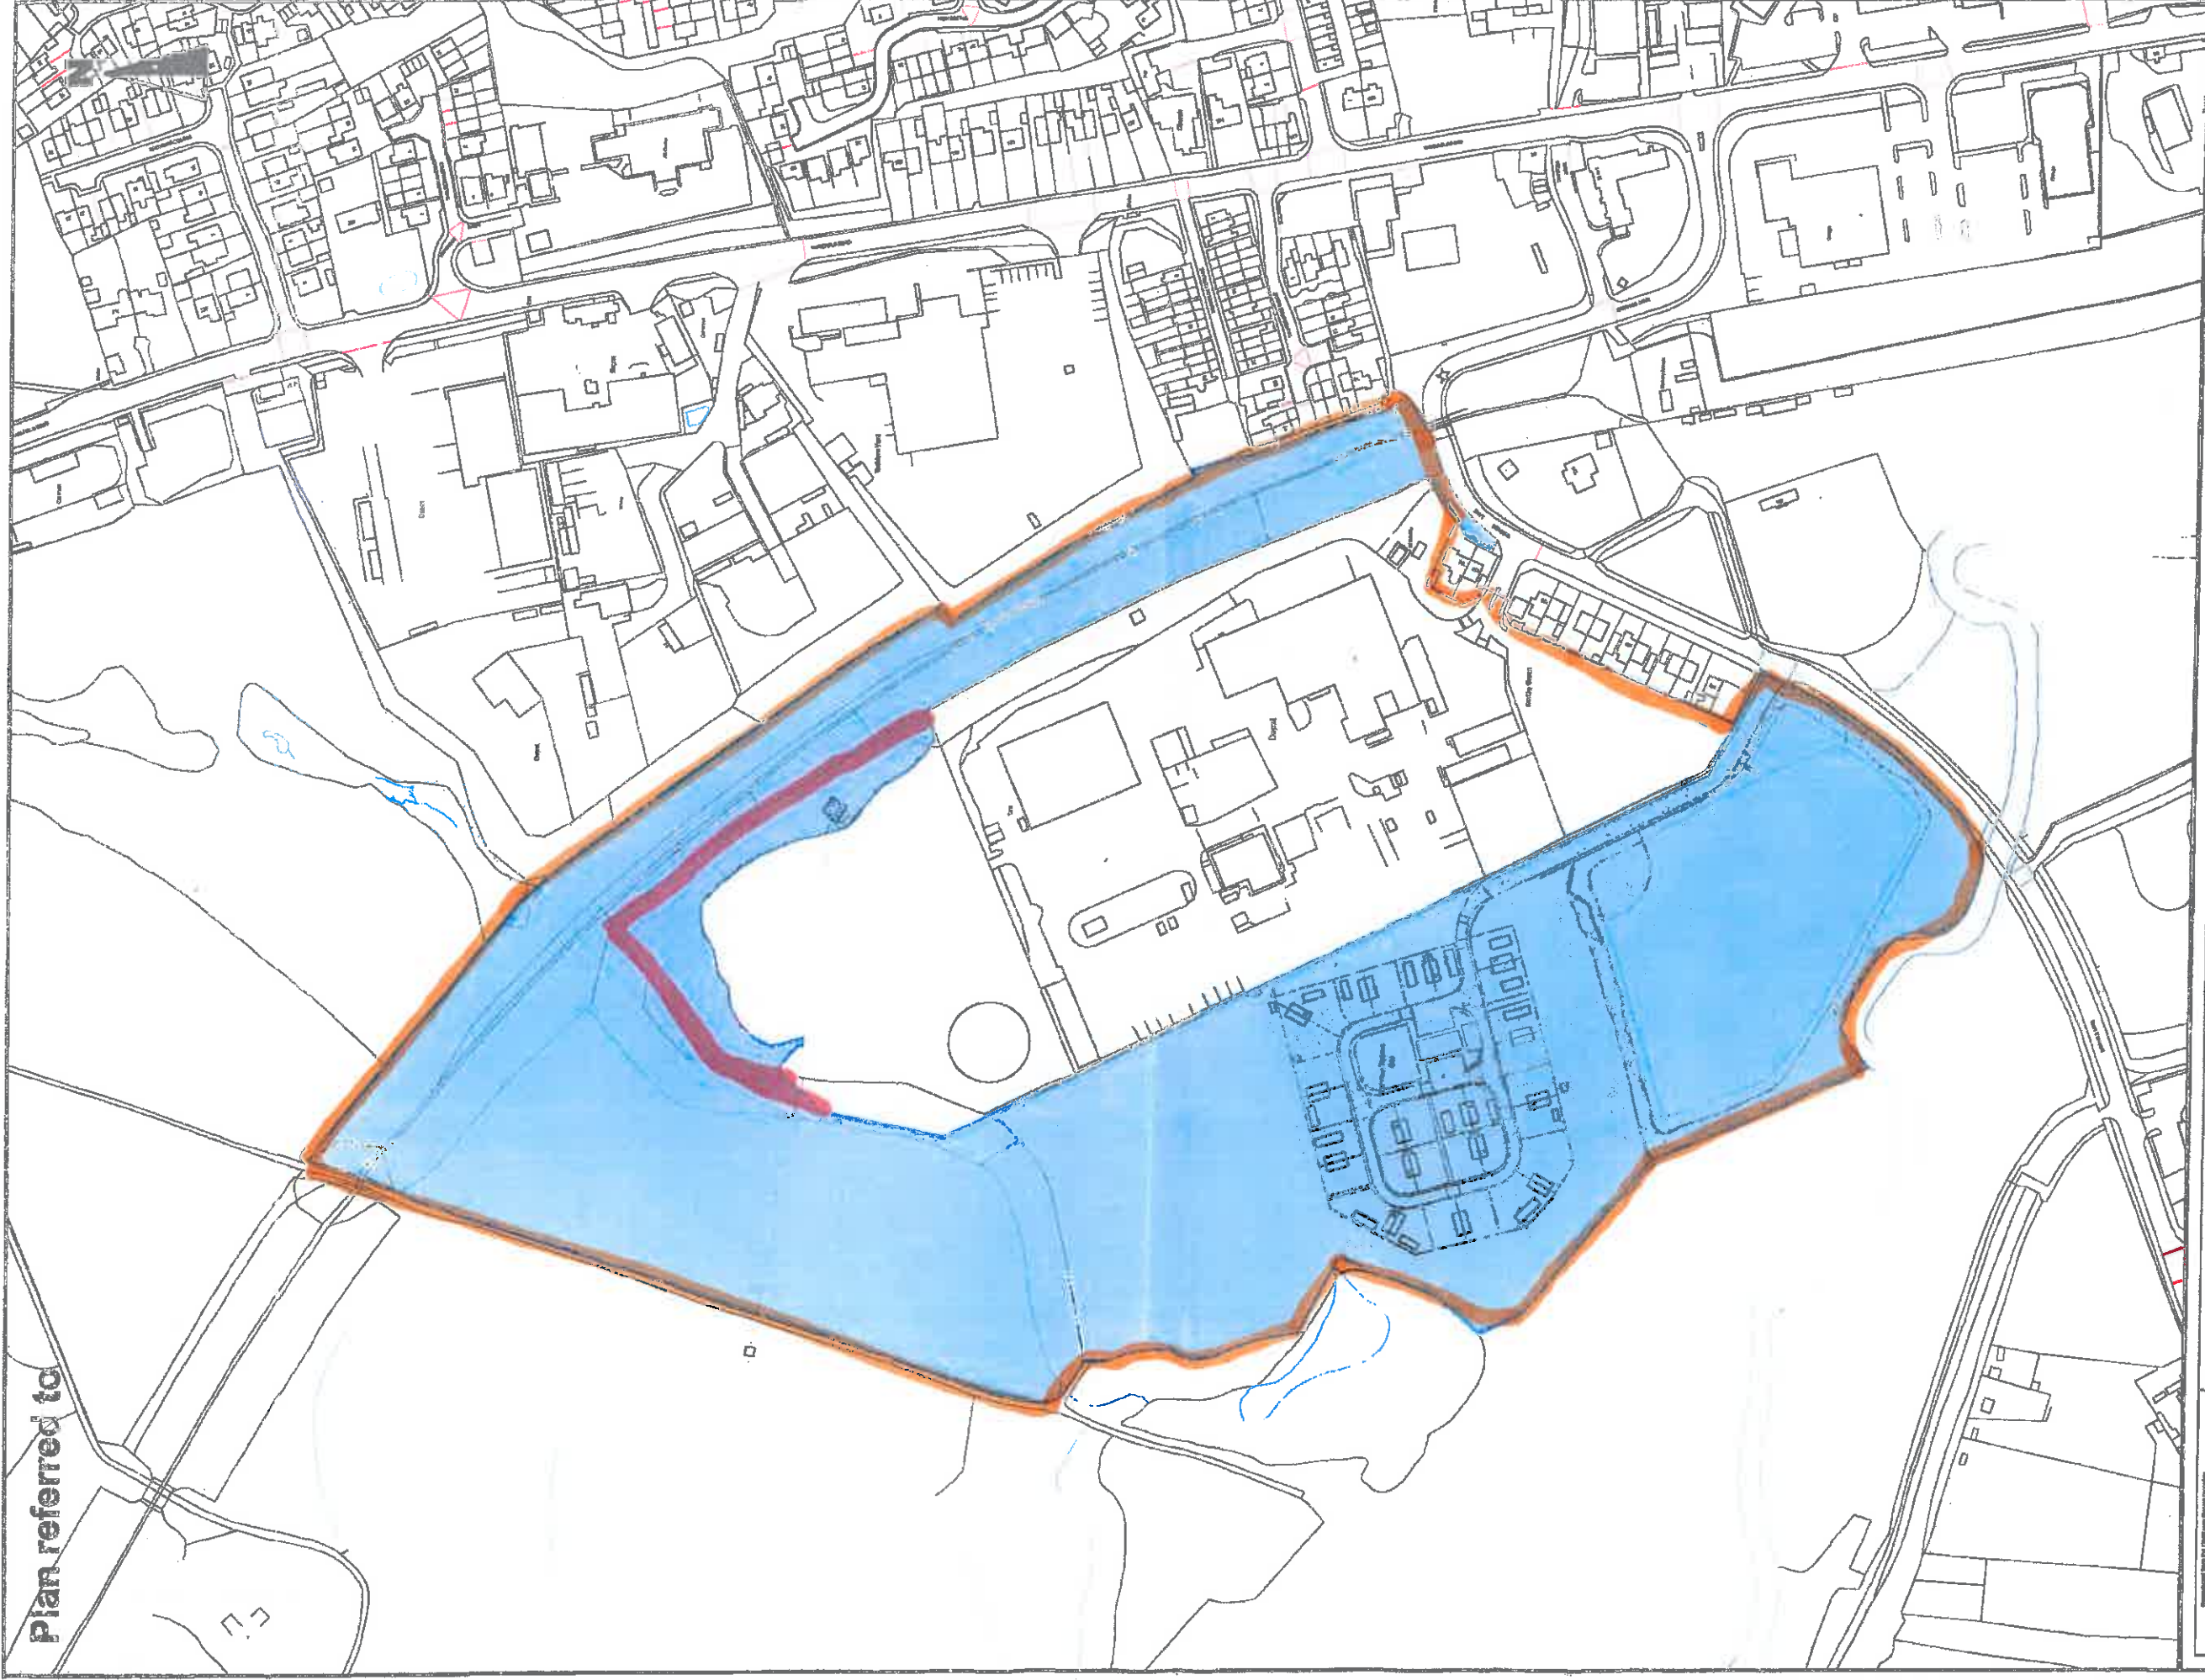

Important Note: This plan is for reference only and should not be used for any legal or planning purposes. It is not a substitute for a formal planning application or a legal survey.

Drwg no:

Date:

Scale 1: 2,500

Drawing Title :



Strategic Property and Procurement/Asset Management
PO Box 634, Barnsley, S70 9GG

e-mail: Assetmanagement@barnsley.gov.uk
www.barnsley.gov.uk