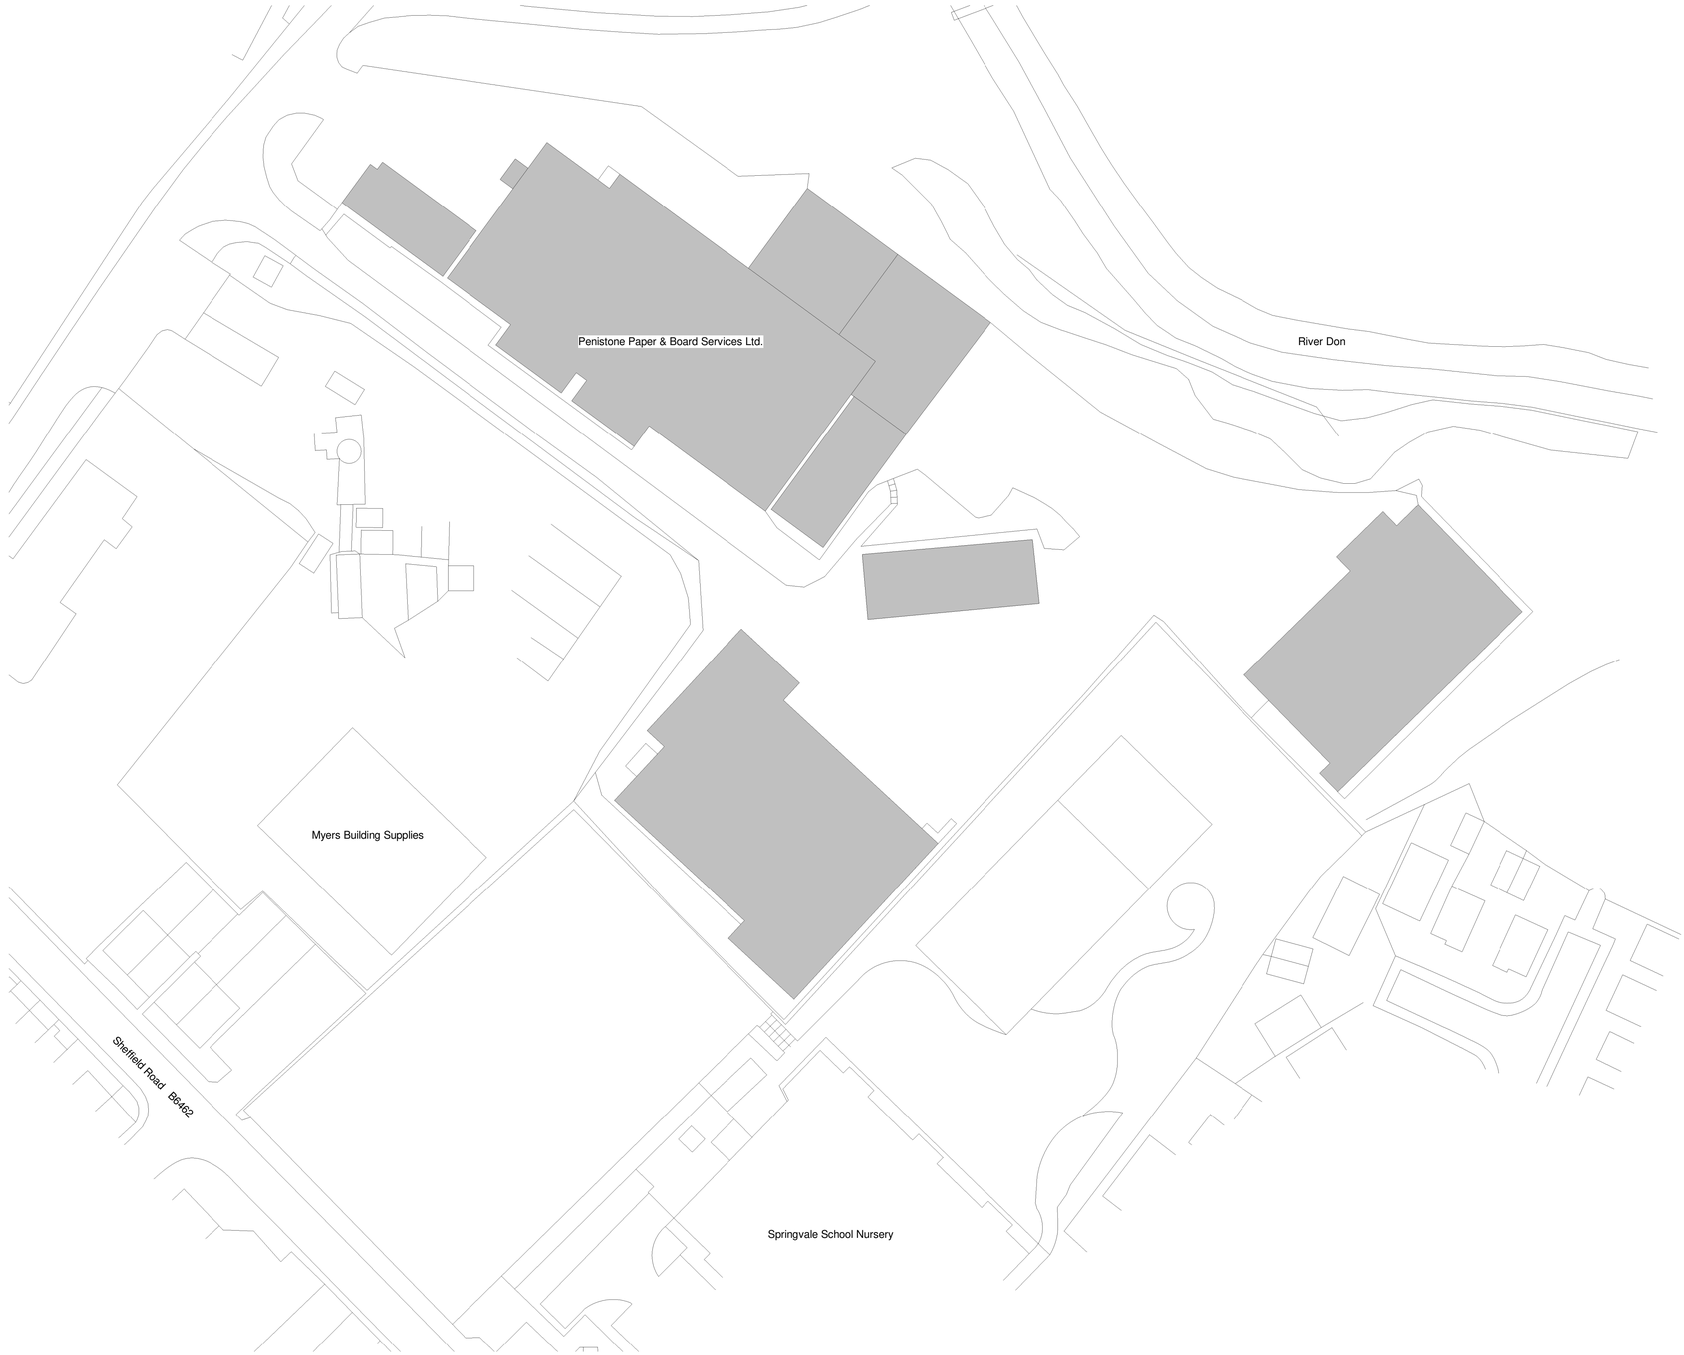


1 Site Layout Plan as Existing
1 : 500

This drawing has been prepared specifically for the purpose of obtaining Planning Approval. Its suitability for other purposes, without supplementary details and specifications cannot be guaranteed. Only figured dimensions are to be used and all stated dimensions are to be checked on site. This drawing together with the design is the property and copyright of the Architectural Consultant and must not be reproduced without prior permission.

Proposed Start Up Units

at

Sheffield Road,
Springvale,
Penistone

for

Willowbank Builders Ltd.

Site Layout Plan as Existing

Date: December 2017 **Scale at A1:** 1 : 500

Drawing Ref: 17-D11- 0201