



Existing Section DD

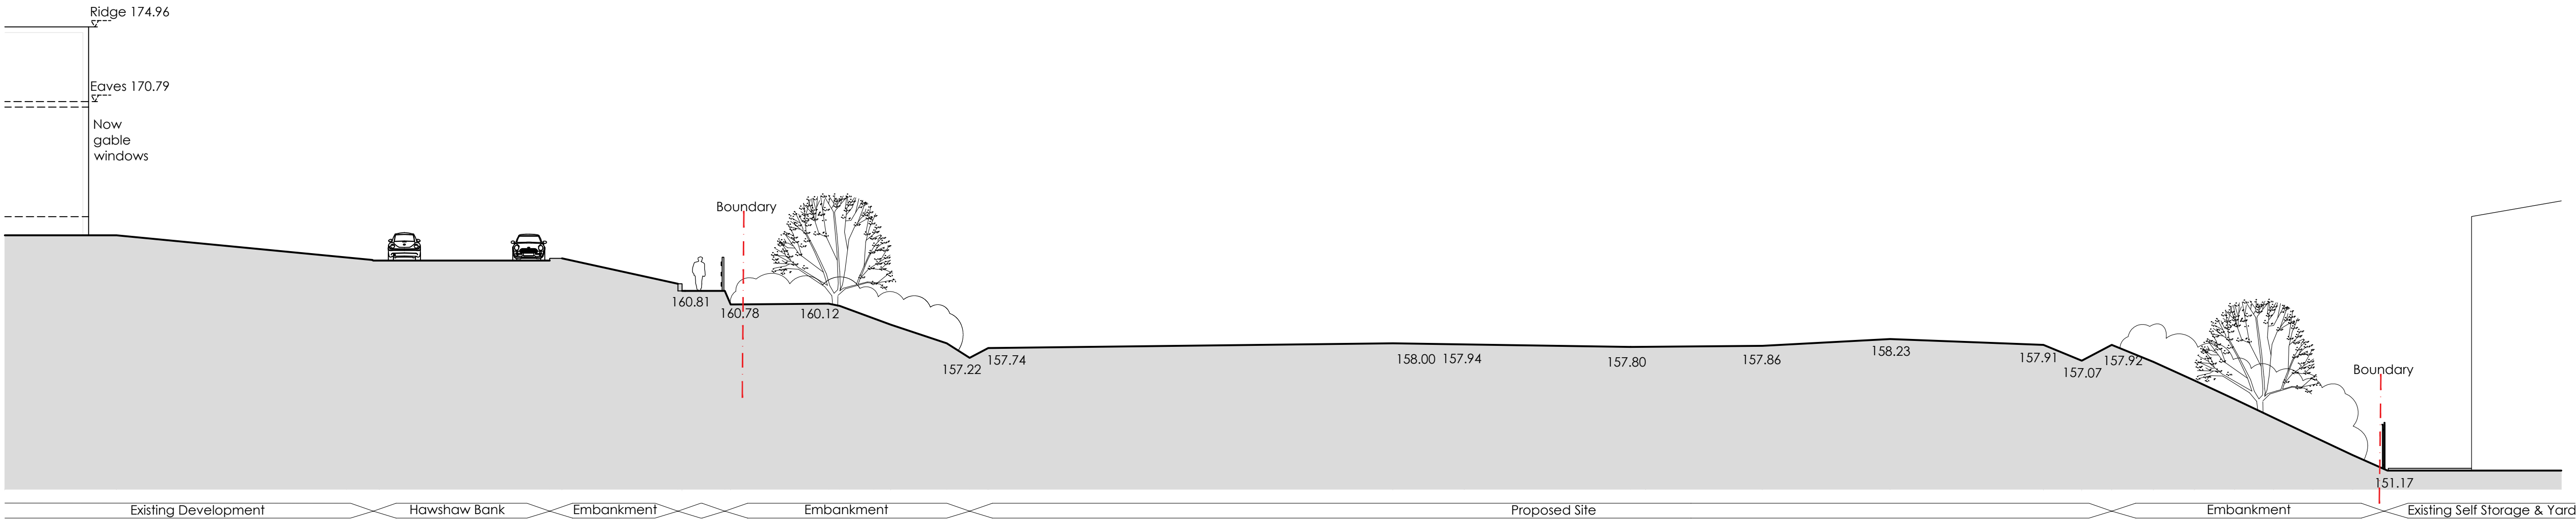

Existing Section EE

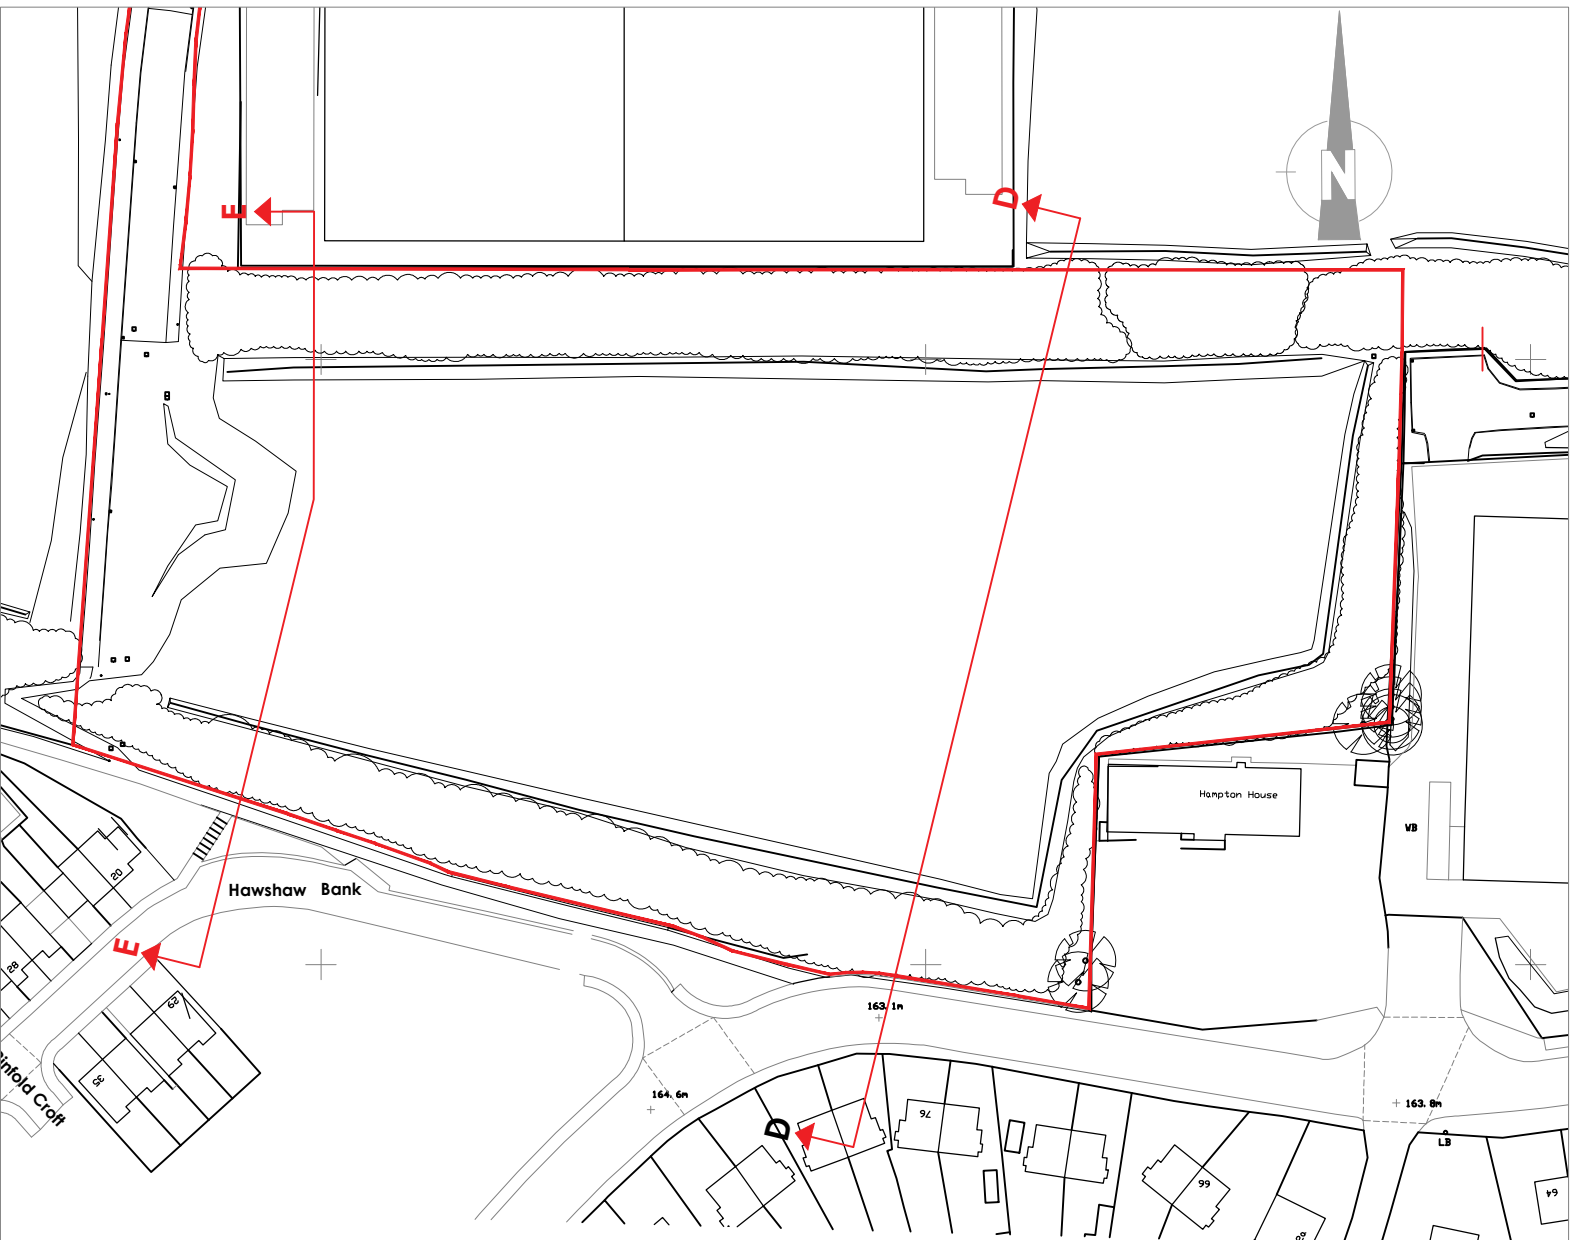

Key Plan NTS

LEVELS
+000.00
Existing levels

B	04.08.18	Content extended.	AT	DT
A	03.04.18	Red line and notation updated.	AT	DT
Rev	Date	Description	Rev By	Chk'd By

Project Title
Proposed Development
Plot 5
Ashroyd Business Park
Junction 36 M1
Barnsley
S74 9SB

Client
Network Space Ltd

Status
Planning

Scale
1:200

Drawing Size
A1

Date
March 2018

Drawn By
MC

Checked
AT

Drawing Title
Existing Site Sections 02

Job-Dwg No
14698C-113

Rev
B

- 2 St. Johns North, Wakefield, WF1 3QA t. 01924 291880
- Carvers Warehouse, 77 Dale Street, Manchester, M1 2HG t. 0161 2386555
- The Old Rectory, 79 High Street, Newport Pagnell, MK16 6AB t. 01908 211577
- 101 London Road, Reading, RG1 3BY t. 0118 9507700
- 10 Gees Court, St Christophers Place, London, W1U 1JJ t. 0207 4091215

THE HARRIS PARTNERSHIP ARCHITECTS
www.harrispartnership.com

Existing Site Sections 02
Scale 1:200 @ A1

