


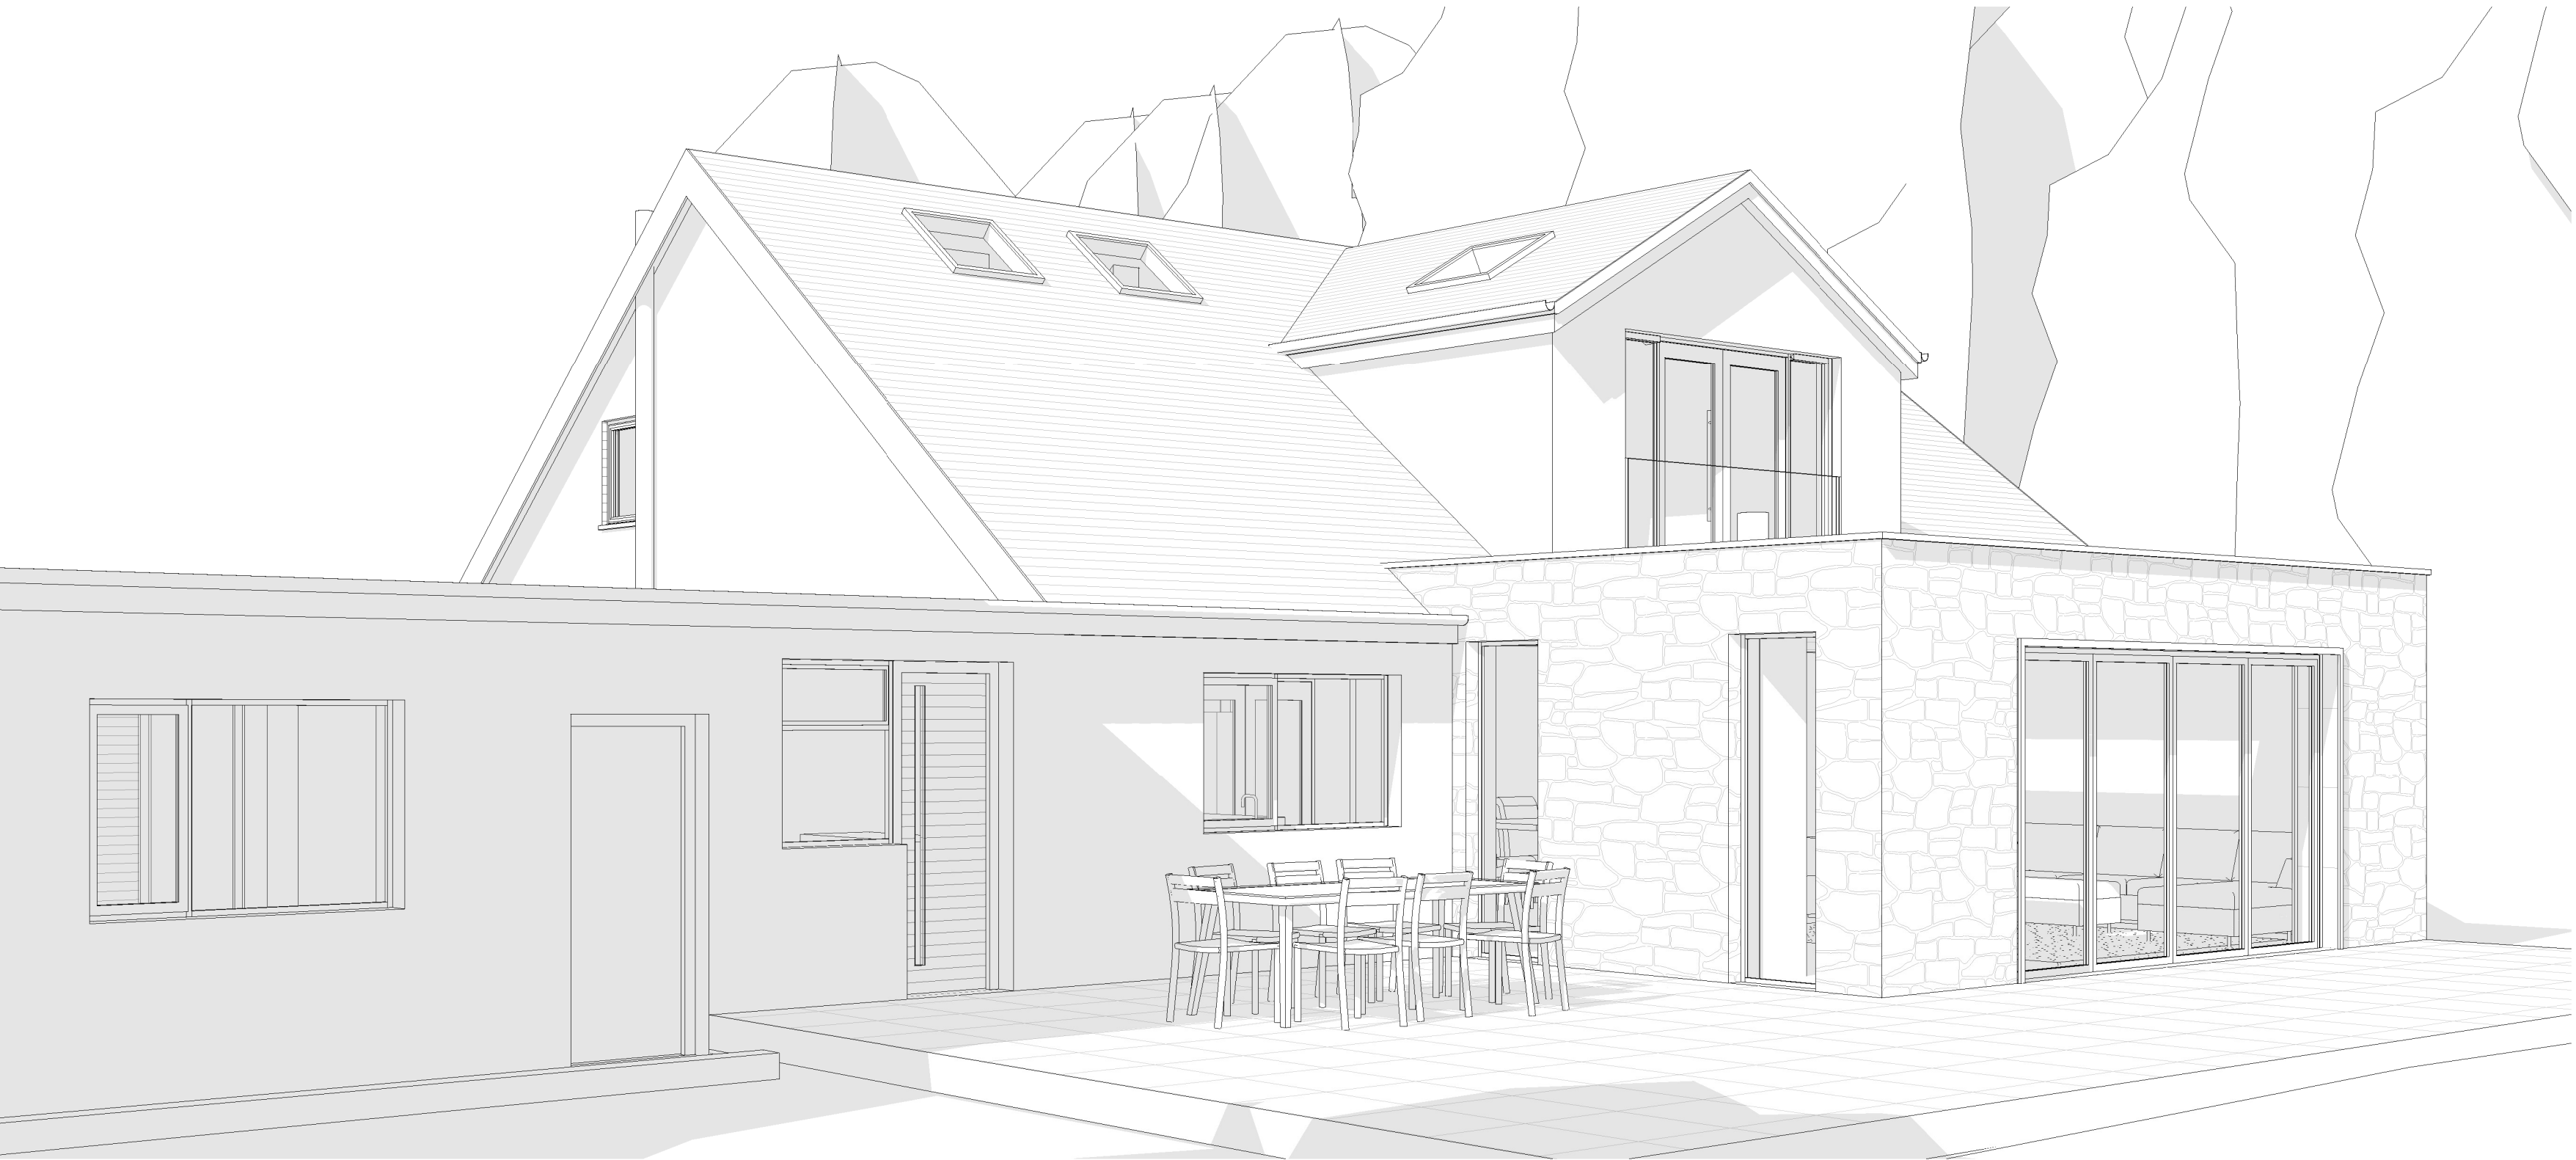

Revision		Date	Drawn	Checked
A	First Issue	20/09/2021	ACH	JH
B	Revised following design meeting	25/10/2021	ACH	
	Revised ensuite, store and gutters following client conversation	03/11/2021	ACH	



www.birchgrovearchitecture.com

amy.hirst@birchgrovearchitecture.com

	Drawn	Date	Scale	Revision
	ACH	20/09/2021	@ A1	B
Client	Mr & Mrs Keane			
Project	63 Deame Hall Road, Baurgh Green, S75 1LX			
Title	Concept 1 Perspectives			
Dwg No.	21_22 - 10			

© COPYRIGHT EXISTS ON THE DESIGNS AND INFORMATION SHOWN ON THIS DRAWING.

The Contractor must verify all dimensions on site before making shop drawings or commencing work of any kind. No dimensions to be scaled from this drawing. Architect to be notified of any discrepancies in dimensions immediately.