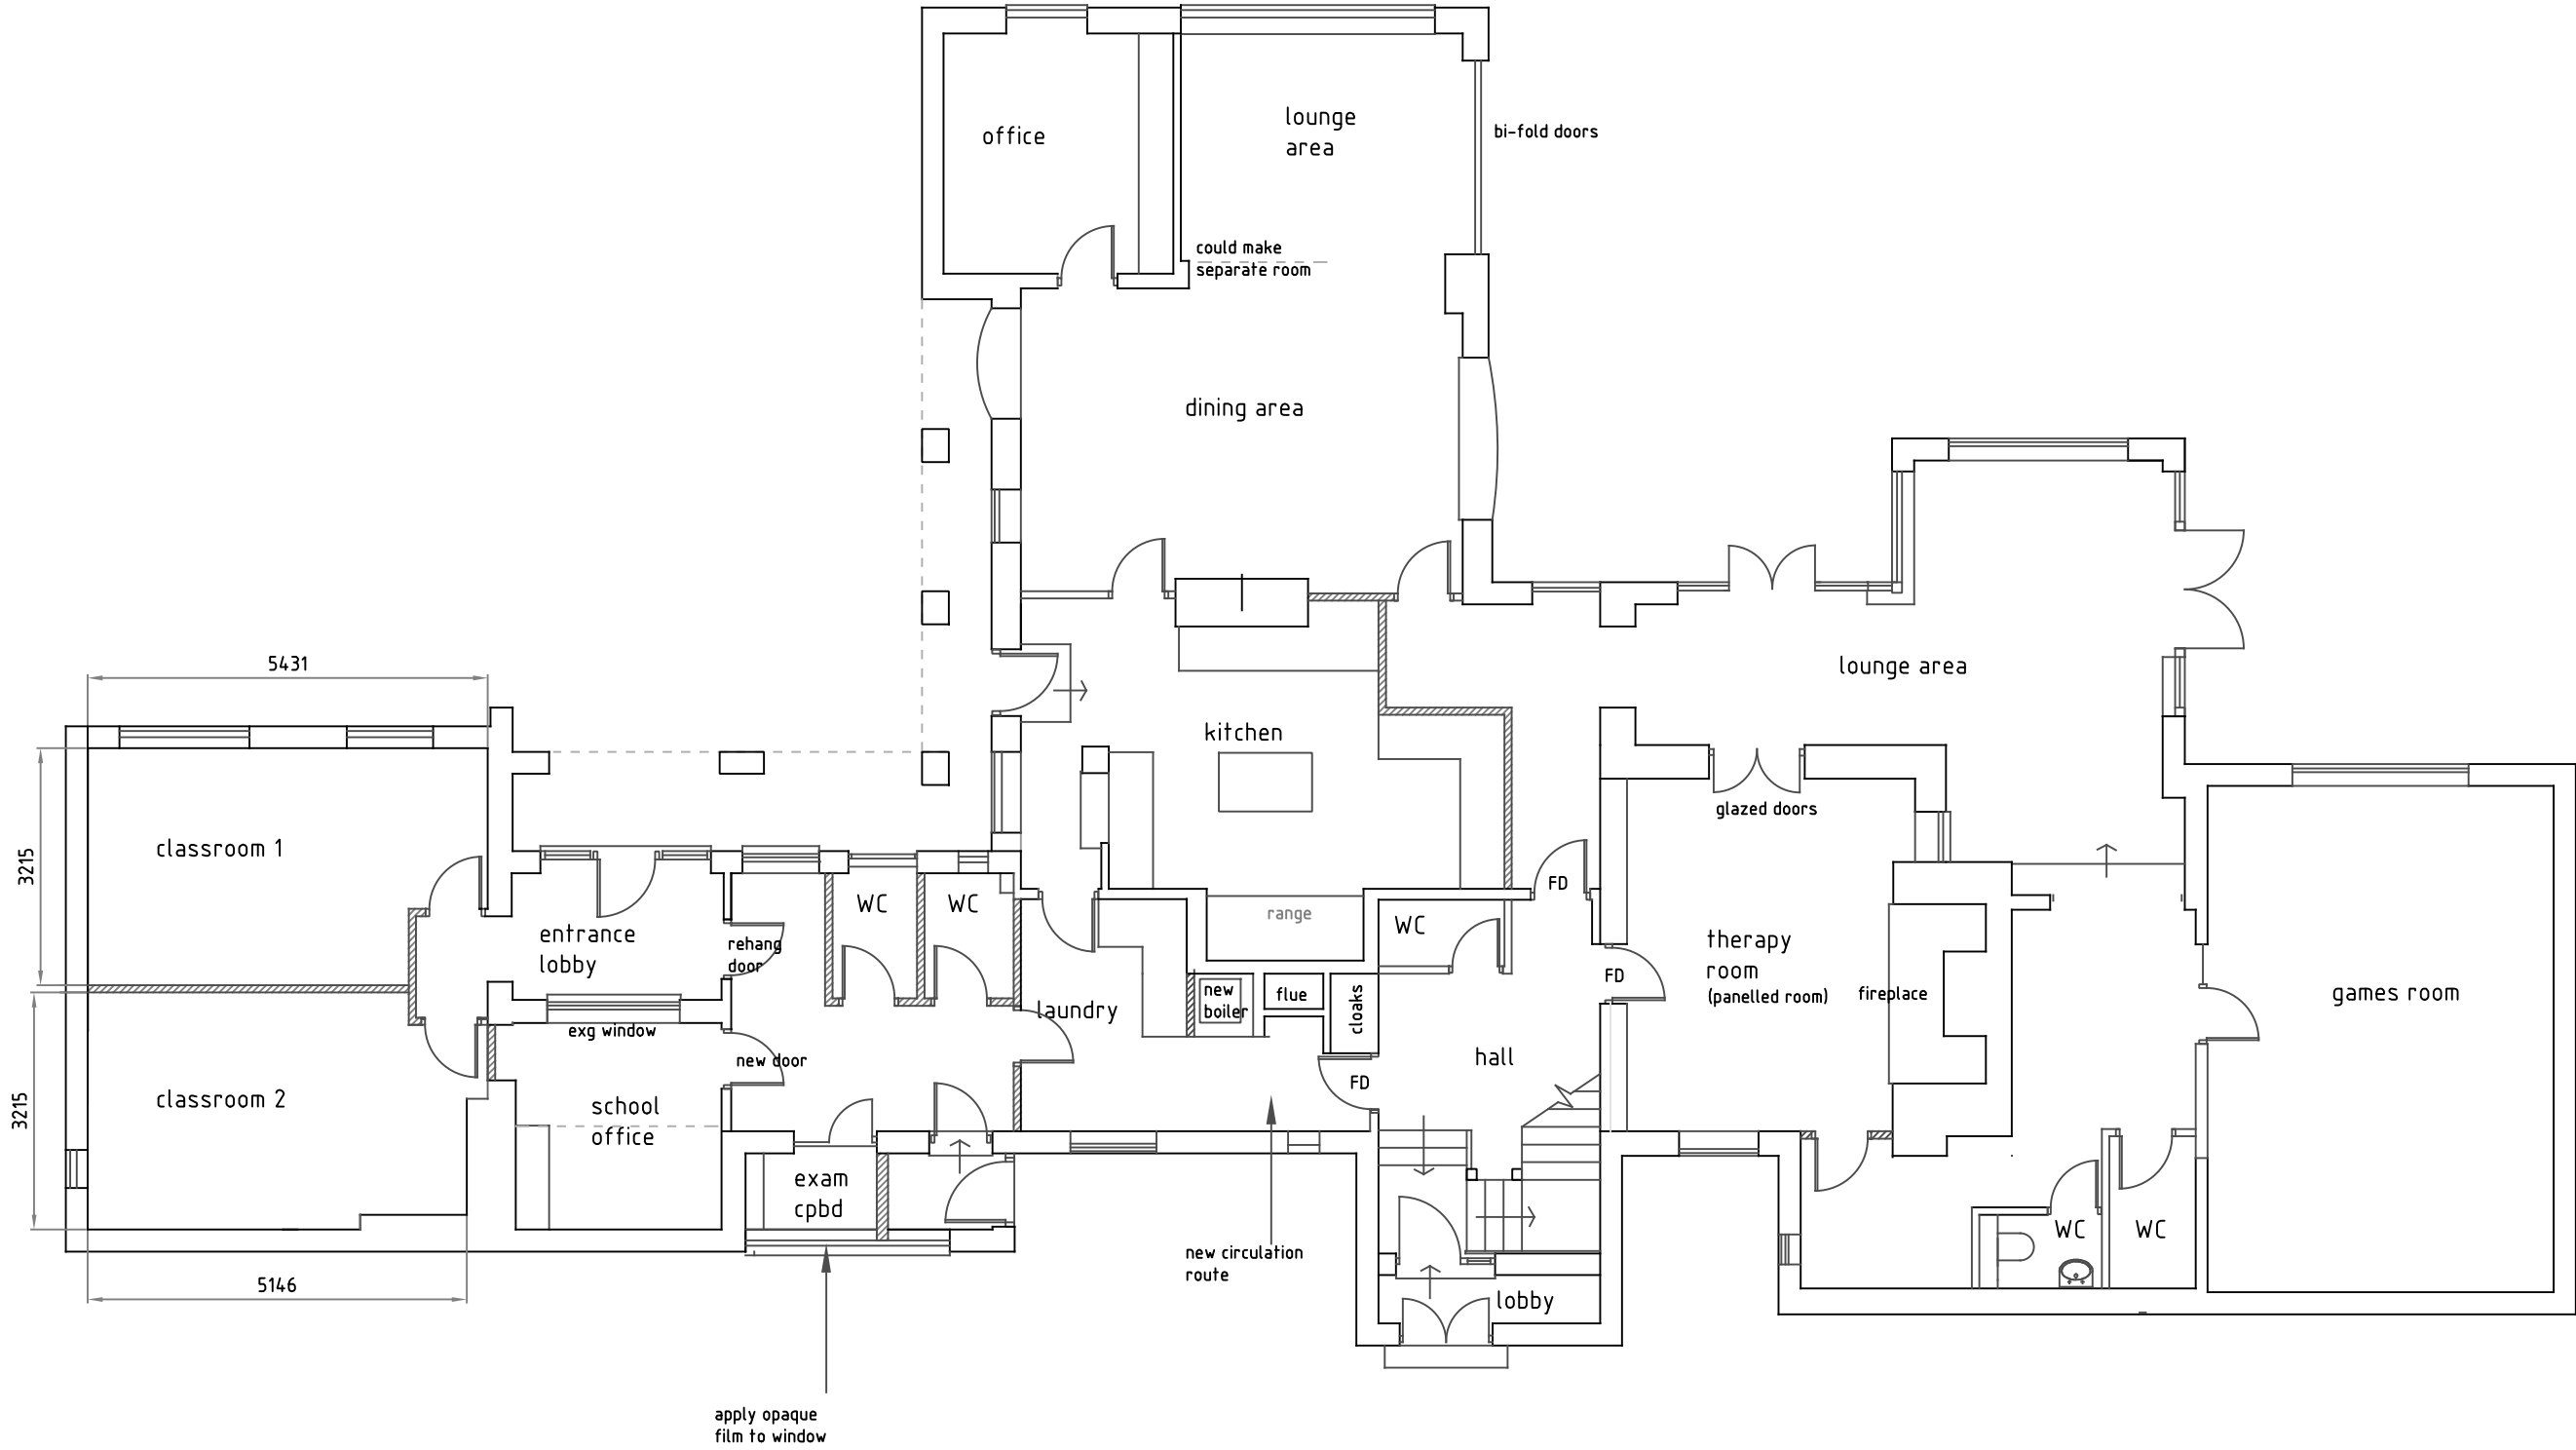
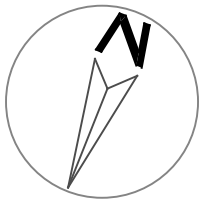


NOTE:
THE PROPOSED ALTERATIONS TO THE
EXISTING LAYOUT ARE INDICATIVE, AND MAY
NEED TO BE ADJUSTED FOR PRACTICAL
REASONS.
THEY GIVE AN ACCURATE INDICATION OF
THE APPLICANT'S INTENTIONS.

Client COMPASS CHILDREN'S HOMES		OWEN DESIGN Architects	
Project ALTERATIONS REDBROOK ROAD REDBROOK BARNLEY		18 St Peter's Close Glenfield Leicester LE3 8QB Phone 0116 2873281 www.owen-design.co.uk	
Drawing Title PROPOSED GROUND FLOOR		Scale - unless otherwise stated 1:100 @ A3	
Drawing Number 1915-05		Rev A	