




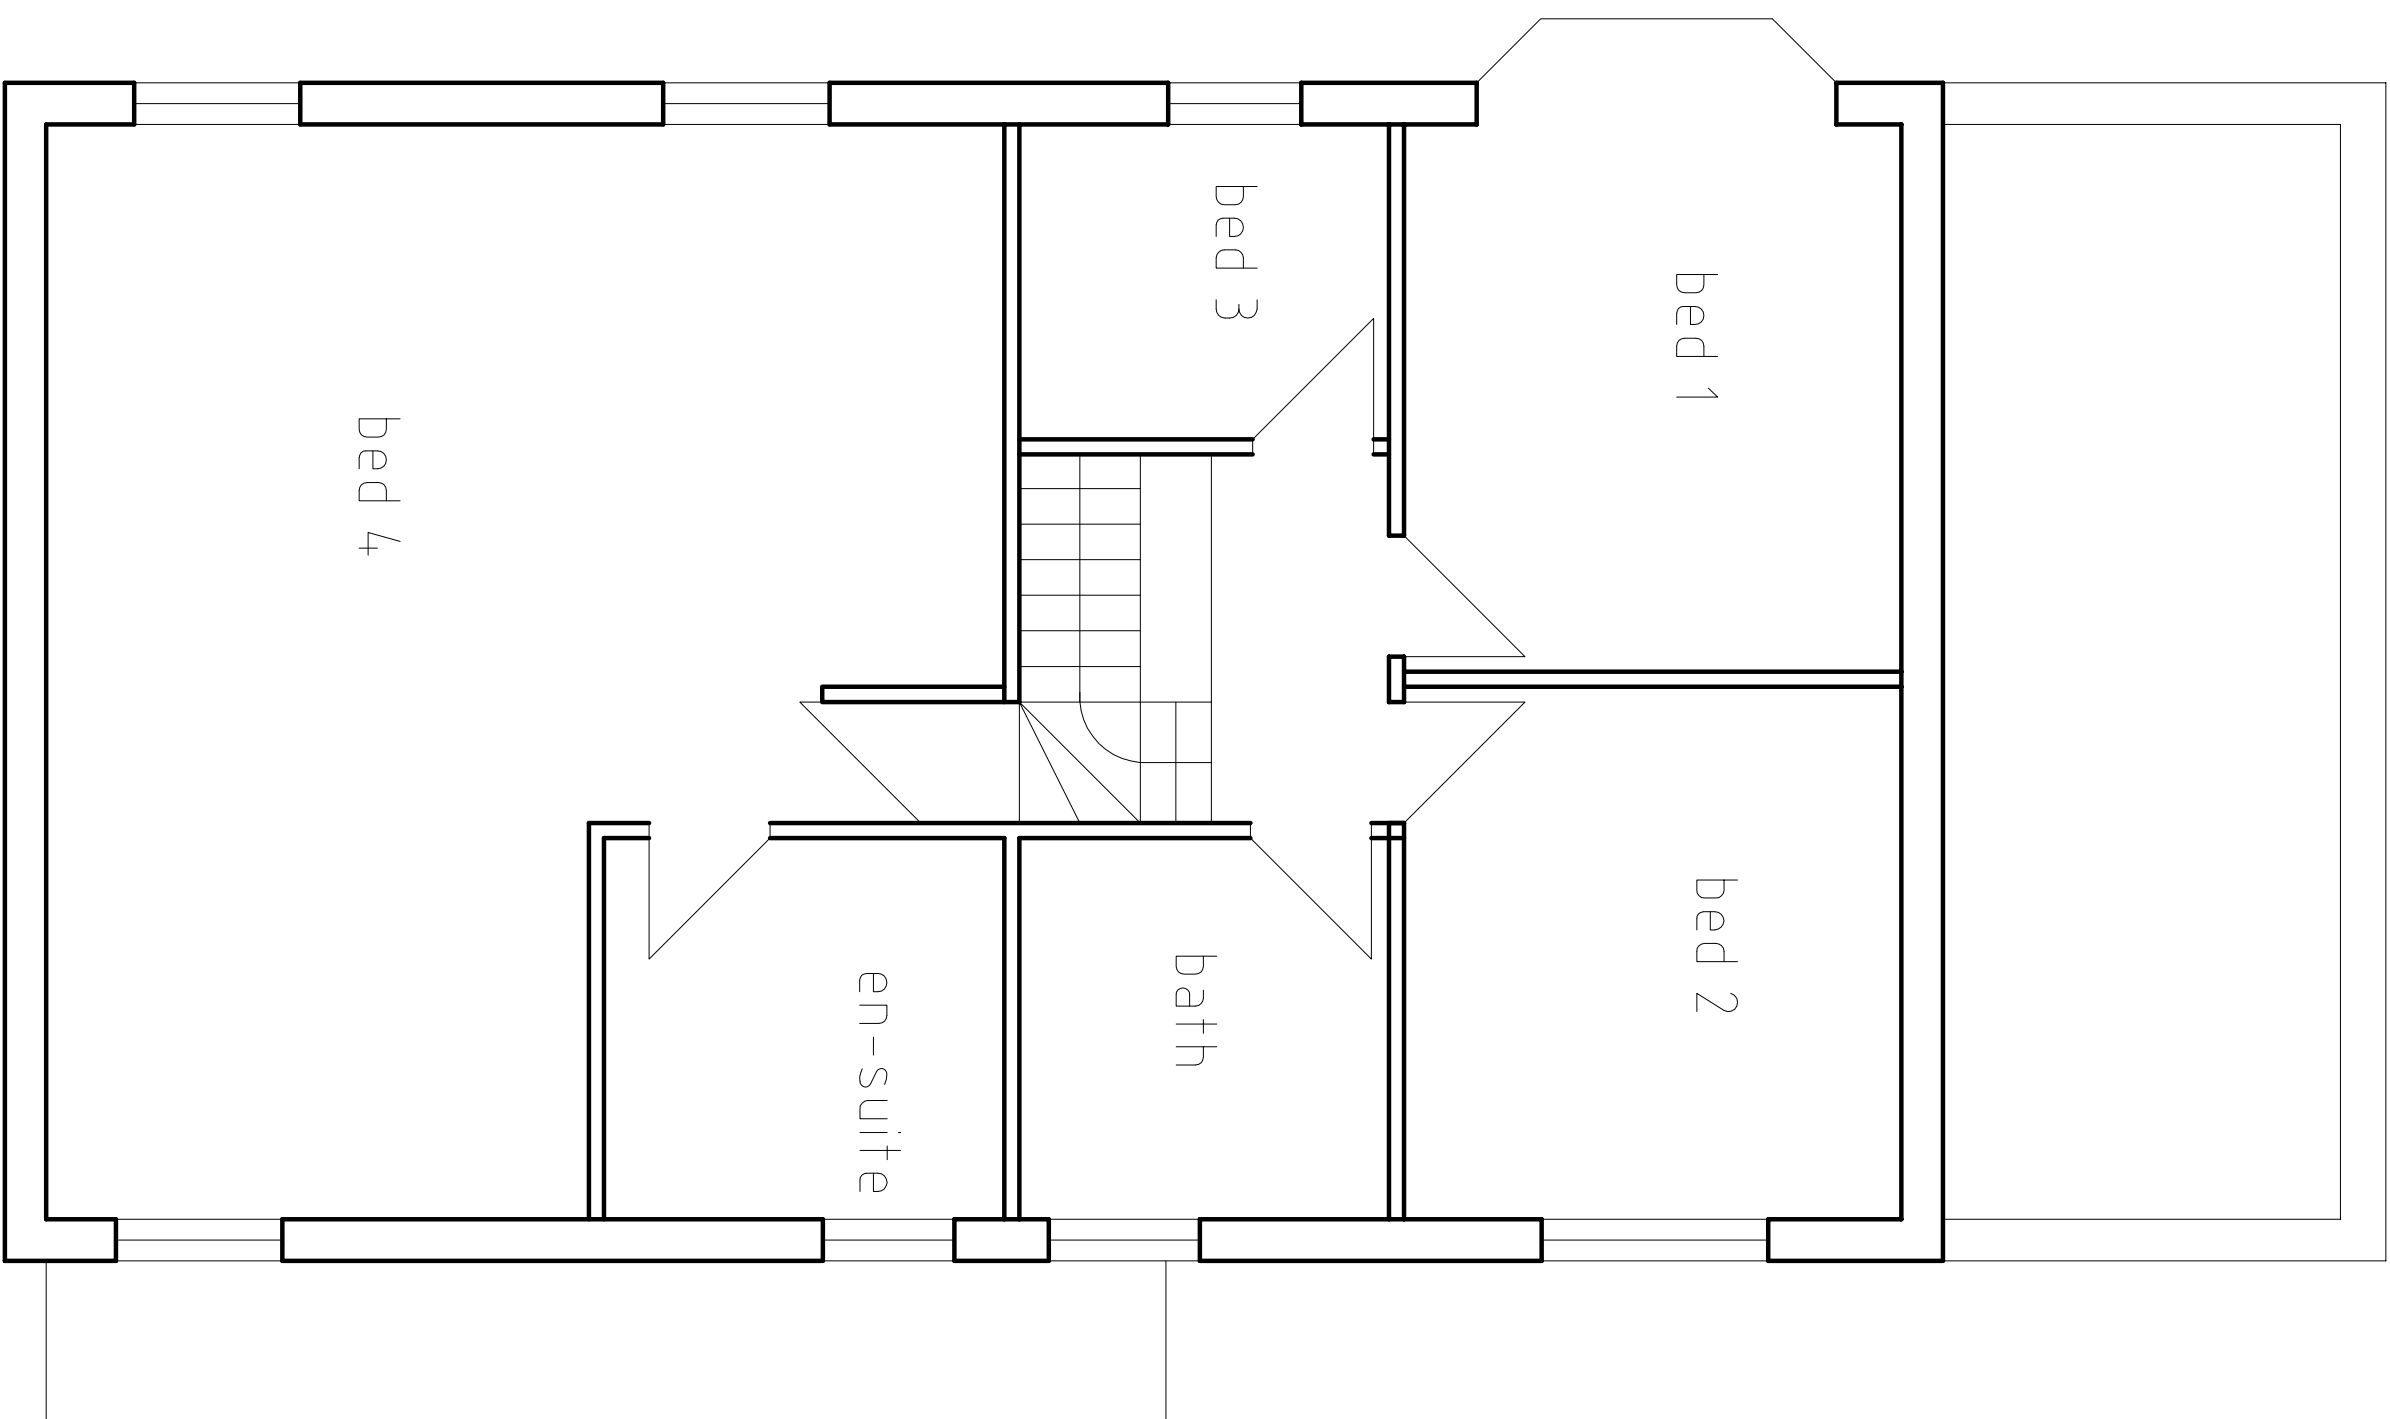


first floor existing

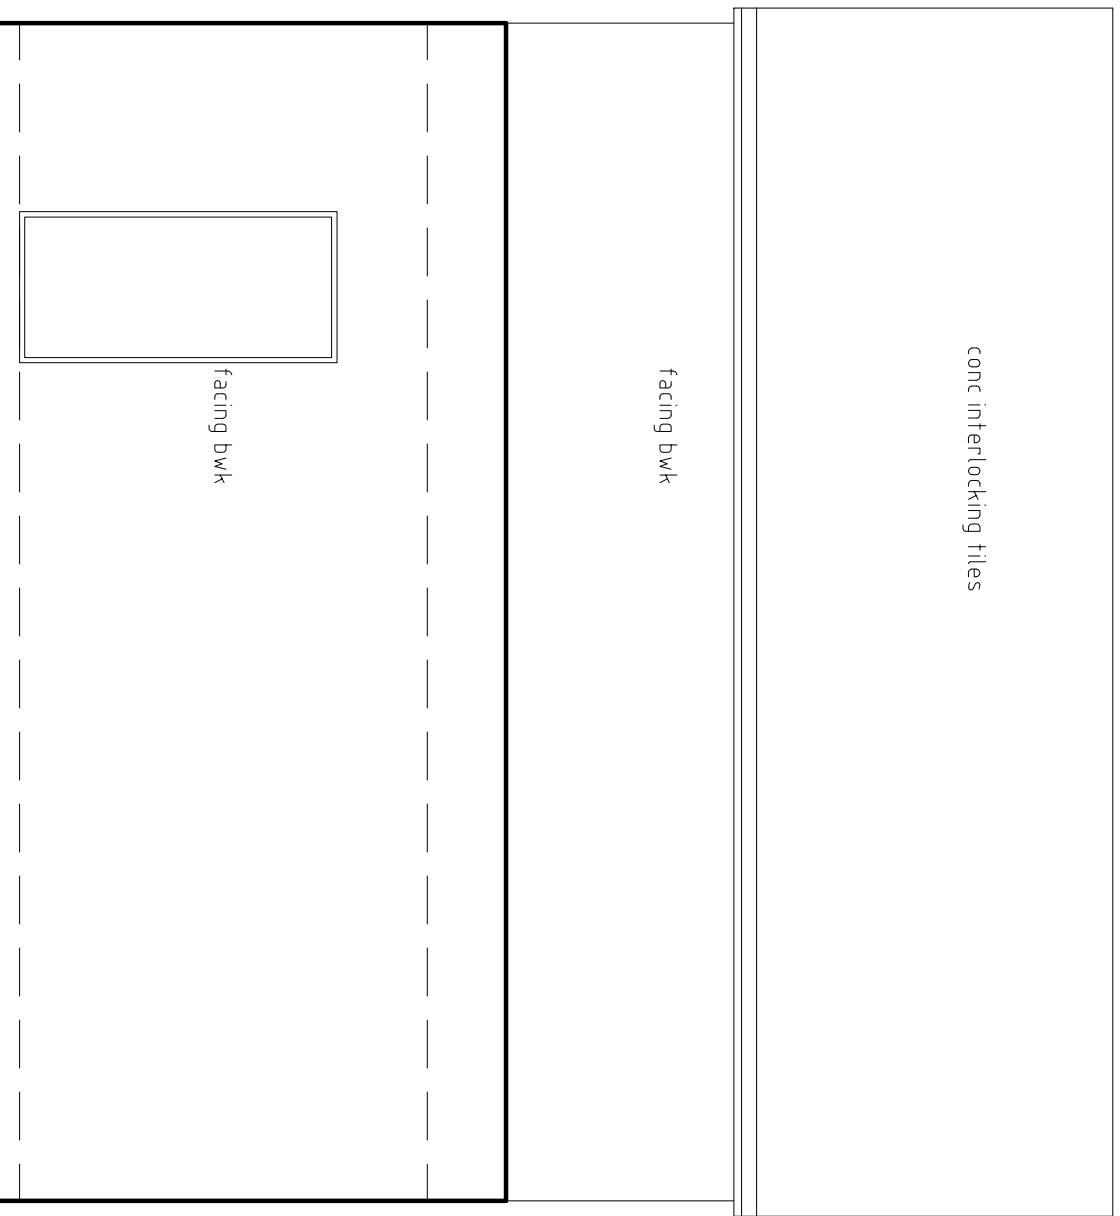


side existing

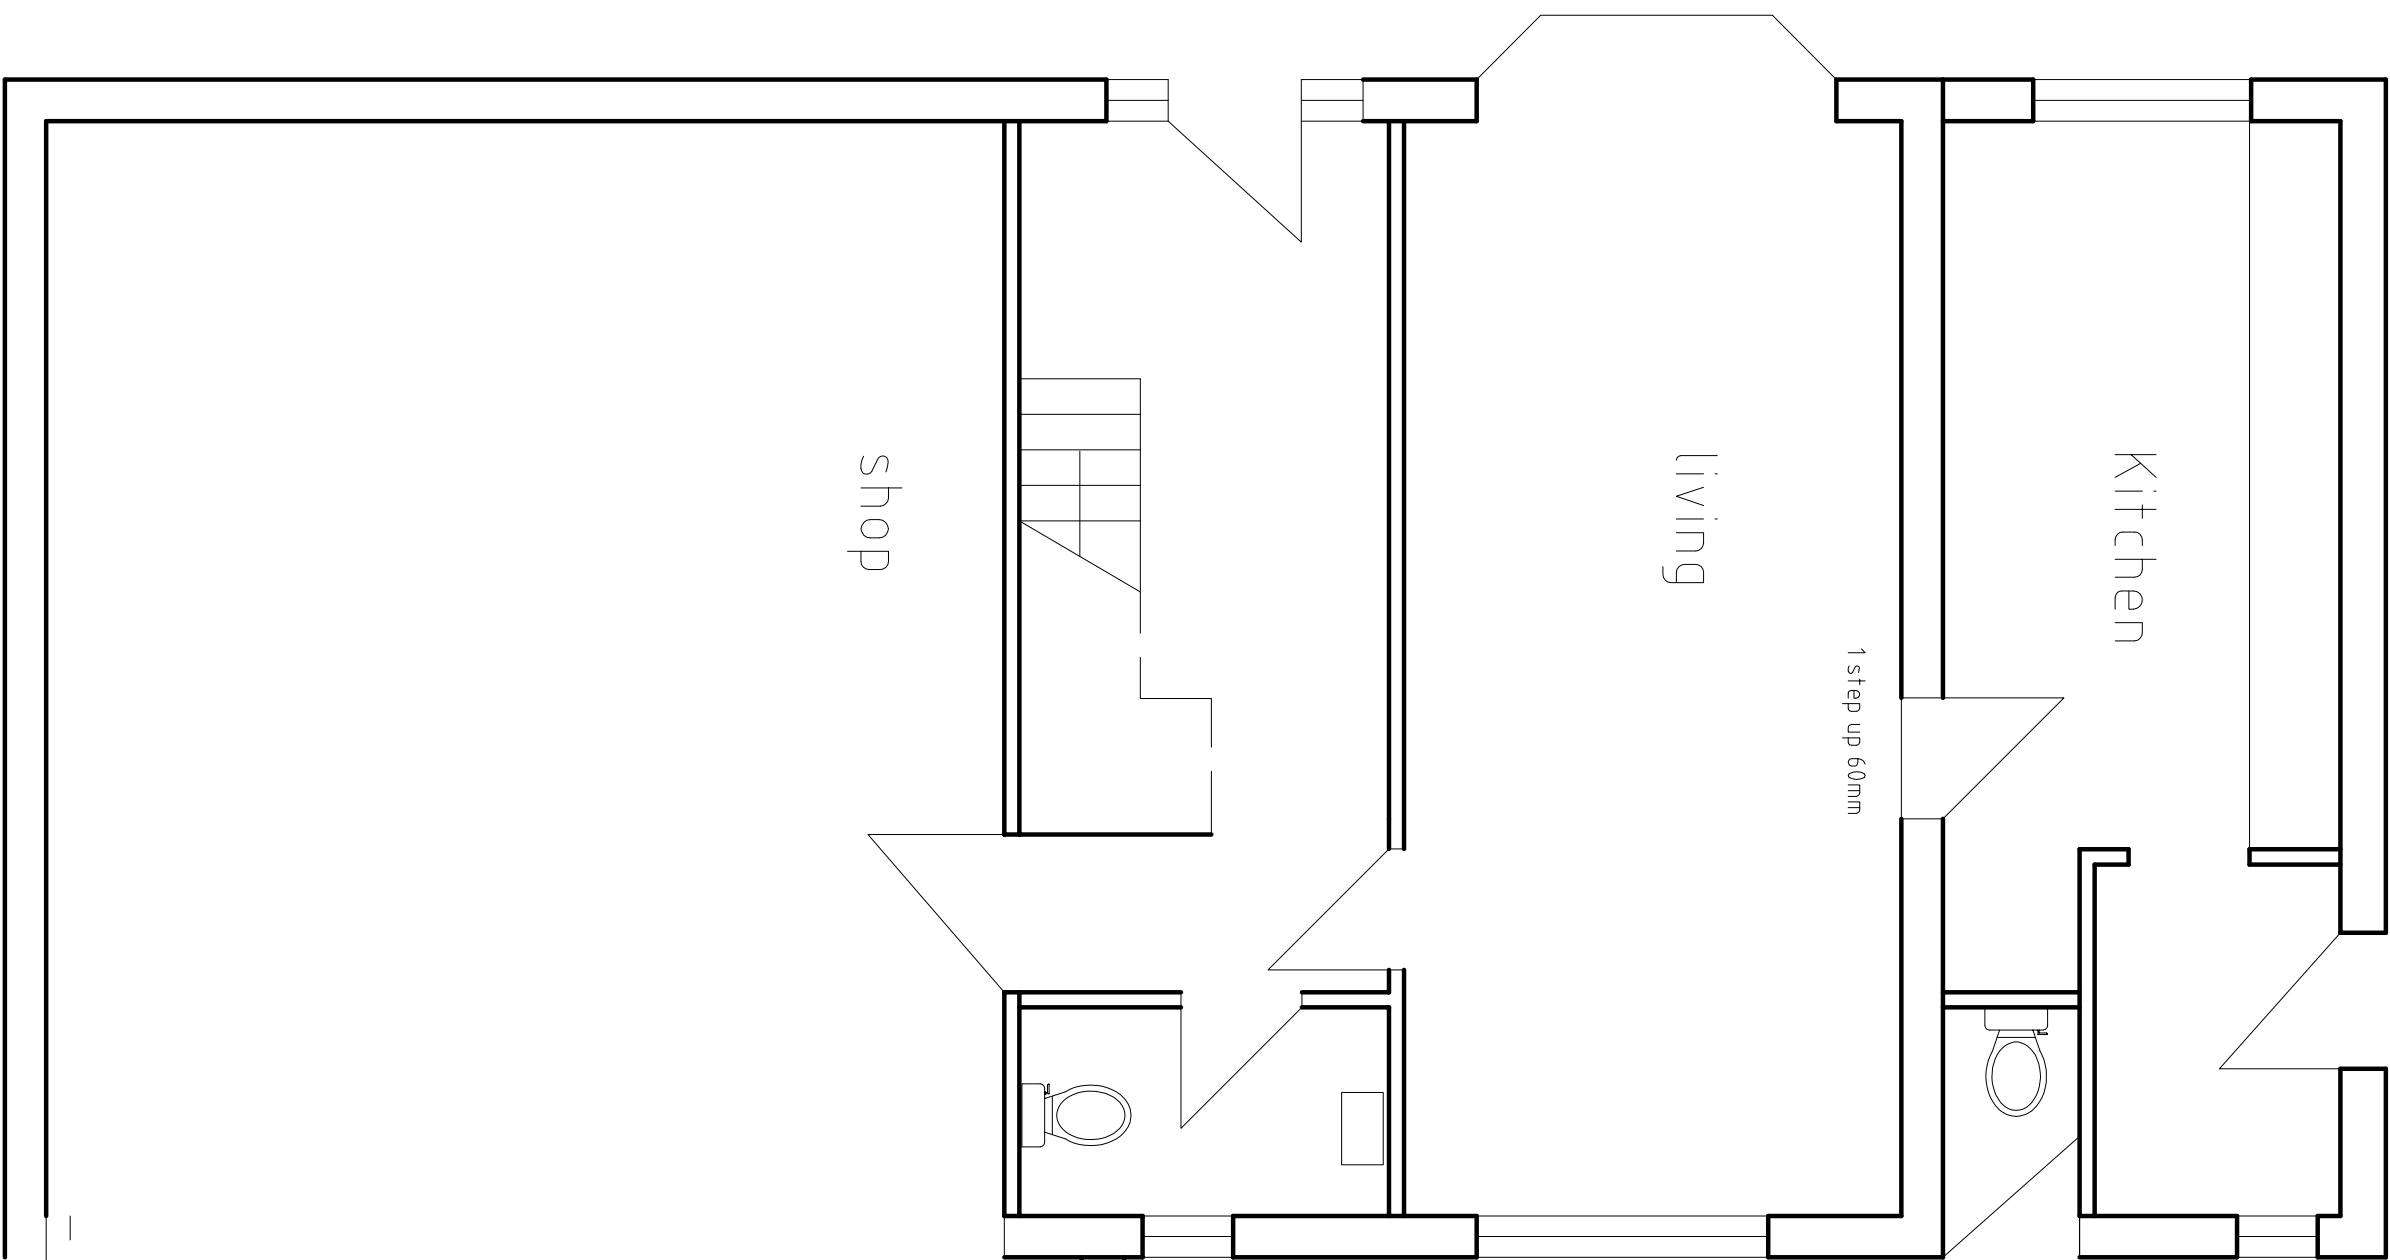

ground floor existing

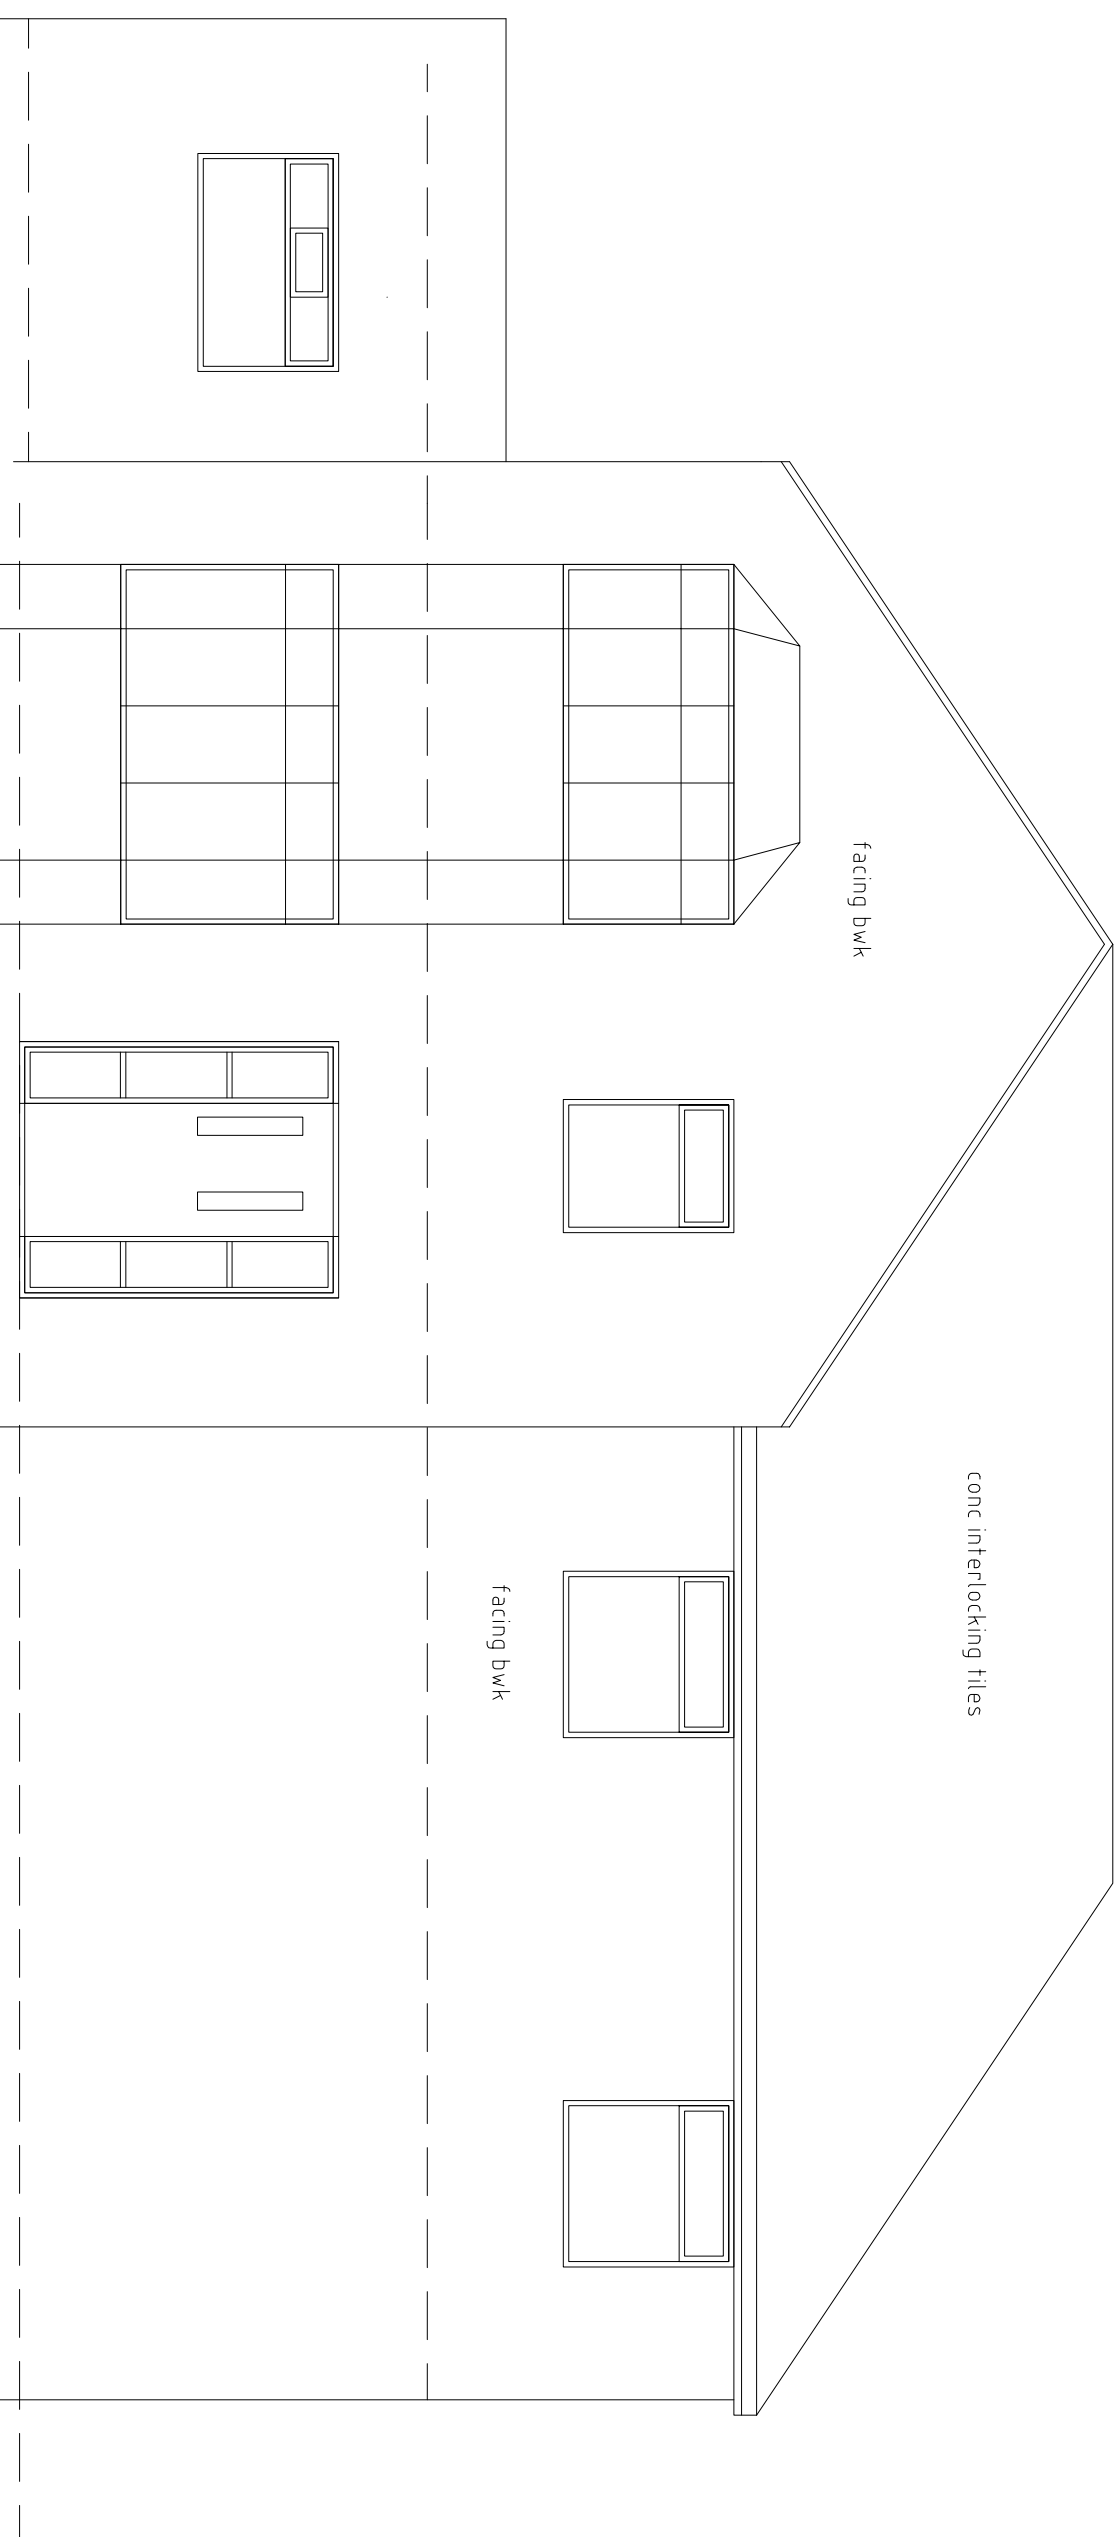

front existing

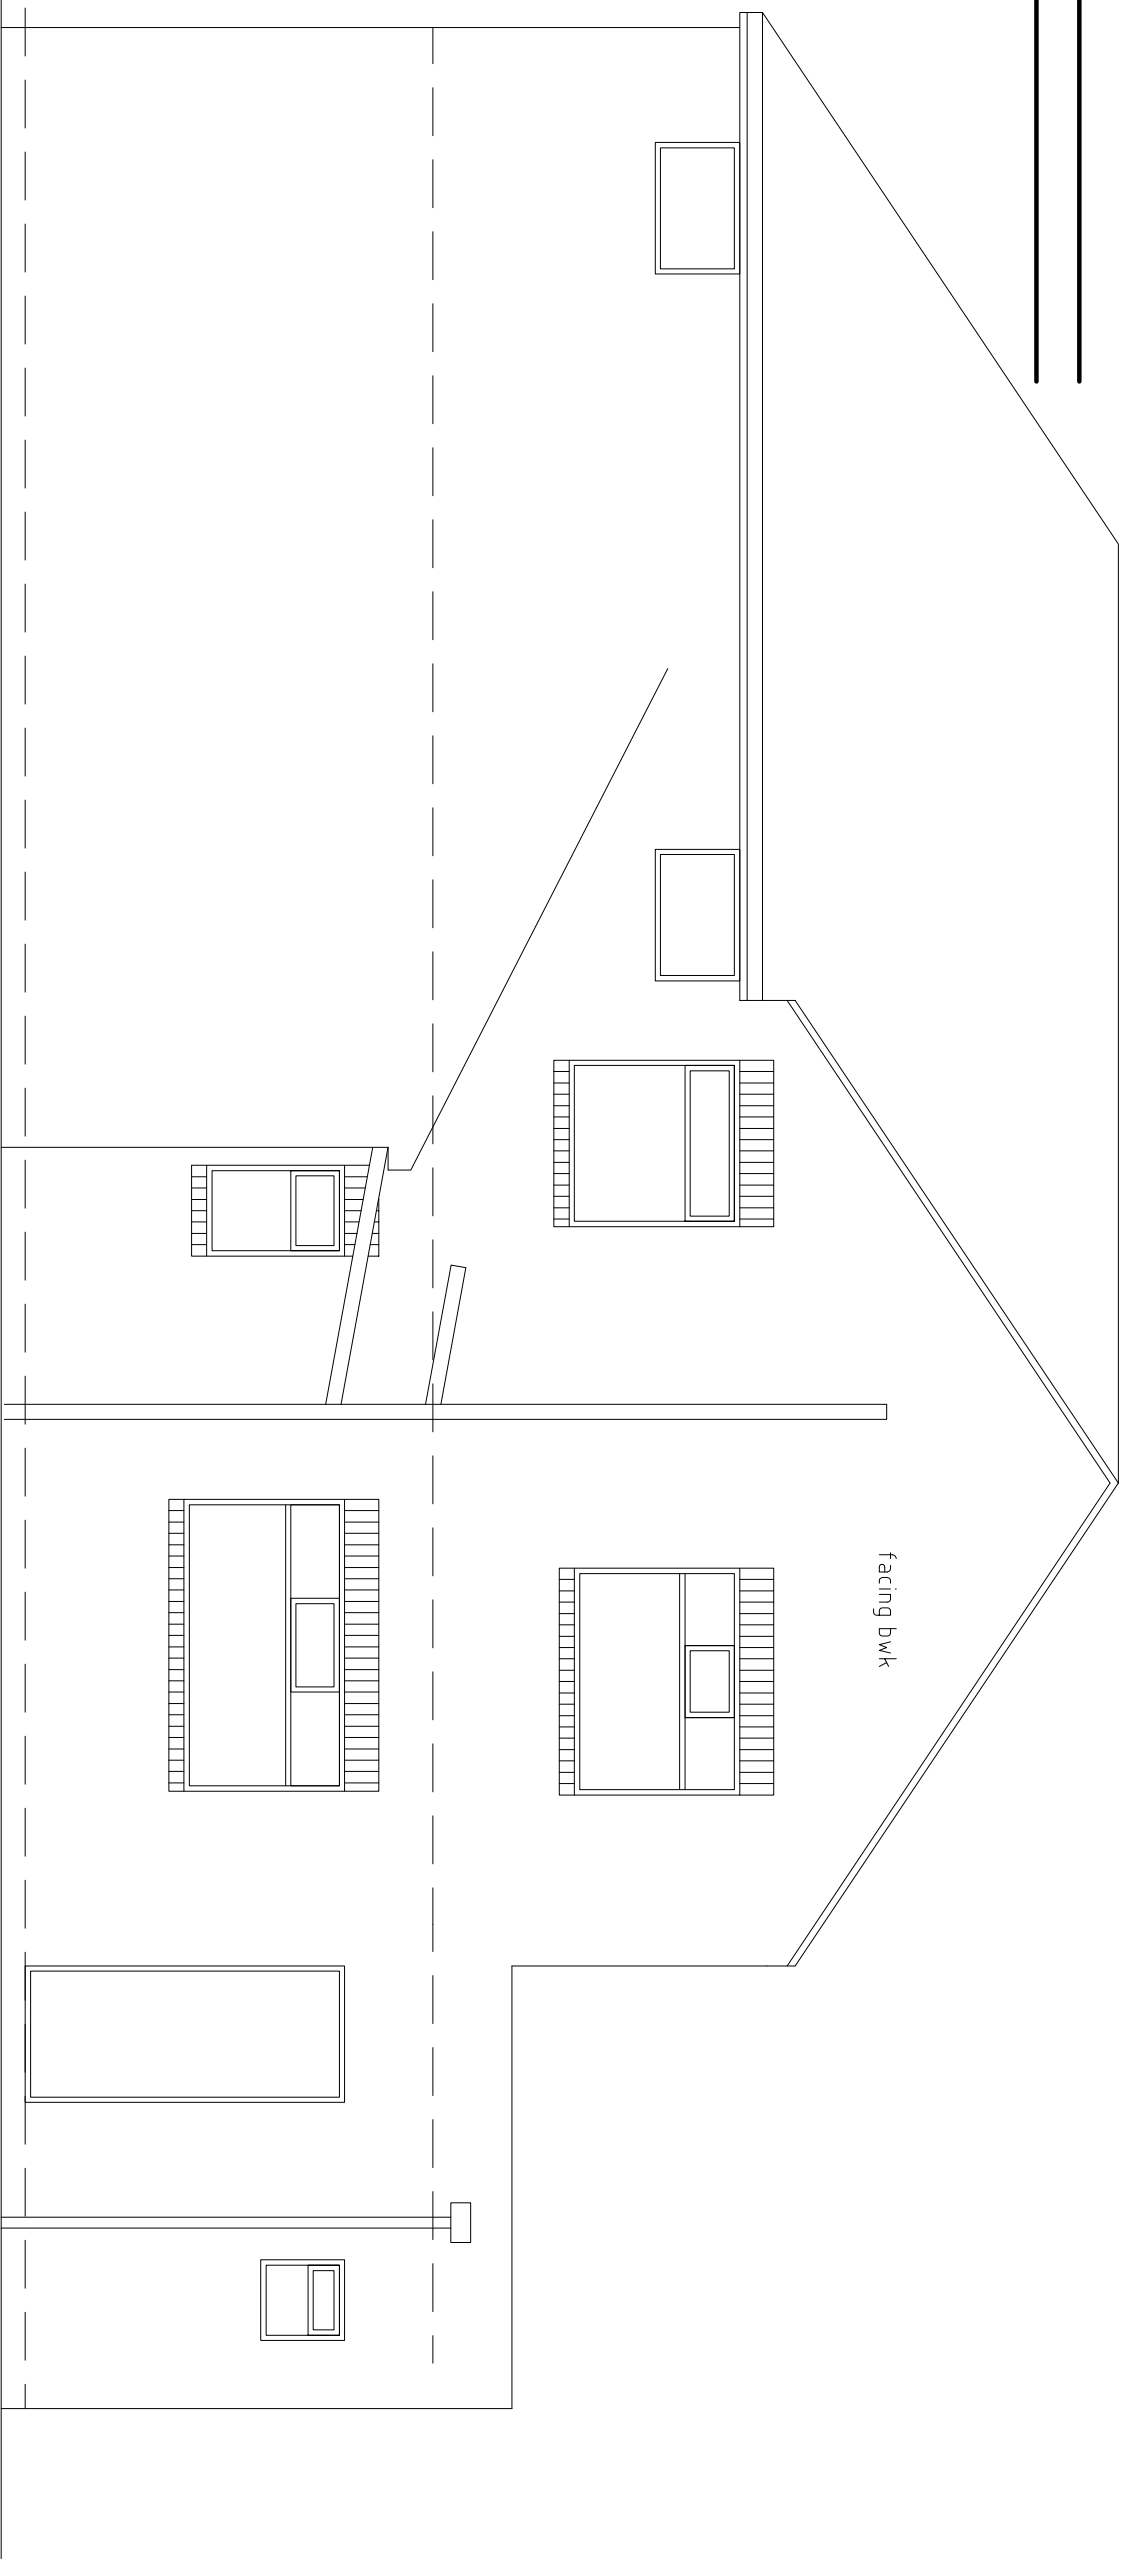

rear existing

roy harrison architects
41 A Staincross Common
S Yorkshire S75 6JF
Telephone/Fax (01226) 381883
E-Mail: royharr@iscall.co.uk

Client
Rajbir Bains

Project
**Extension to dwelling
288 Sackup Lane
Staincross**

Title			
existing plans and elevations			
Date	Drawing No.	Scale	
1/12/11	rh/119/1	1:50	
Sheet	Revision	Drawn	
1		rh	