
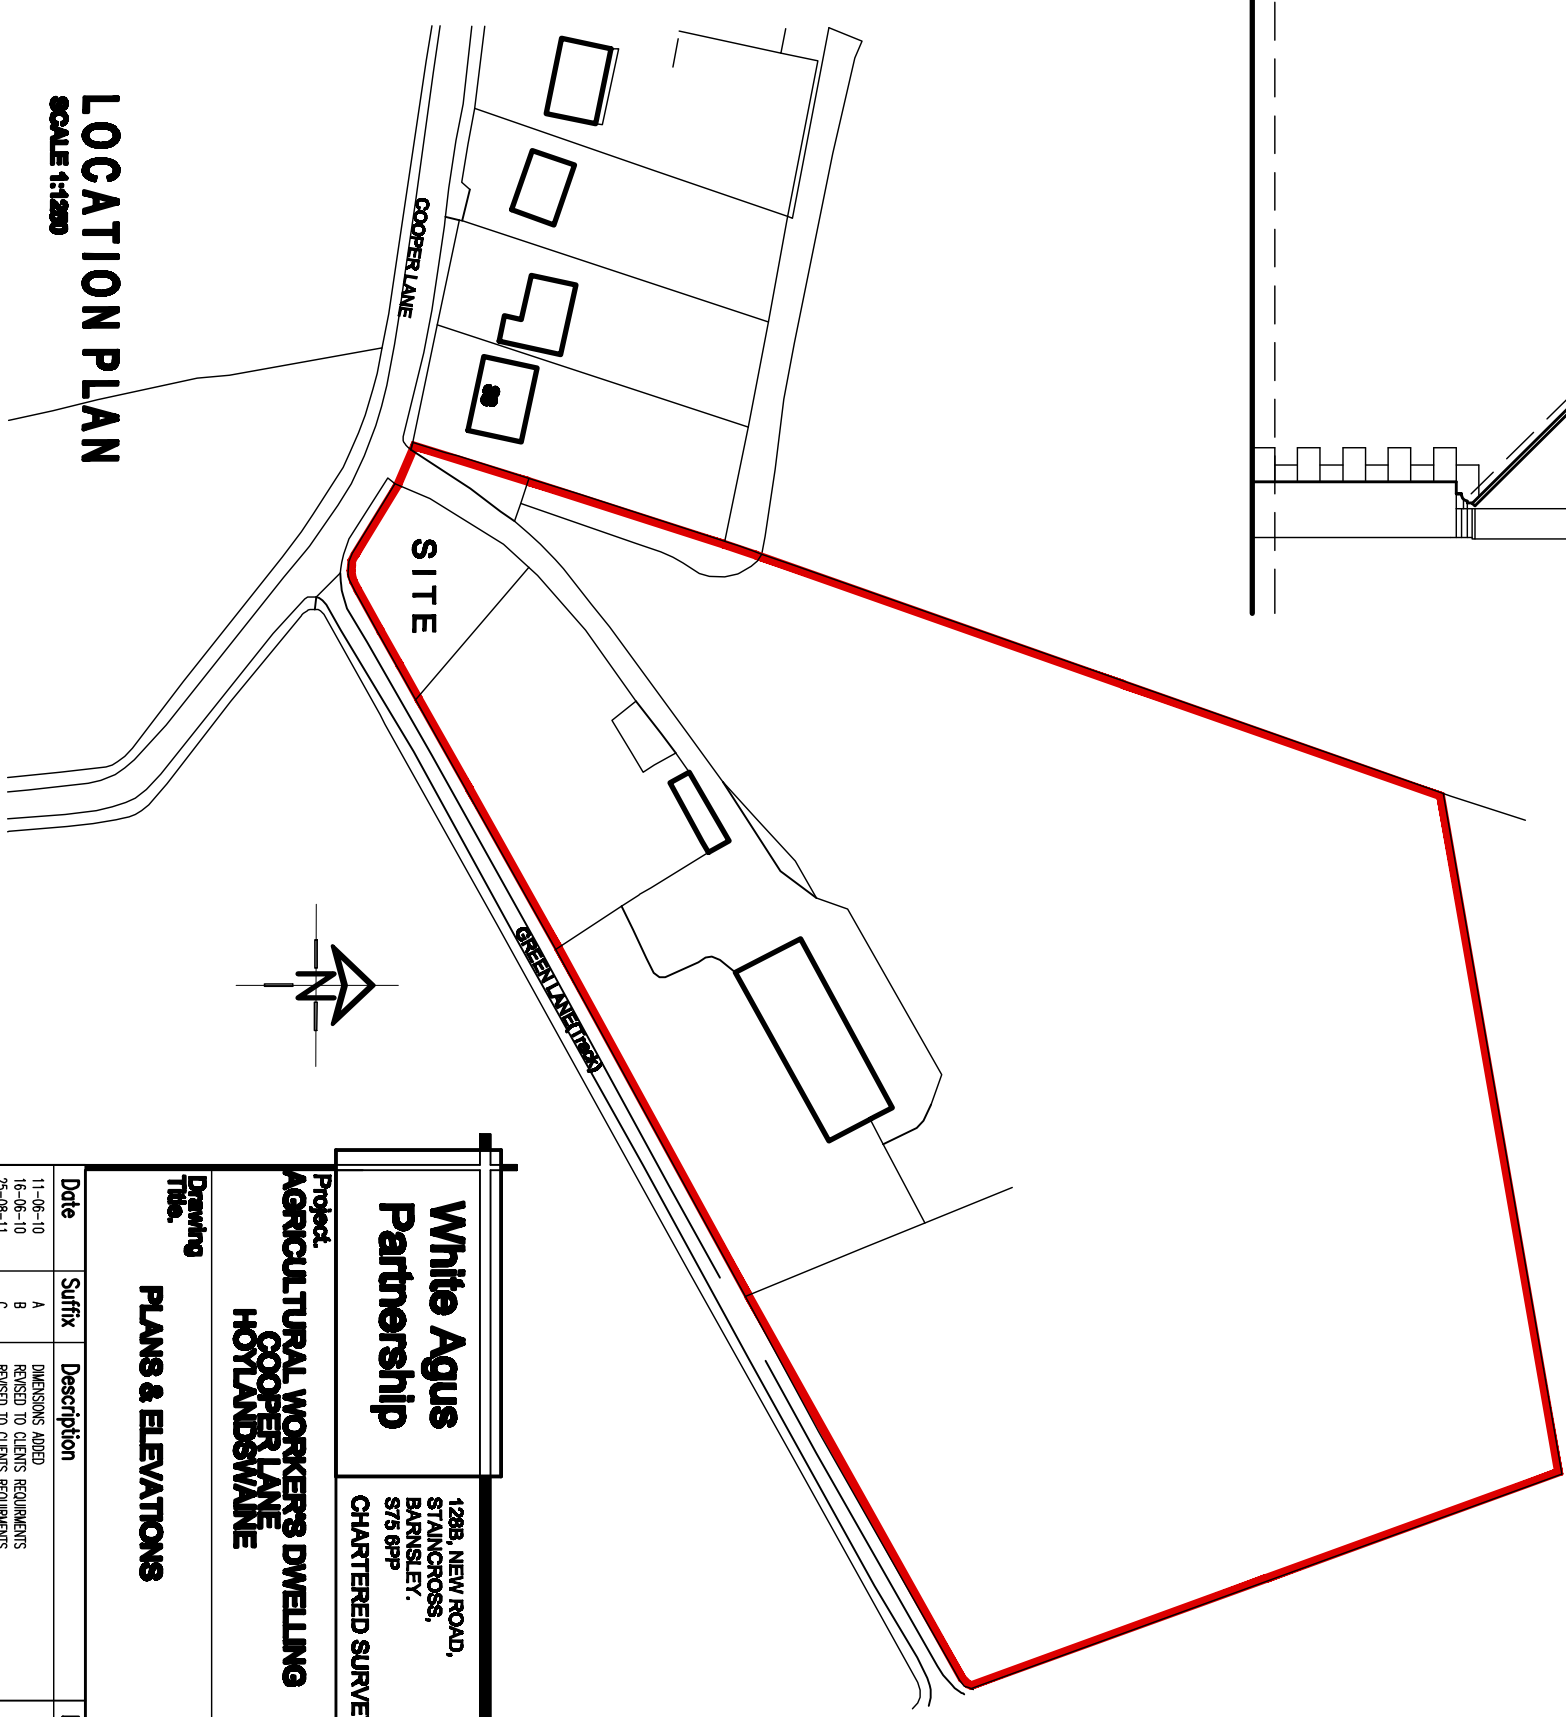
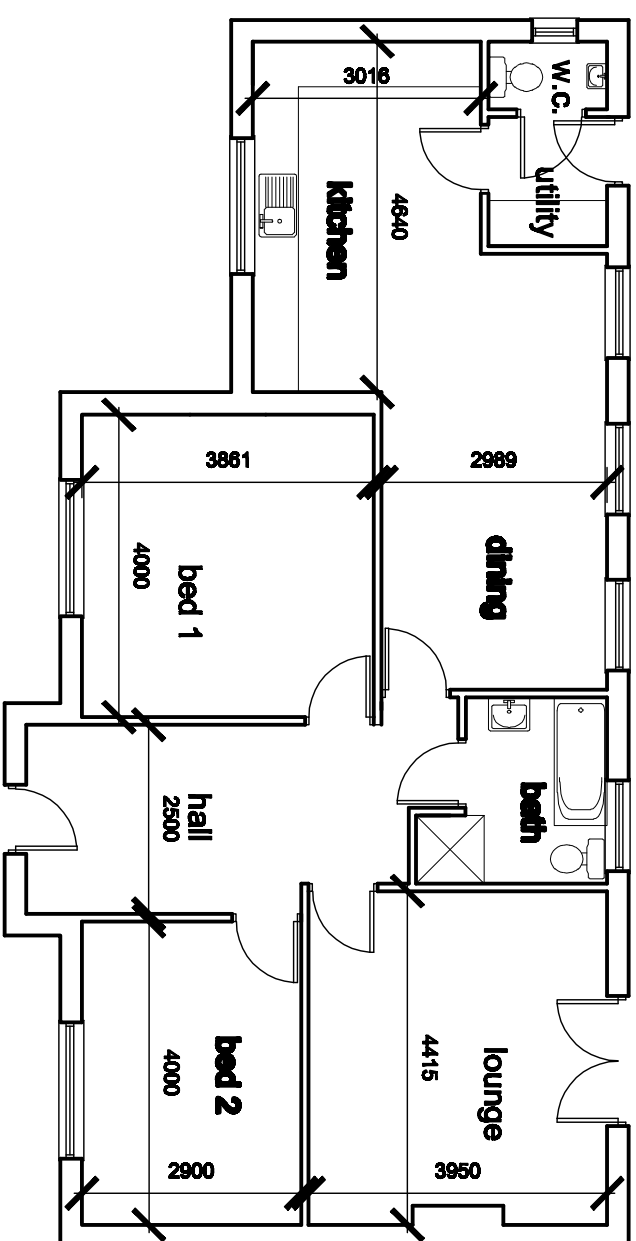
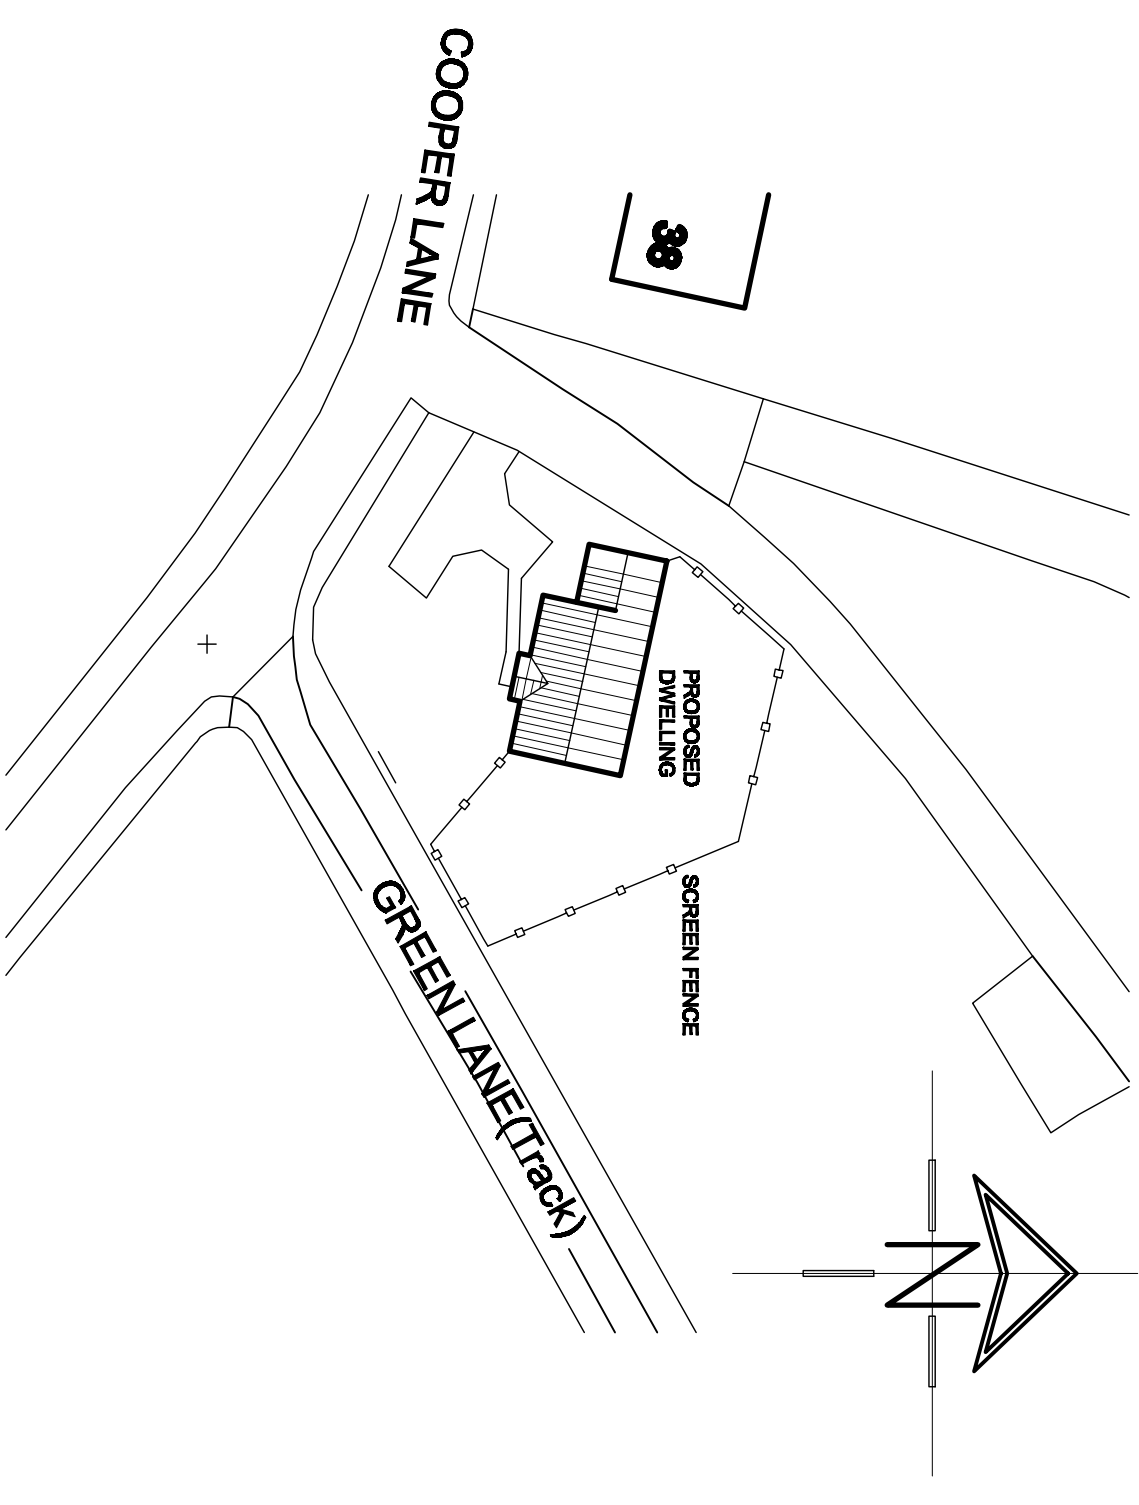
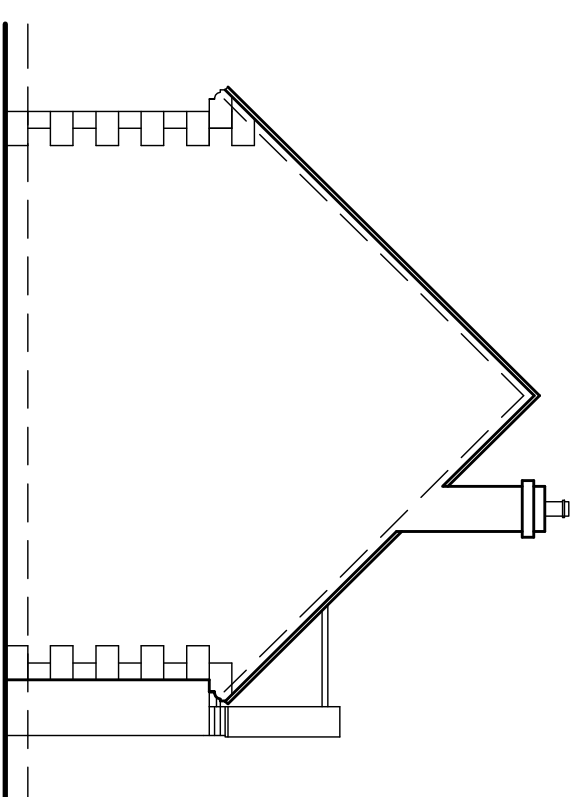
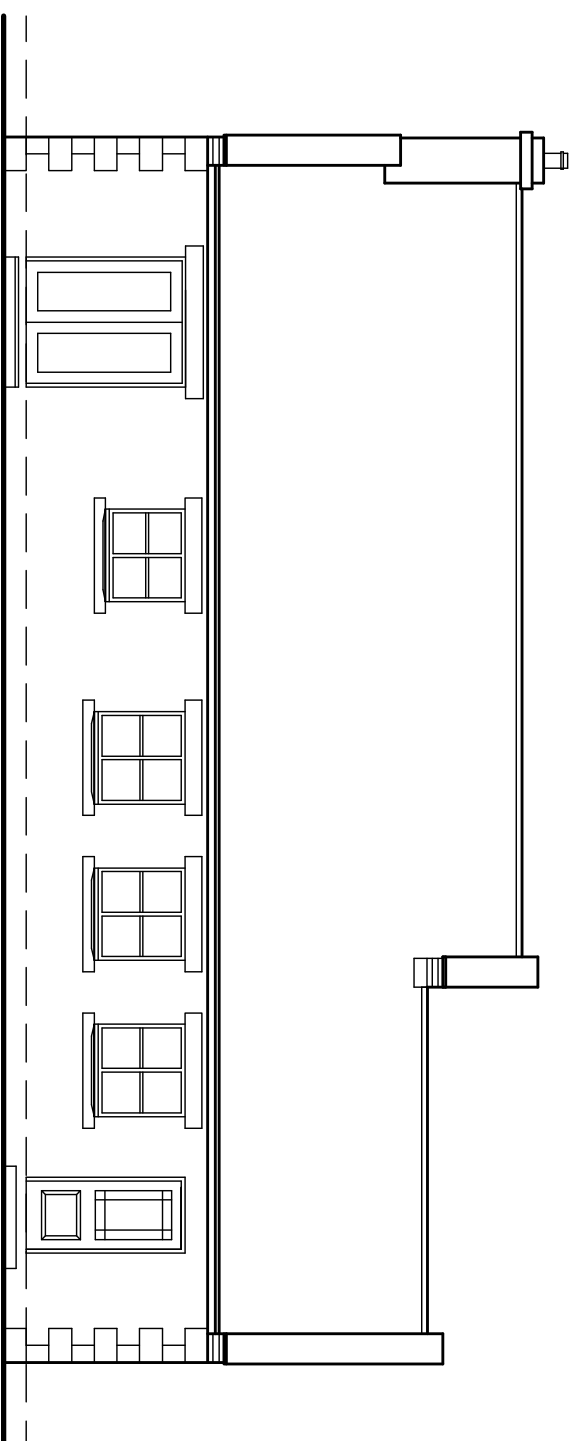
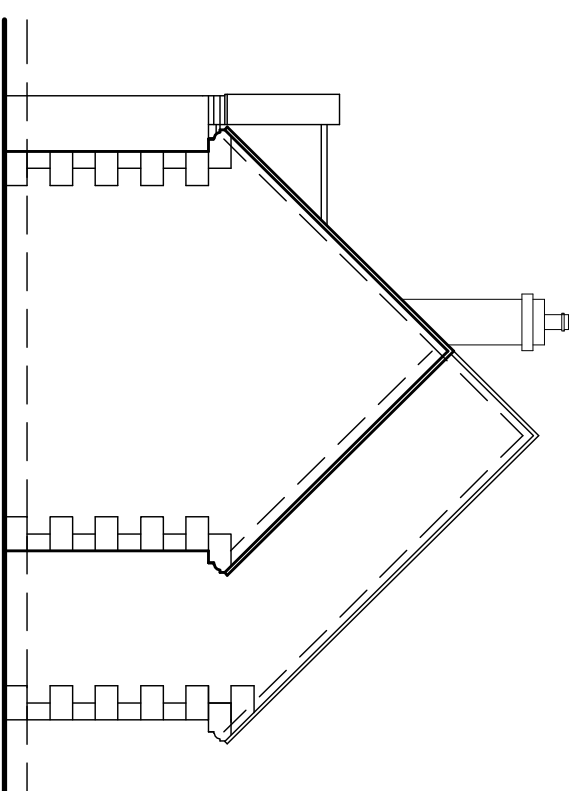


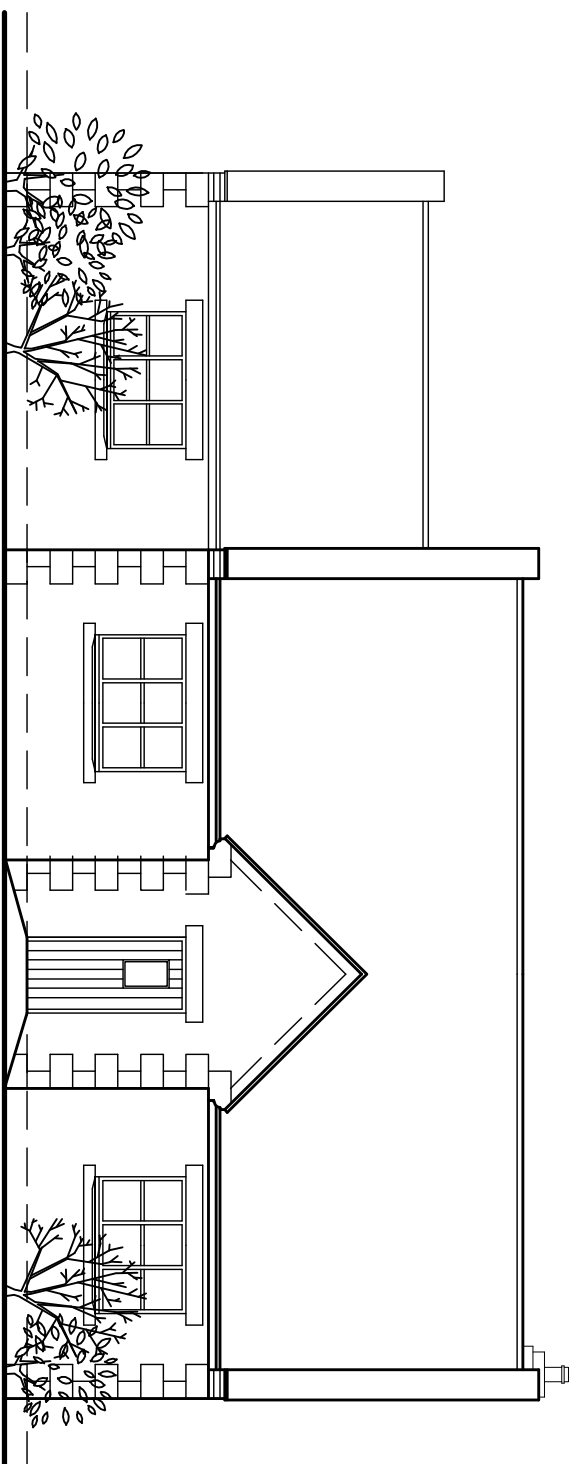

White Agus Partnership 1298, NEW ROAD, STAINCROSS, BARNSLEY, S75 6RP CHARTERED SURVEYORS AND BUILDING DESIGN CONSULTANTS PHONE/FAX: 01228 209482 E mail: agus@whiteagus.com		Project: AGRICULTURAL WORKERS DWELLING COOPER LANE HOLTLYNSWANE		Client: MR SHAW	
Dwelling Title: PLANS & ELEVATIONS		Date: NOV 2009		Scale: 1:100	
Date 11-06-10 16-06-10 25-06-11 05-01-12		Suffix A B C D		Description DWELLING PLAN RENSED TO CLIENTS REQUIREMENTS BUILDING LAYOUT MODIFIED	
Date		Suffix		Description	
Date 09-06-3		Suffix 03		Description Rev. D	