This drawing is the property of FPCR Environment and Design Ltd and is issued on the condition it is not reproduced, retained or disclosed to any unauthorised person, either wholly or in part without written consent of FPCR Environment and Design Ltd.

Ordnance Survey material - Crown Copyright. All rights reserved.
Licence Number: 100019980

UKHab Materials: © UKHAB LTD. No onward licence implied or provided. All rights reserved https://ukhab.org/commercial-eula/

Key

Linear Habitat Retention

- Lost Hedgerow
- Retained Hedgerow
- Lost Ditch
- Retained Ditch

Area Habitat Retention

- Lost
- Retained

FPCR Environment and Design Ltd, Lockington Hall, Lockington, Derby, DE74 2RH ■ t:01509 672 772 ■ e: mail@fpcr.co.uk ■ w: www.fpcr.co.uk ■
masterplanning ■ environmental assessment ■ landscape design ■ urban design ■ ecology ■ architecture ■ arboriculture

0 50 100 150 200 m

J:\6400\6424\QGIS 2.14 NEW\Plans\Net Gain Master\Net Gain Master.qgs

client
Harworth Group

project
Dearne Valley Parkway, Rockingham, Barnsley

drawing title
Onsite Habitat Retention

scale @ A3
1:4,000

drawn
JDH

issue date
12/12/2022

drawing / figure number
Figure 2



This drawing is the property of FPCR Environment and Design Ltd and is issued on the condition it is not reproduced, retained or disclosed to any unauthorised person, either wholly or in part without written consent of FPCR Environment and Design Ltd.

Ordnance Survey material - Crown Copyright. All rights reserved.
Licence Number: 100019980

UKHab Materials: © UKHAB LTD. No onward licence implied or provided. All rights reserved https://ukhab.org/commercial-eula/

Key

- Native species-poor hedge
- Native species rich hedgerow
- Native species rich hedgerow with ditch
- Ornamental hedgerow
- Running water
- Green Roof
- Developed land, sealed suface
- Artificial unvegetated, unsealed surface
- Ornamental planting
- Amenity (modified) grassland
- Other neutral grassland
- Mixed scrub
- Other broadleaved woodland
- SUDS
- Non-priority pond
- Pond Planting

FPCR Environment and Design Ltd, Lockington Hall, Lockington, Derby, DE74 2RH ■ t:01509 672 772 ■ e: mail@fpcr.co.uk ■ w: www.fpcr.co.uk ■
masterplanning ■ environmental assessment ■ landscape design ■ urban design ■ ecology ■ architecture ■ arboriculture

0 50 100 150 200 m

J:\6400\6424\QGIS 2.14 NEW\Plans\Net Gain Master\Net Gain Master.qgs

client
Harworth Group

project
Dearne Valley Parkway, Rockingham, Barnsley

drawing title
Onsite Habitat Proposals


N

scale @ A3
1:4,000

drawn
JDH

issue date
12/12/2022

drawing / figure number
Figure 3

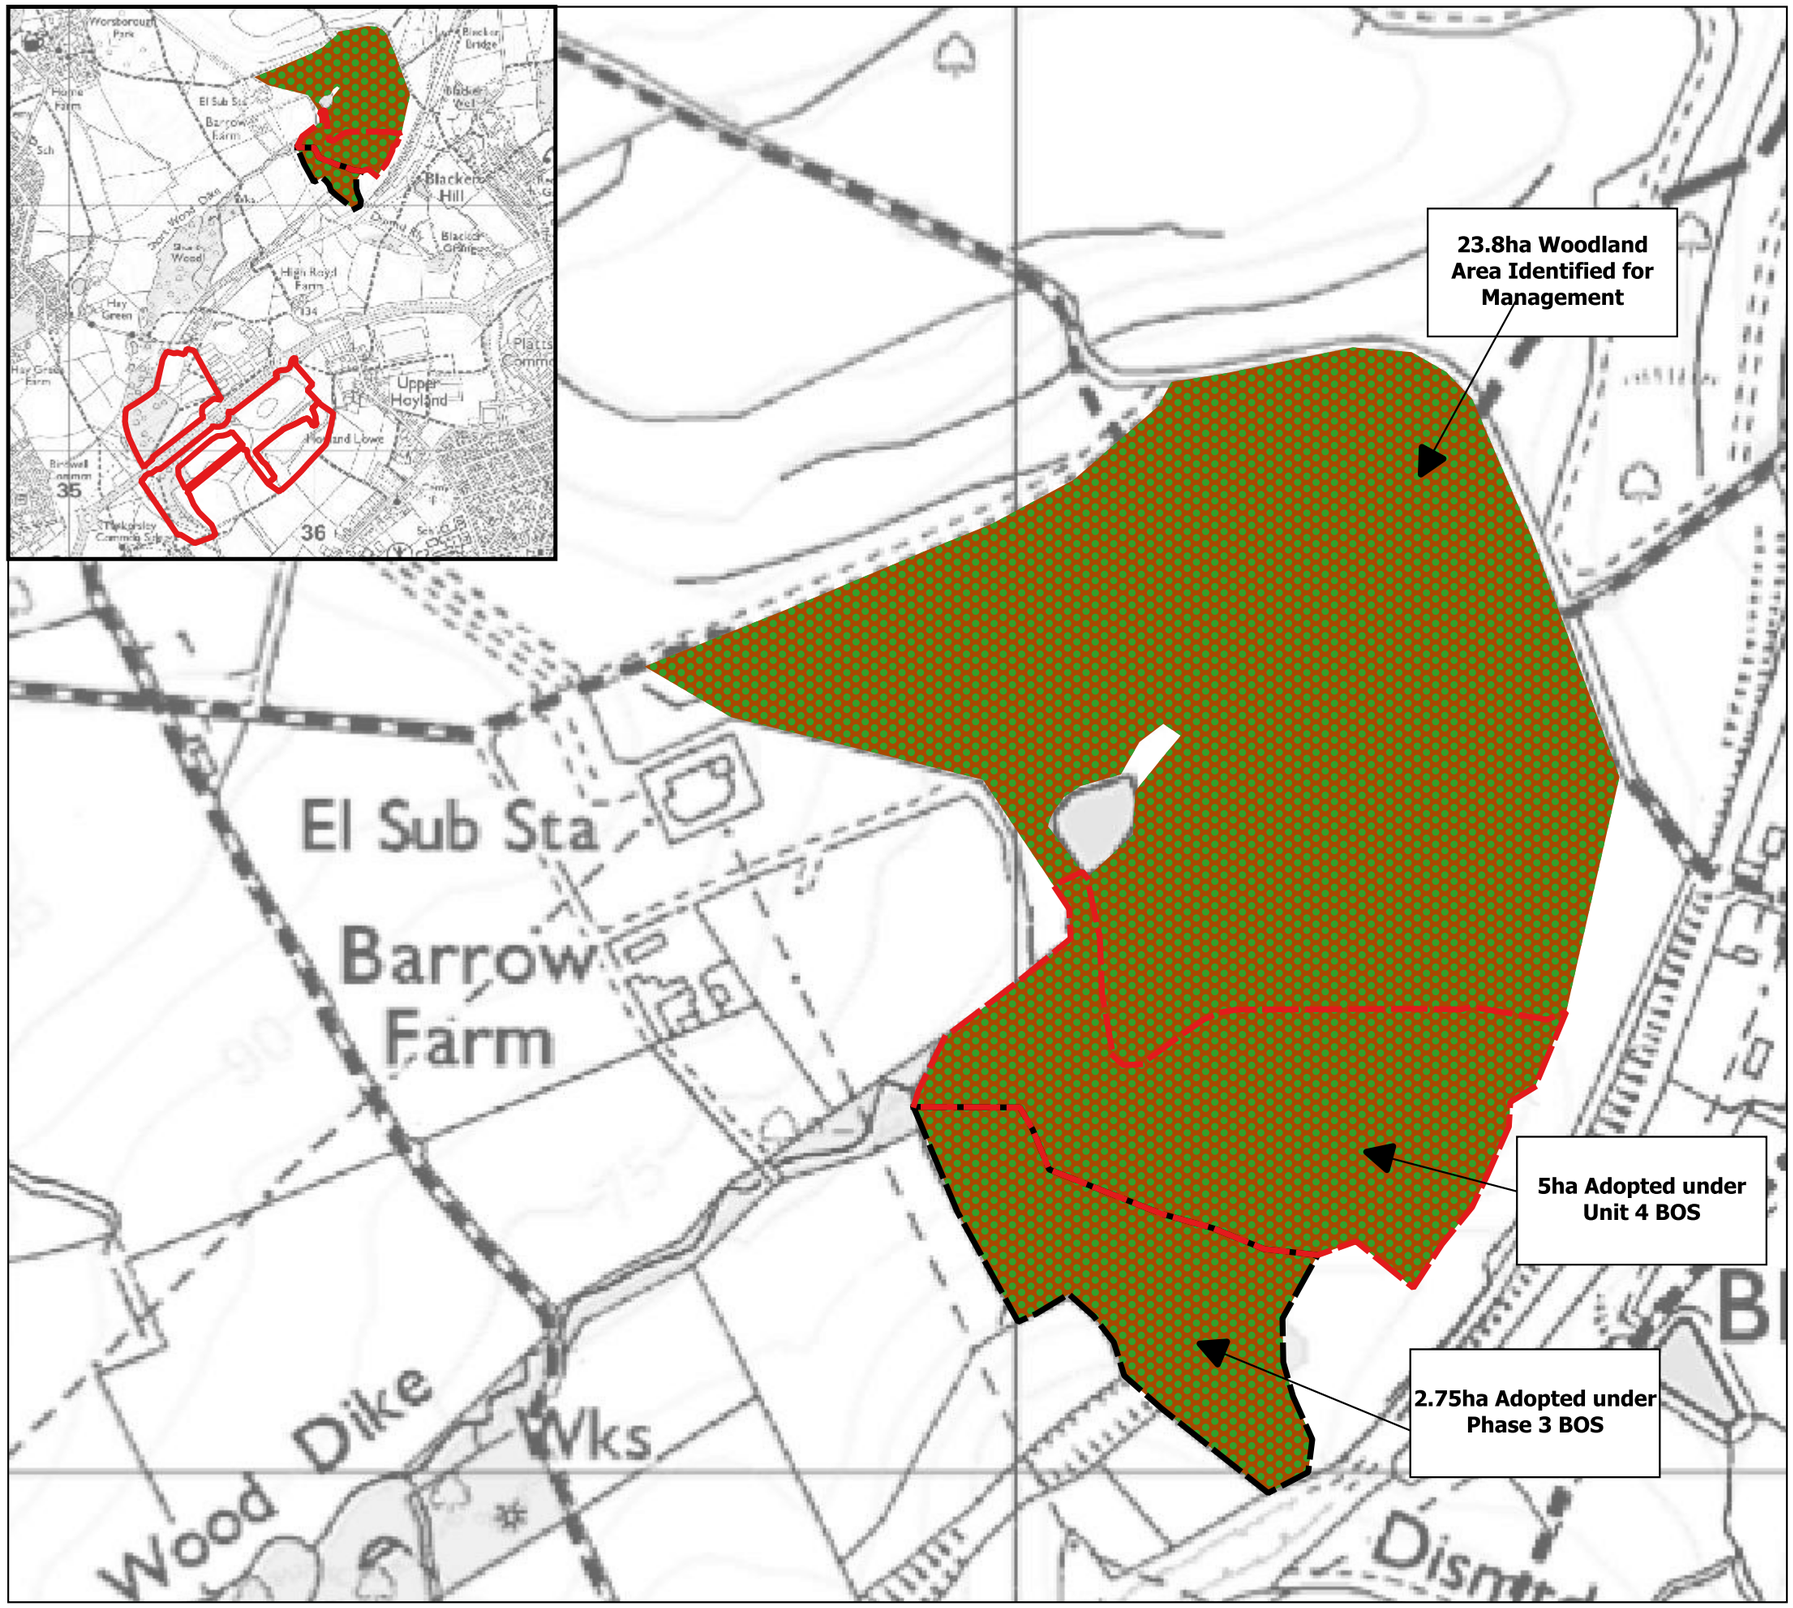

This drawing is the property of FPCR Environment and Design Ltd and is issued on the condition it is not reproduced, retained or disclosed to any unauthorised person, either wholly or in part without written consent of FPCR Environment and Design Ltd.

Ordnance Survey material - Crown Copyright. All rights reserved.
Licence Number: 100019980

UKHab Materials: © UKHAB LTD. No onward licence implied or provided. All rights reserved https://ukhab.org/commercial-eula/

Key

- Unit 4 Managment Area
- Phase 3 Management Area
- Other Woodland- mixed, mainly broadleaved

FPCR Environment and Design Ltd, Lockington Hall, Lockington, Derby, DE74 2RH ■ t:01509 672 772 ■ e: mail@fpcr.co.uk ■ w: www.fpcr.co.uk ■
masterplanning ■ environmental assessment ■ landscape design ■ urban design ■ ecology ■ architecture ■ arboriculture

0 50 100 150 200 m

J:\6400\6424\QGIS 2.14 NEW\Plans\Net Gain Master\Net Gain Master.qgs

client
Harworth Group

project
Dearne Valley Parkway, Rockingham, Barnsley

drawing title
Offsite Baseline Habitat

scale @ A3
1:4,000

drawn
JDH

issue date
12/12/2022

drawing / figure number
Figure 4


This drawing is the property of FPCR Environment and Design Ltd and is issued on the condition it is not reproduced, retained or disclosed to any unauthorised person, either wholly or in part without written consent of FPCR Environment and Design Ltd.

Ordnance Survey material - Crown Copyright. All rights reserved.
Licence Number: 100019980

UKHab Materials: © UKHAB LTD. No onward licence implied or provided. All rights reserved https://ukhab.org/commercial-eula/

Key

- Cumulative woodland management area
- Wet woodland
- Other woodland-broadleaved
- Other woodland- mixed, mainly broadleaved
- Ponds

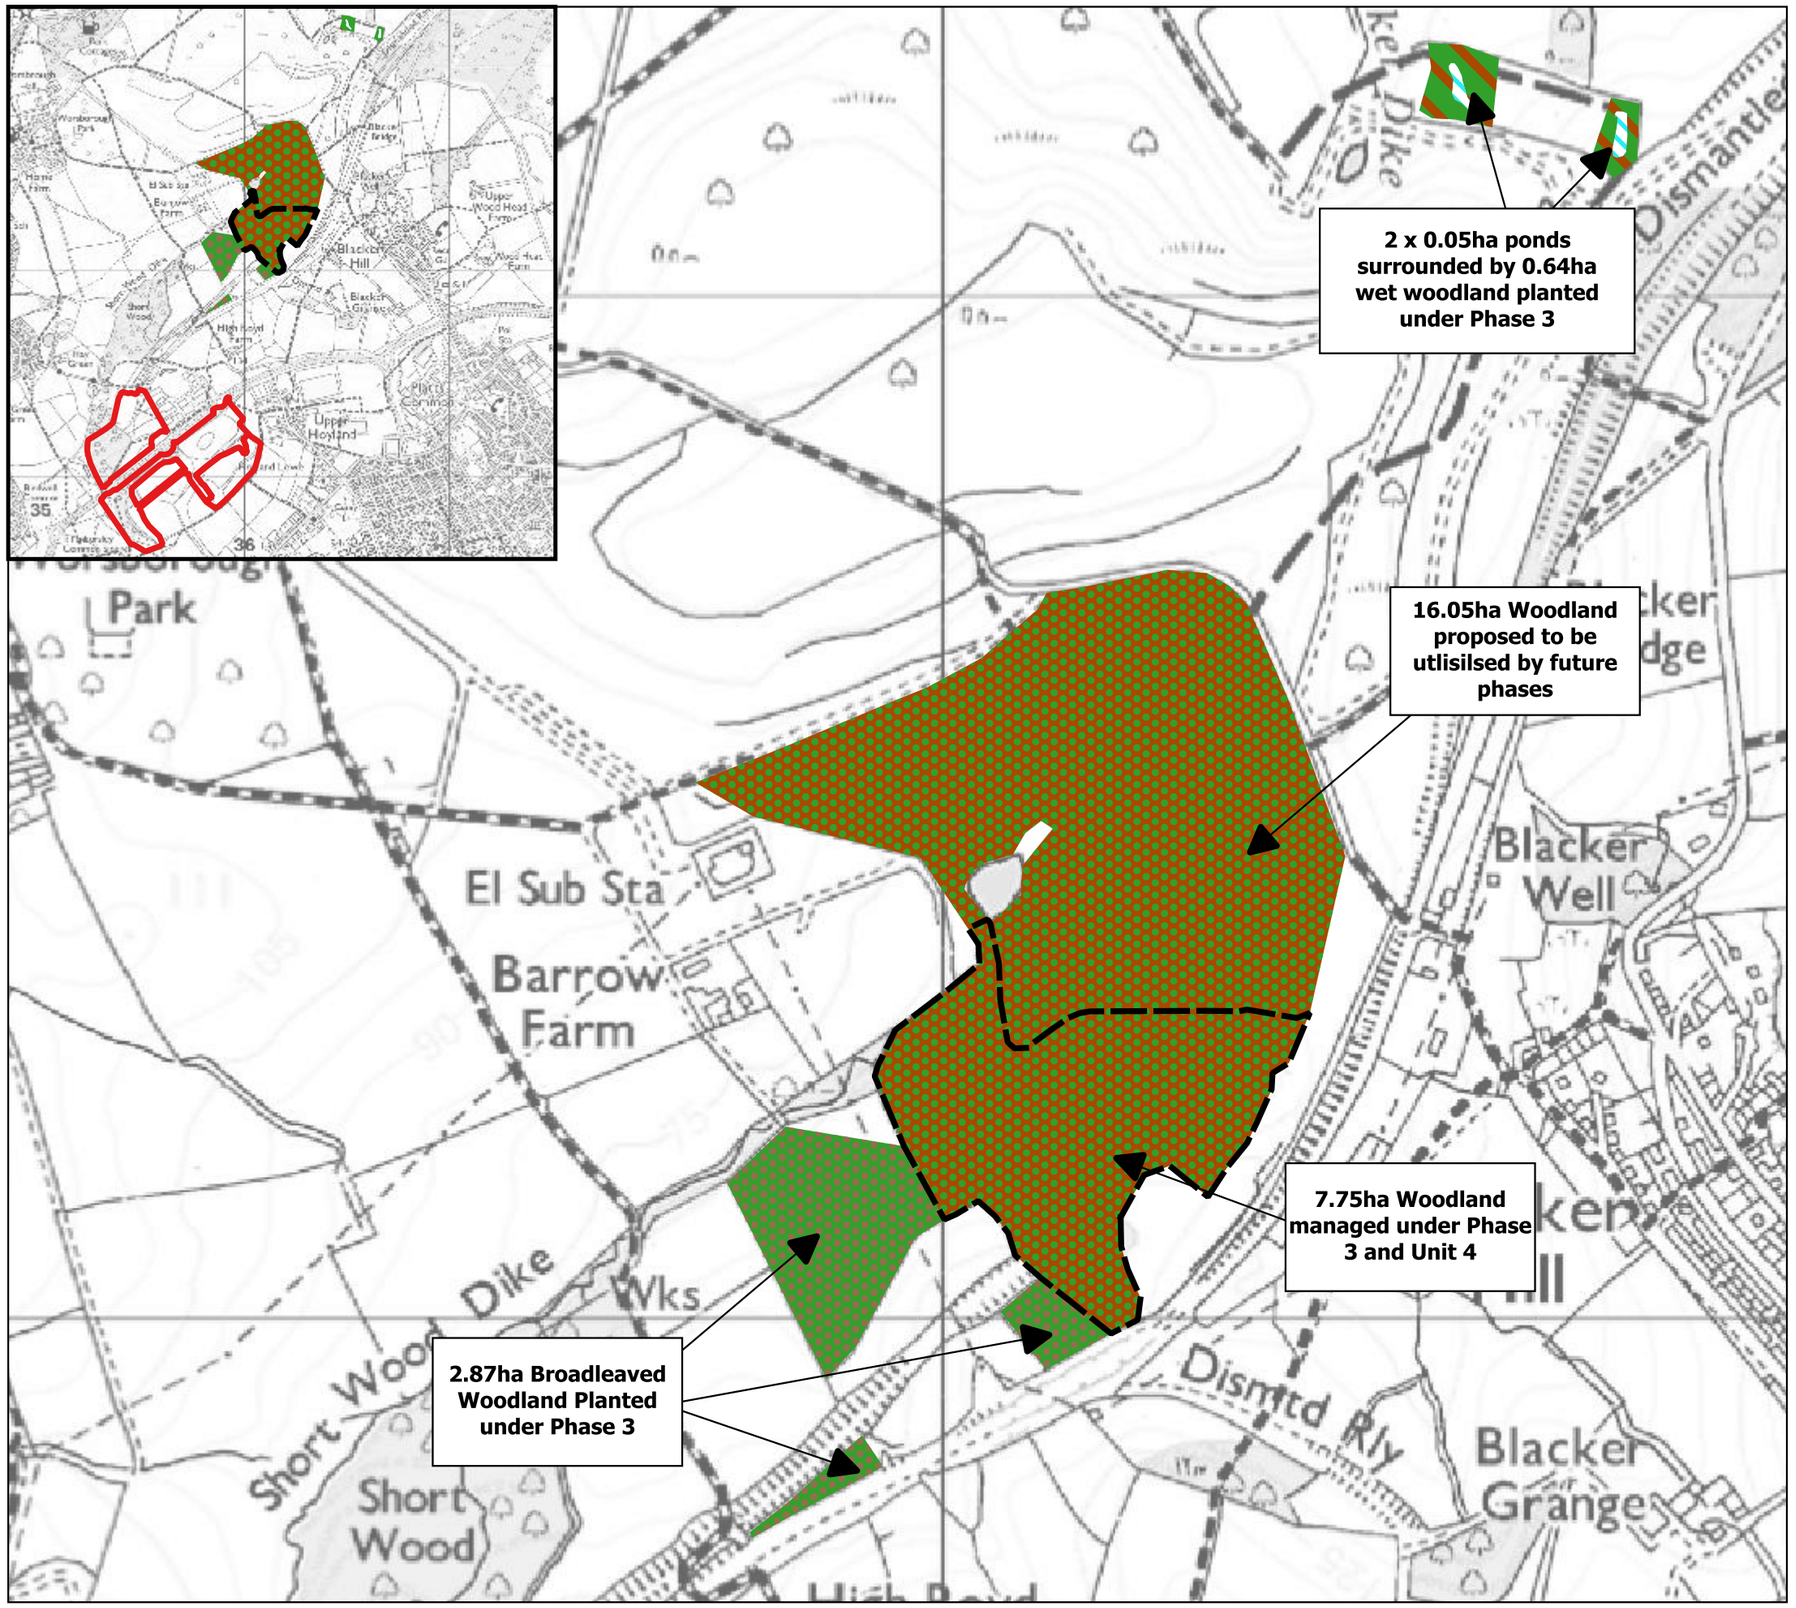

FPCR Environment and Design Ltd, Lockington Hall, Lockington, Derby, DE74 2RH ■ t:01509 672 772 ■ e: mail@fpcr.co.uk ■ w: www.fpcr.co.uk ■
masterplanning ■ environmental assessment ■ landscape design ■ urban design ■ ecology ■ architecture ■ arboriculture

0 100 200 300 400 m

J:\6400\6424\QGIS 2.14 NEW\Plans\Net Gain Master\Net Gain Master.qgs

client
Harworth Group

project
Dearne Valley Parkway, Rockingham, Barnsley

drawing title
Offsite Cumulative Proposals

scale @ A3
1:6,000

drawn
JDH

issue date
12/12/2022

drawing / figure number
Figure 5