



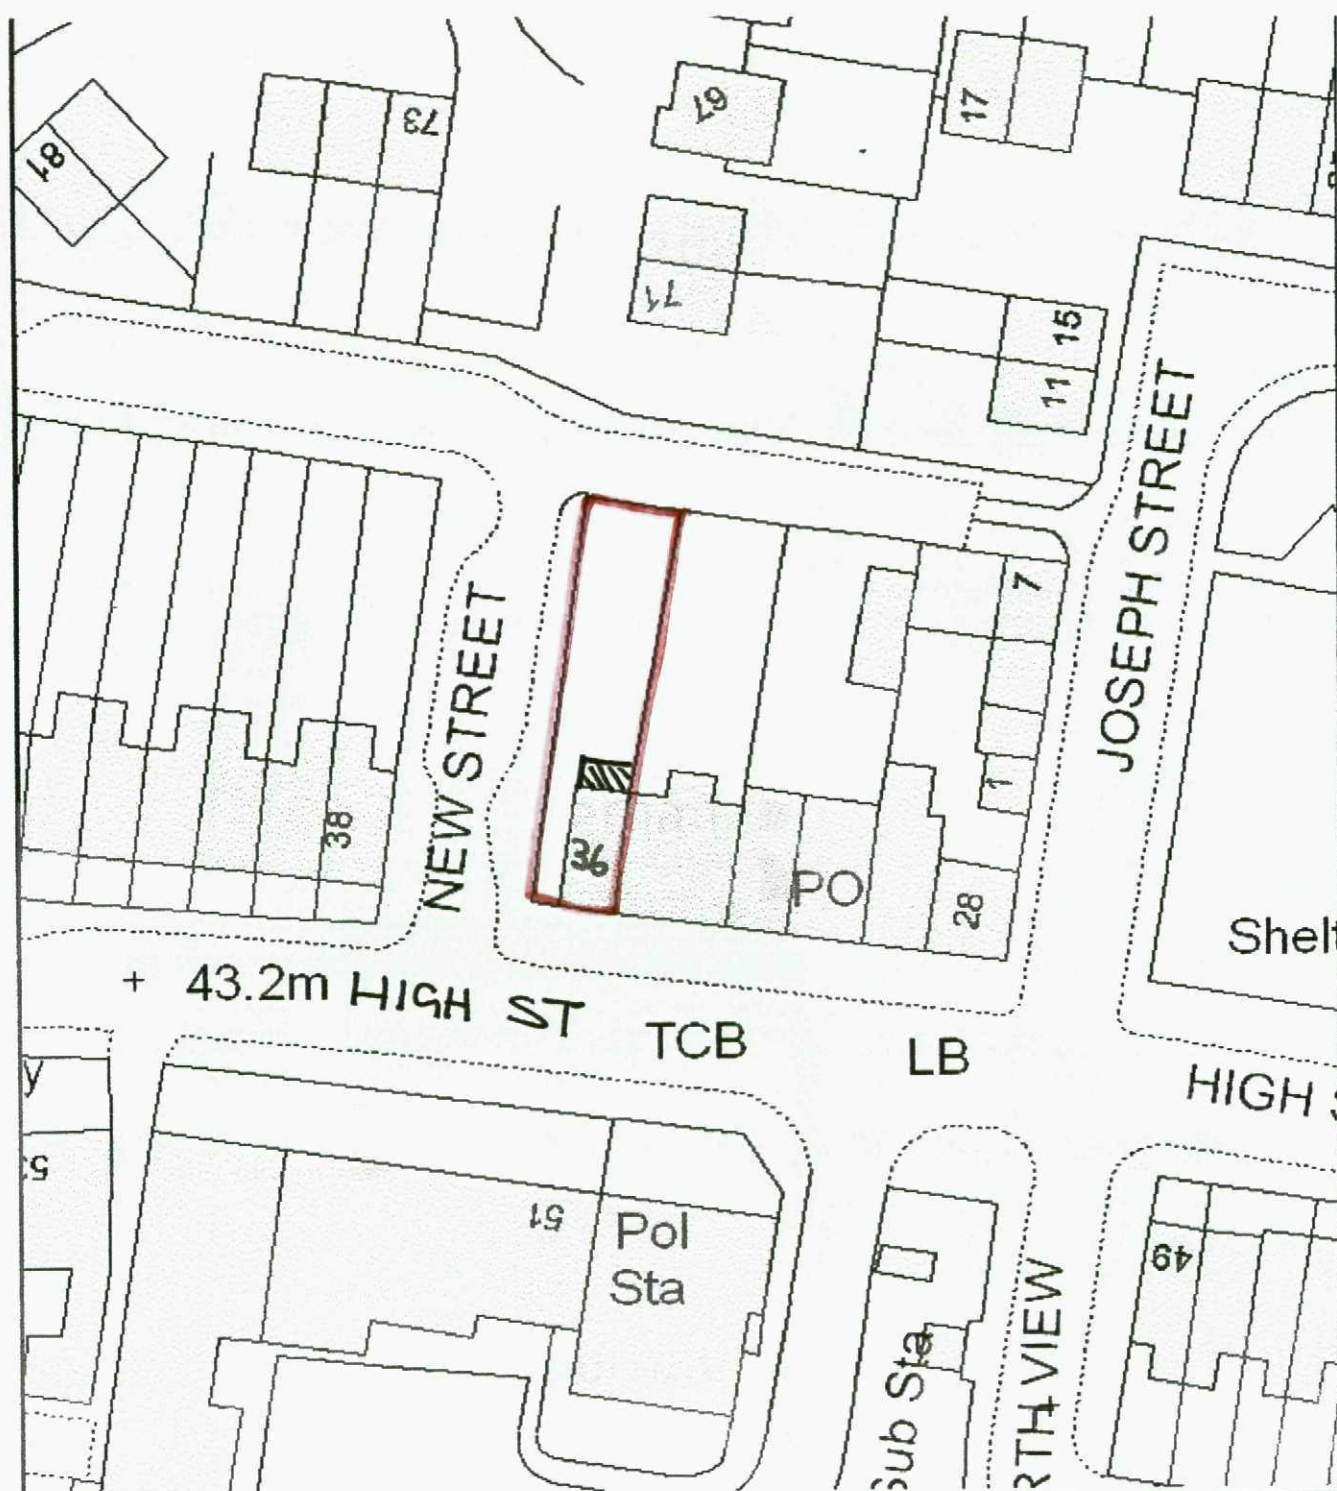

SITE PLAN
1:500

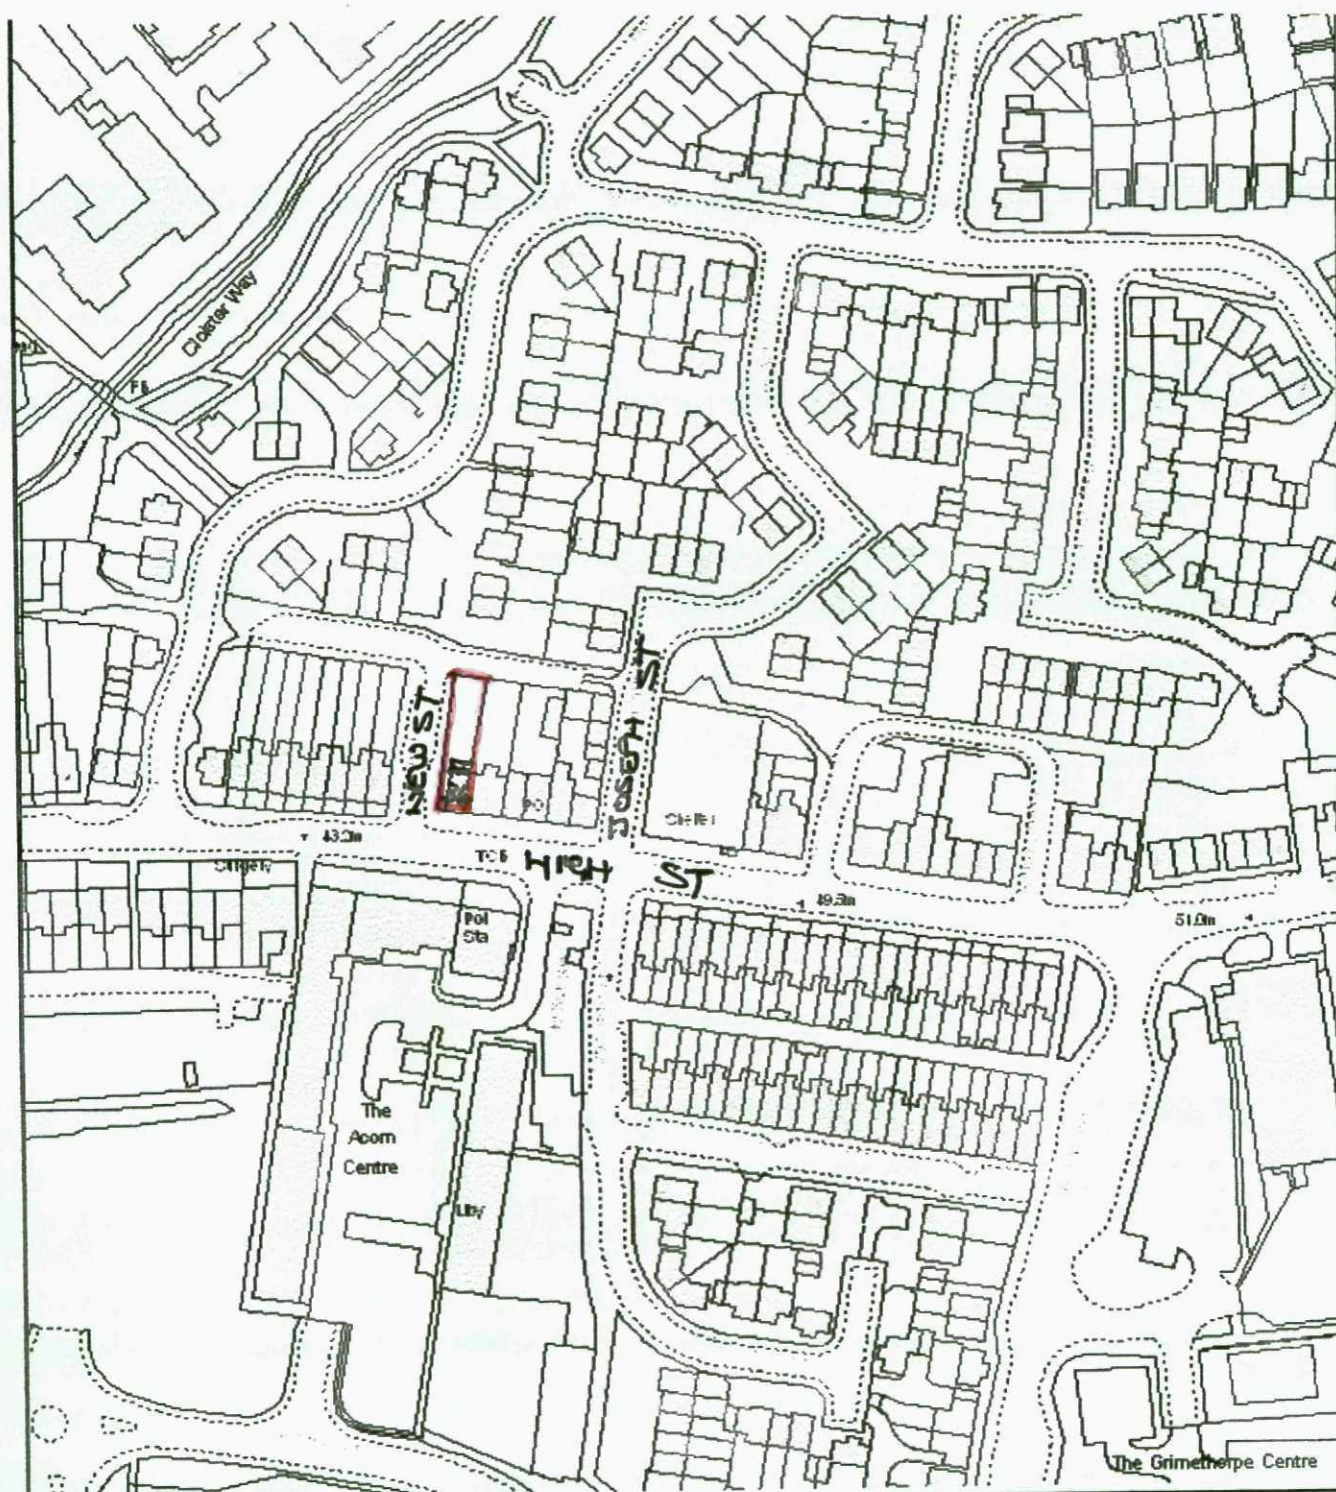

PROPOSED REAR EXTENSION
GRIMETHORPE DENTAL CENTRE
36 HIGH ST. GRIMETHORPE

LOCATION PLAN 11/250