


**PROPOSED ROOF PLAN**

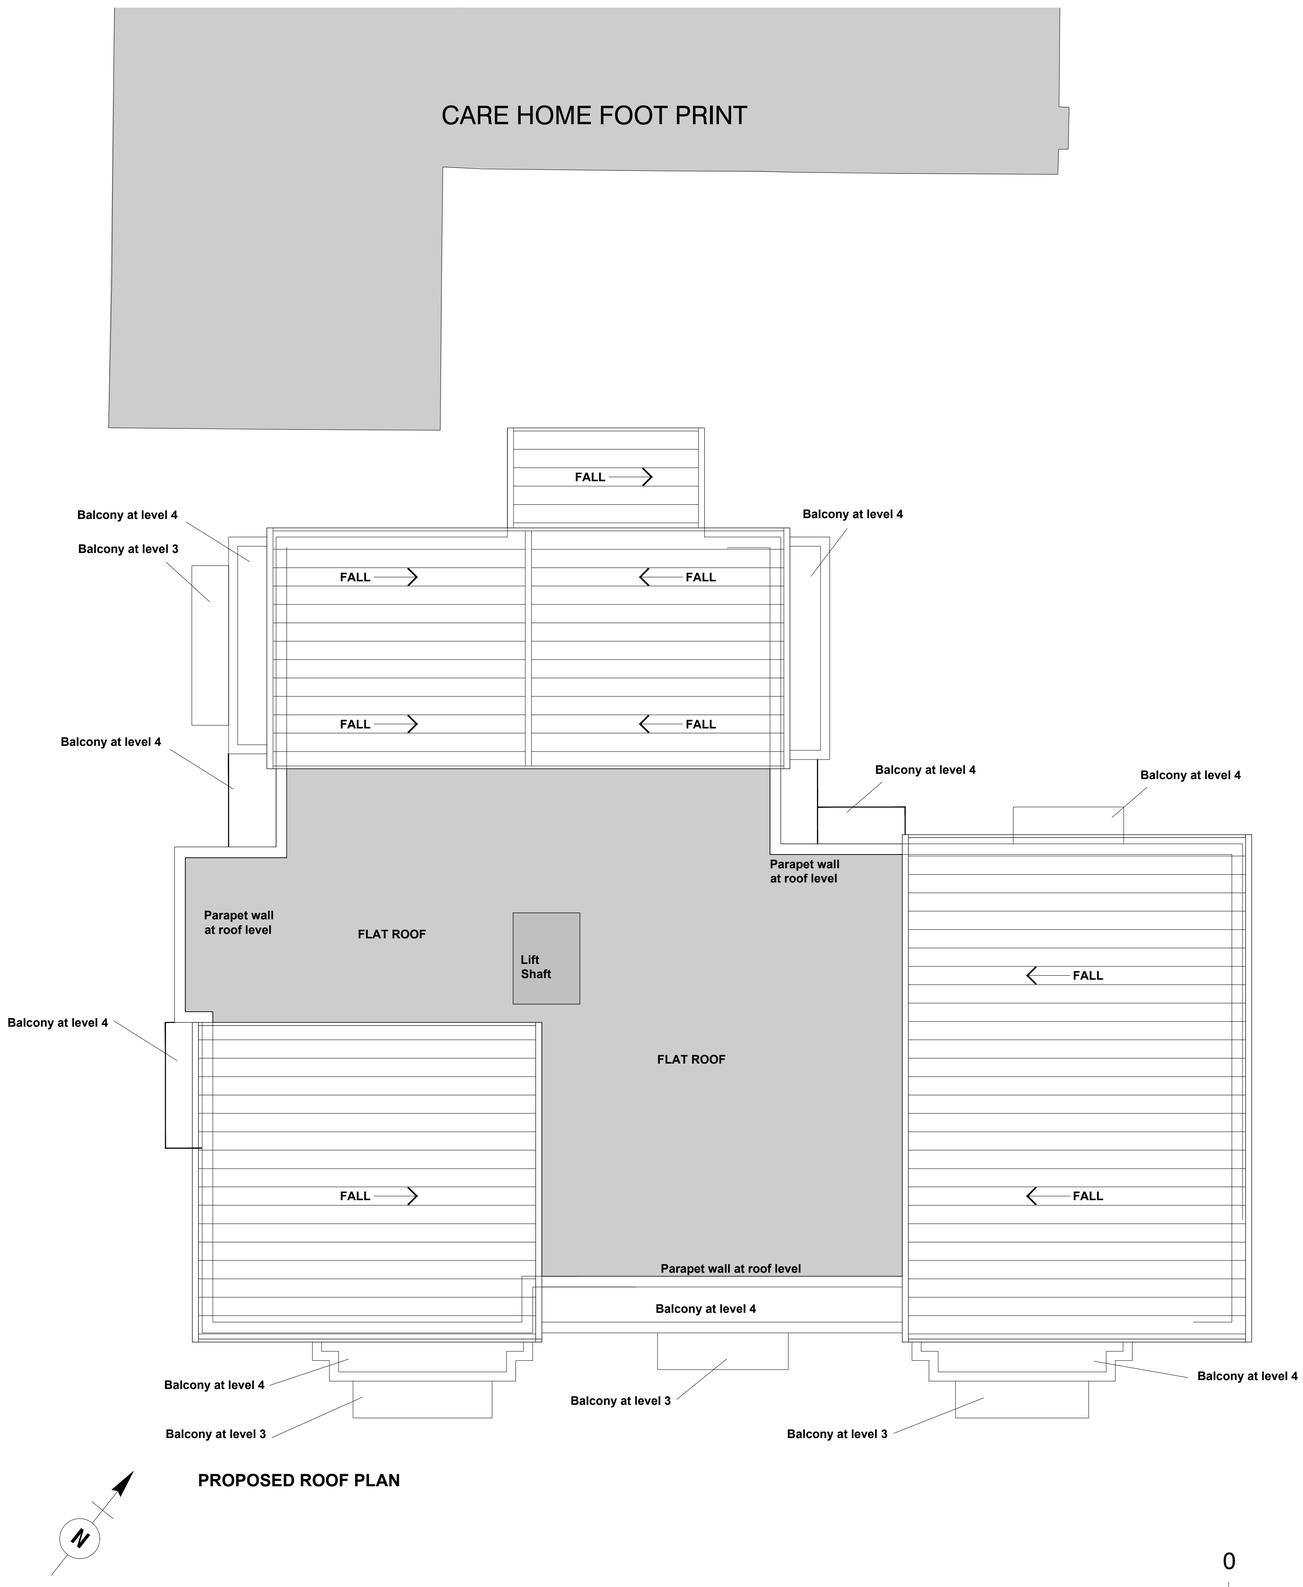


**KEY PLAN - NOT TO SCALE**

0 5 10 15 20

Notes

Do not scale, use figured dimensions only.

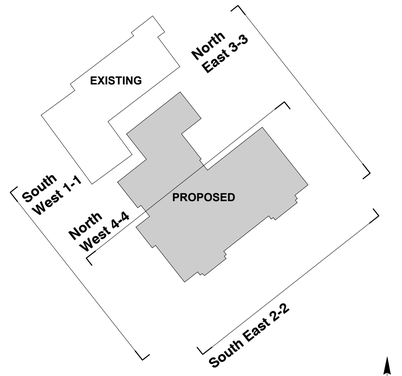All dimensions to be verified on site prior to the commencement of any work or the production of any shop drawing. All discrepancies to be reported to the Architect.

This drawing is to be read in conjunction with all related Architect's and Engineer's drawings and any other relevant information.

This drawing is copyright © of DWA Architects Ltd.

Drawing Issues

| Date | day |
|---|---|
| | month |
| | year |
| Revision | |
| Issued To: | |

| | date | revision | |
|---|---|---|---|

DWA ARCHITECTS

DWA Architects Ltd
Rievaulx House
1 St Mary's Court
York
YO4 1AH

Telephone
01904 544400

Facsimile
01904 544449

Email
york@dwa-architects.co.uk

Website
www.dwa-architects.co.uk

Client
FLAGSWAN

Project
Proposed Assisted Live Apartments

Drawing Title
Proposed Roof Plan

| Scale | Date |
|---|---|
| 1:100 @ A1 | 27.06.16 |
| Drawn by | Checked by |
| rm | |

| Job No. | Drawing No. | Rev. |
|---|---|---|
| F1910 | 84 | - |