
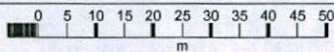


HOUSE + GARDEN
PROPOSED SHED

Croft Cottage

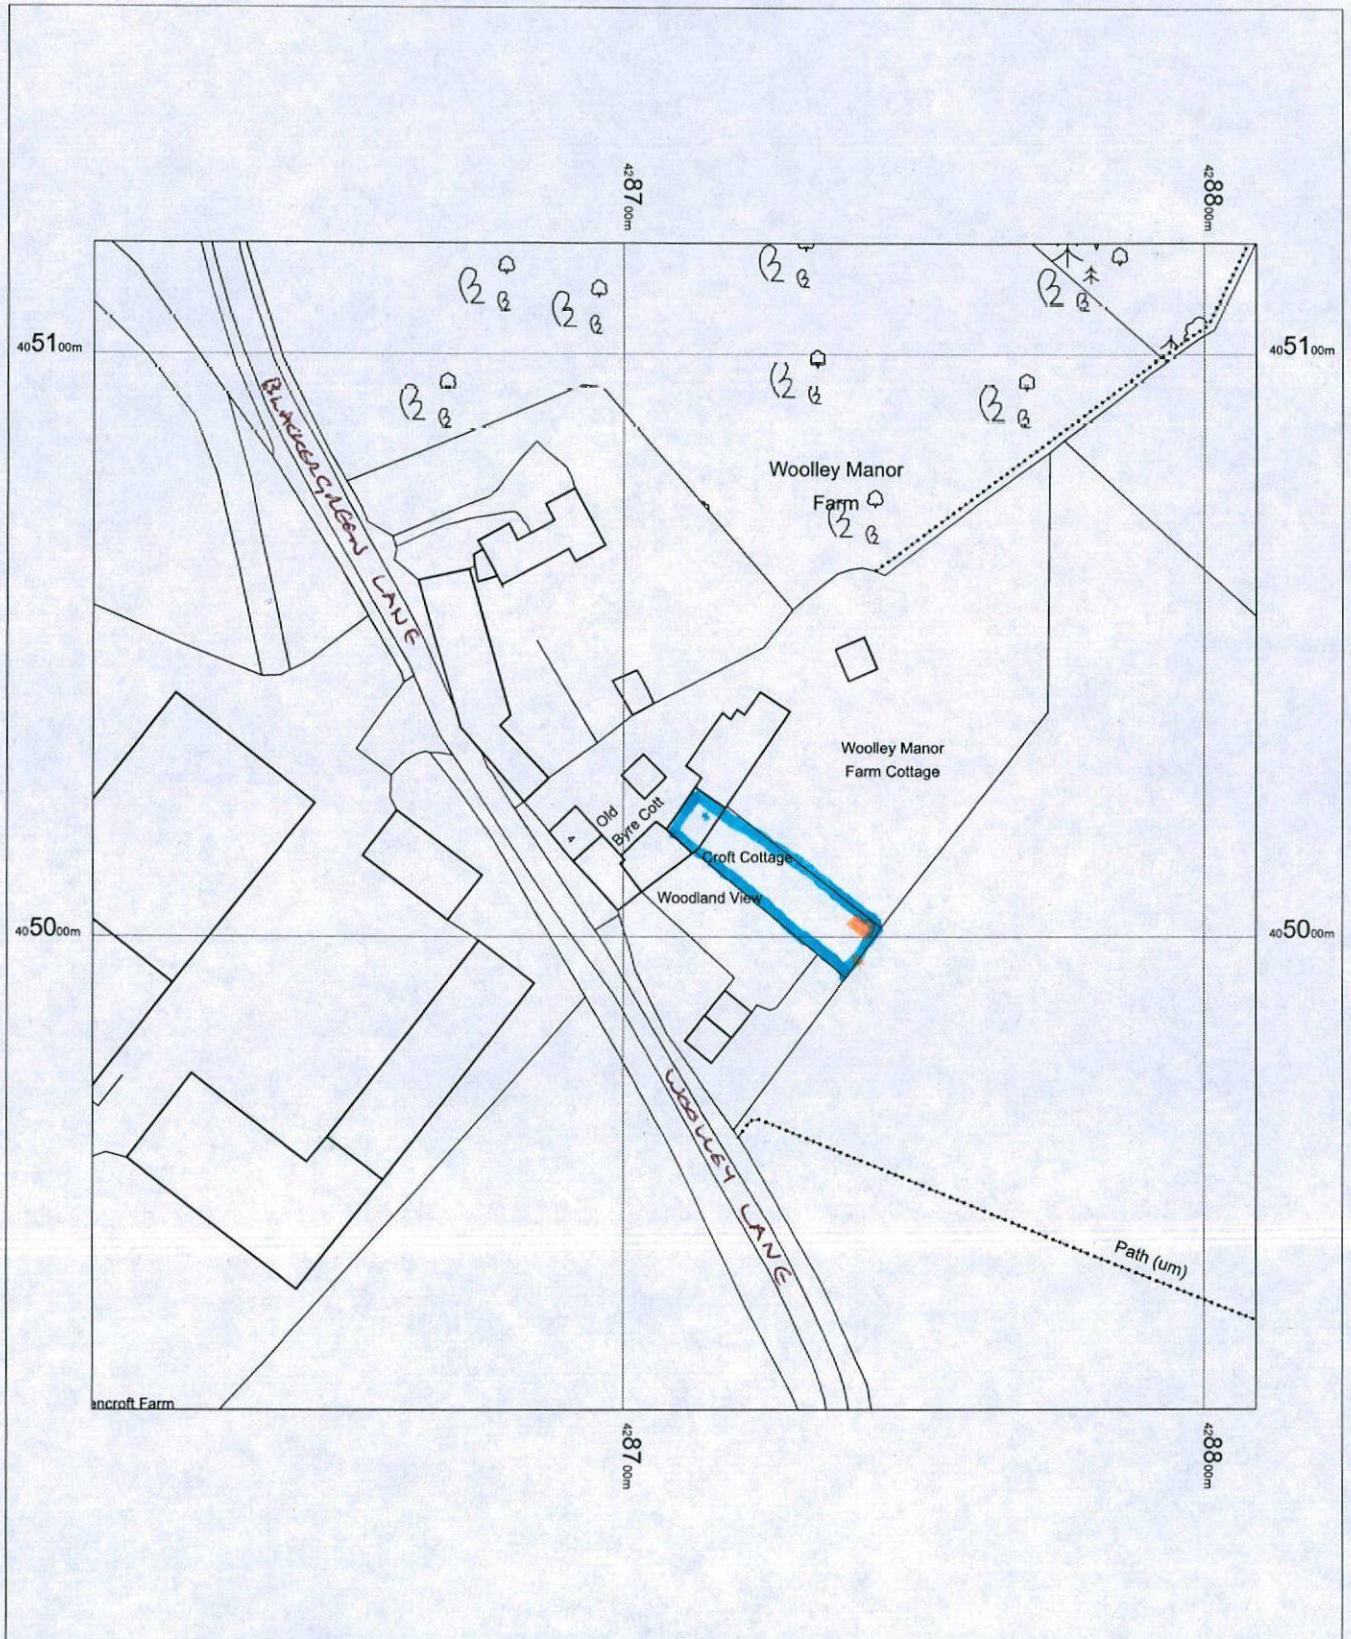

OS MasterMap 1250/2500/10000 scale
26 May 2017, ID: BLJT-00627141
www.planningapplicationmaps.co.uk

1:1250 scale print at A4, Centre: 428709 E, 405019 N

©Crown Copyright and database rights. OS 100019980

