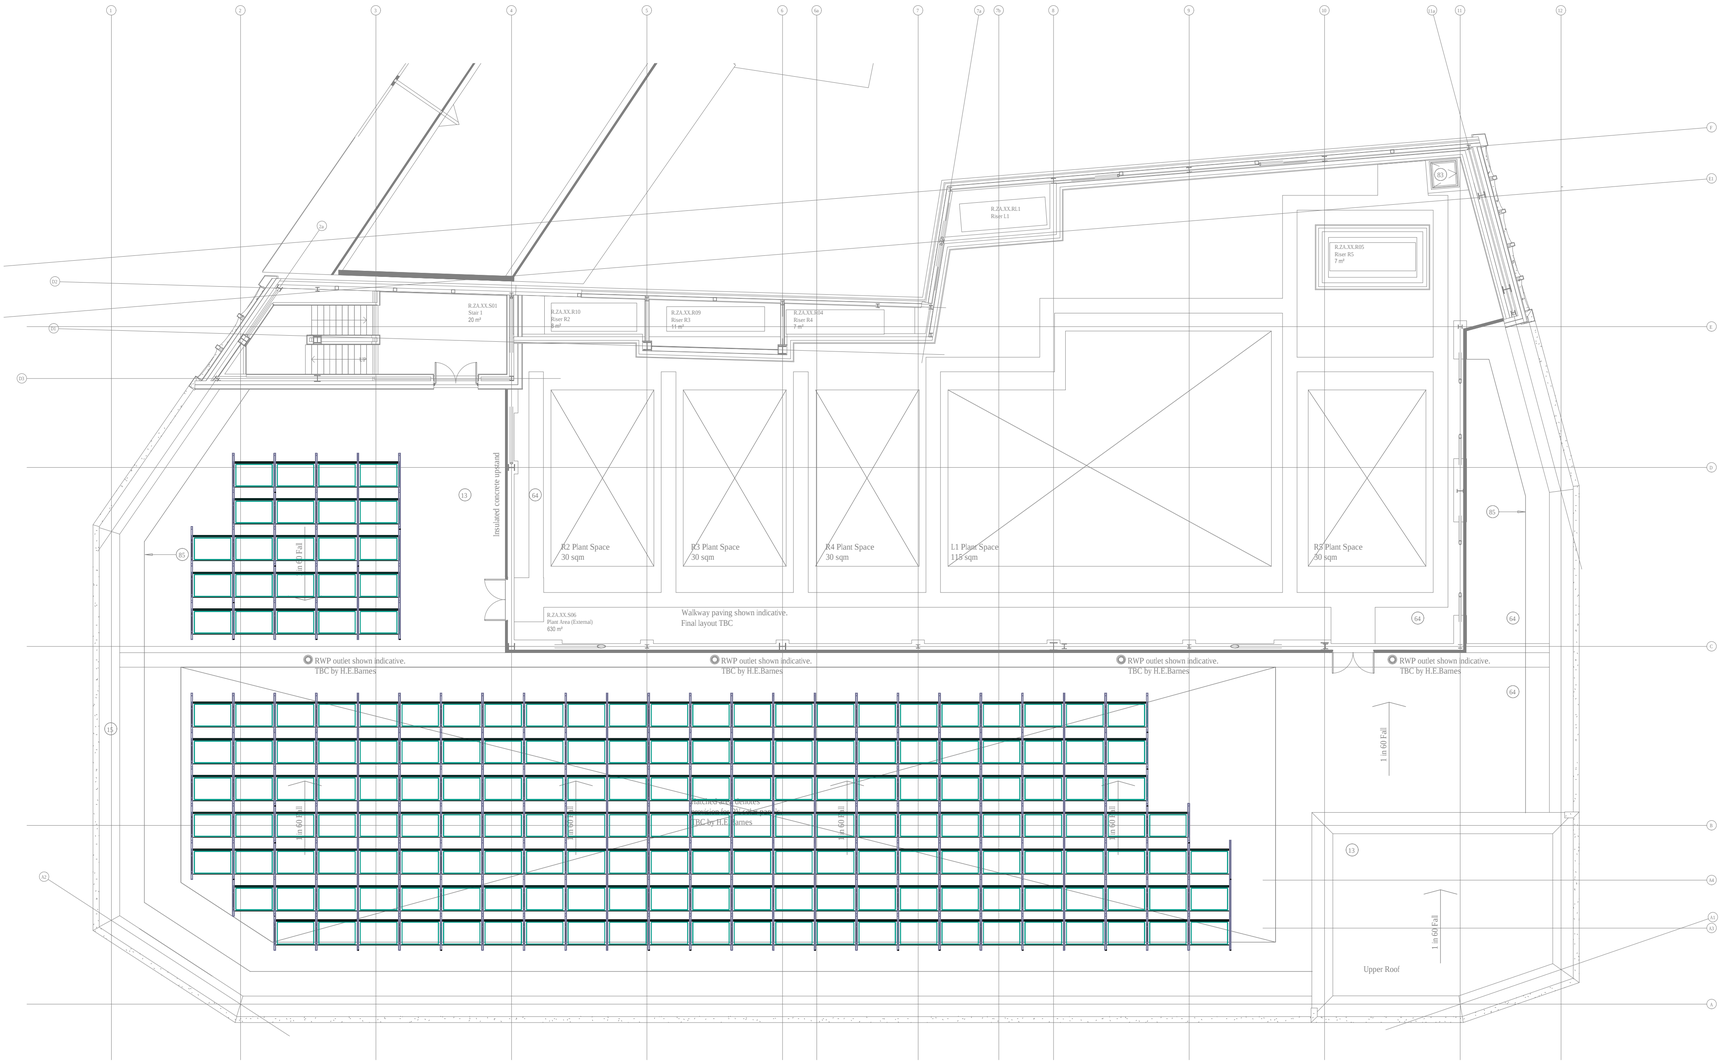


Rev.	Description	Date
P02	ISSUED FOR CONTRACT	28.03.19

Anderson Green
building services consultants
www.andersongreen.co.uk

- Nottingham 0115 975 4141
- Sheffield 0114 243 5913
- London 0207 831 6941
- Leeds 0113 243 2672

Client:

Henry Boot CONSTRUCTION

H.E.BARNES
Electrical & Mechanical Services Contractor
Web: www.hebarnes.com

Stage:

STAGE 2

Project:

BARNSLEY GLASSWORKS
PHASE 2

Title:

ROOF PHOTOVOLTAICS
ZONE ZA

BIM Tech:	Eng:	QA Eng:	Date:	Size:	Scale:
SC	JM	TL	13.02.2019	A1	1:125

Project No. - Originator - Zone - Level - Type - Role - Drawing No.:	Suitability:	Revision:
BGW2-HEB-ZA-RF-DR-E-2401	**D4**	**P02**