

Mapping
sourced from

OS Ordnance
Survey



Location Map



Produced 15/11/2011 from the Ordnance Survey
National Geographic Database and incorporating
surveyed revision available at this date. © Crown
Copyright 2011

Reproduction in whole or in part is prohibited without
the prior permission of Ordnance Survey


Ordnance Survey and the OS Symbol are registered
trademarks of Ordnance Survey, the national mapping
agency of Great Britain.

The representation of a road, track or path is no
evidence of a right of way.

The representation of features as lines is no evidence
of a property boundary.

DPhoylandswainecricketclub

Recentred plot

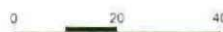


Scale 1:1250

Supplied By: **Barnsley Metropolitan**

Serial number: 001010303

Plot Centre Coordinates: 426343, 404804

laying Field

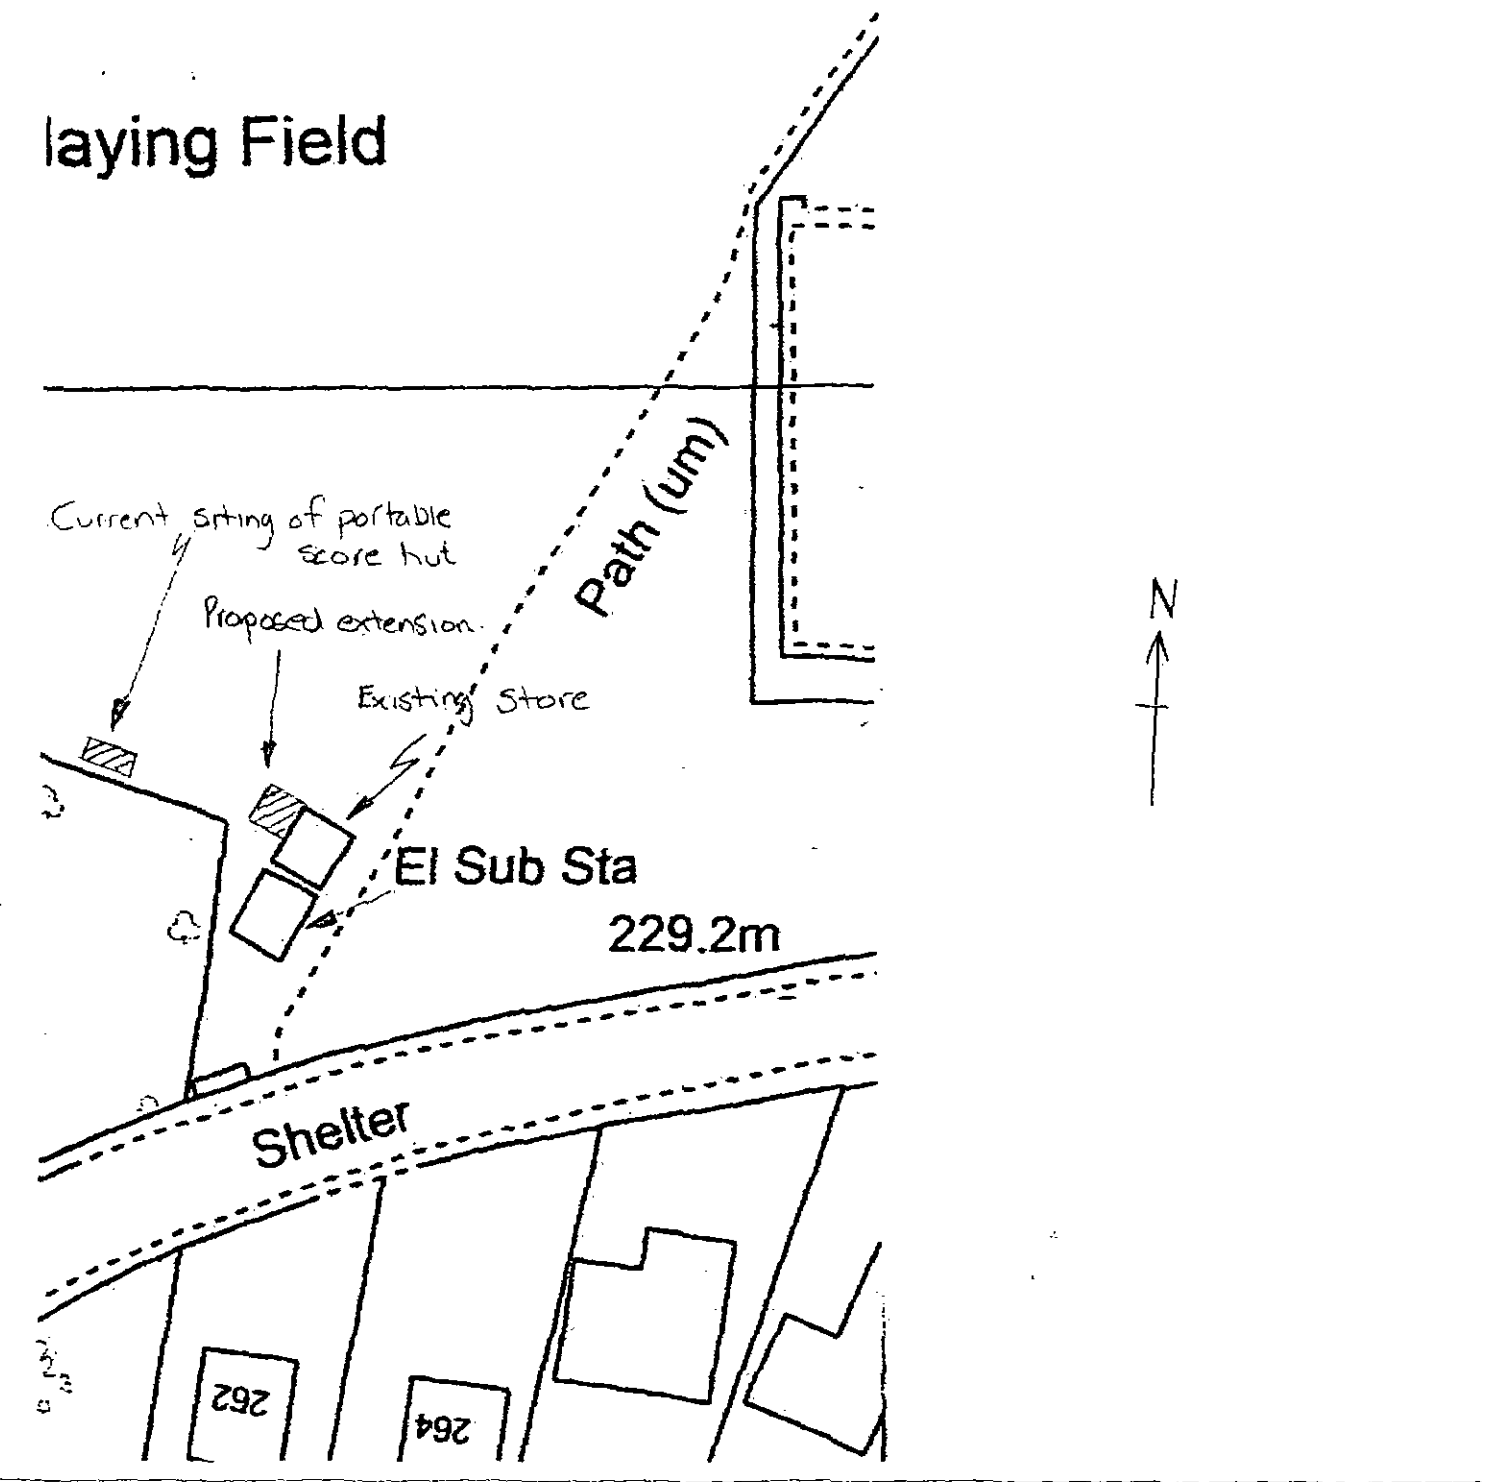

Block Plan (DNS)

Martyn W. Sagar

Chartered Civil Engineer

B.Sc., C.Eng., M.I.C.E., M.C.M.I., D.M.S., M.B.A., M.I.H.T.

Croft End,
Cooper Lane
Hoylandswaine
Sheffield,
South Yorkshire S36 7JE

Telephone (01226) 792957
Mobile 07836 546449

DESIGN & ACCESS STATEMENT

(To be read in conjunction with submitted Plans and annotated photographs.)

- Site: The structure is an existing equipment store within the grounds of Holandswaine Sports & Athletic Club, Haigh Lane, Hoylandswaine..
- Proposal: To provide a small extension to the equipment store and provide a mobile score hut.
- Scale: The equipment store site is to be less than 0.1 hectares.
- Floor Space: The combined equipment store floor space will be of the order of 20.25 square meters, an increase of 3.76 square meters.
- Access To Site: Access to the site already exists via a formal driveway off Haigh Lane and a pedestrian gate off Barnsley Road..
- Development of: The building will be as the existing equipment store of rendered blockwork coloured to match under a tile roof. Or other approved..
- Services: The roof run off will be dealt with via soakaway as per the existing structure.
- Justification: The store is required to store ground maintenance and coaching equipment used a part of the cricket clubs basic operational needs. Additionally equipment storage is required for activities undertaken in providing junior cricketing facilities for development of varying junior age profiles within the wider community.

M.W.Sagar. B.Sc., C.Eng., M.I.C.E., M.C.M.I., D.M.S., M.B.A., M.I.H.T.



FIG 1 GENERAL PROPORTIONS
OF ORIGINAL STORE AND EXTENSION.



FIG 3 ORIGINAL
SIZE. EXTENSION
NOT VISIBLE FROM
BARNSELEY ROAD
1.1 m





FRONT ELEVATION EXISTING STORE
WITH SIDE EXTENSION (FIG 2)

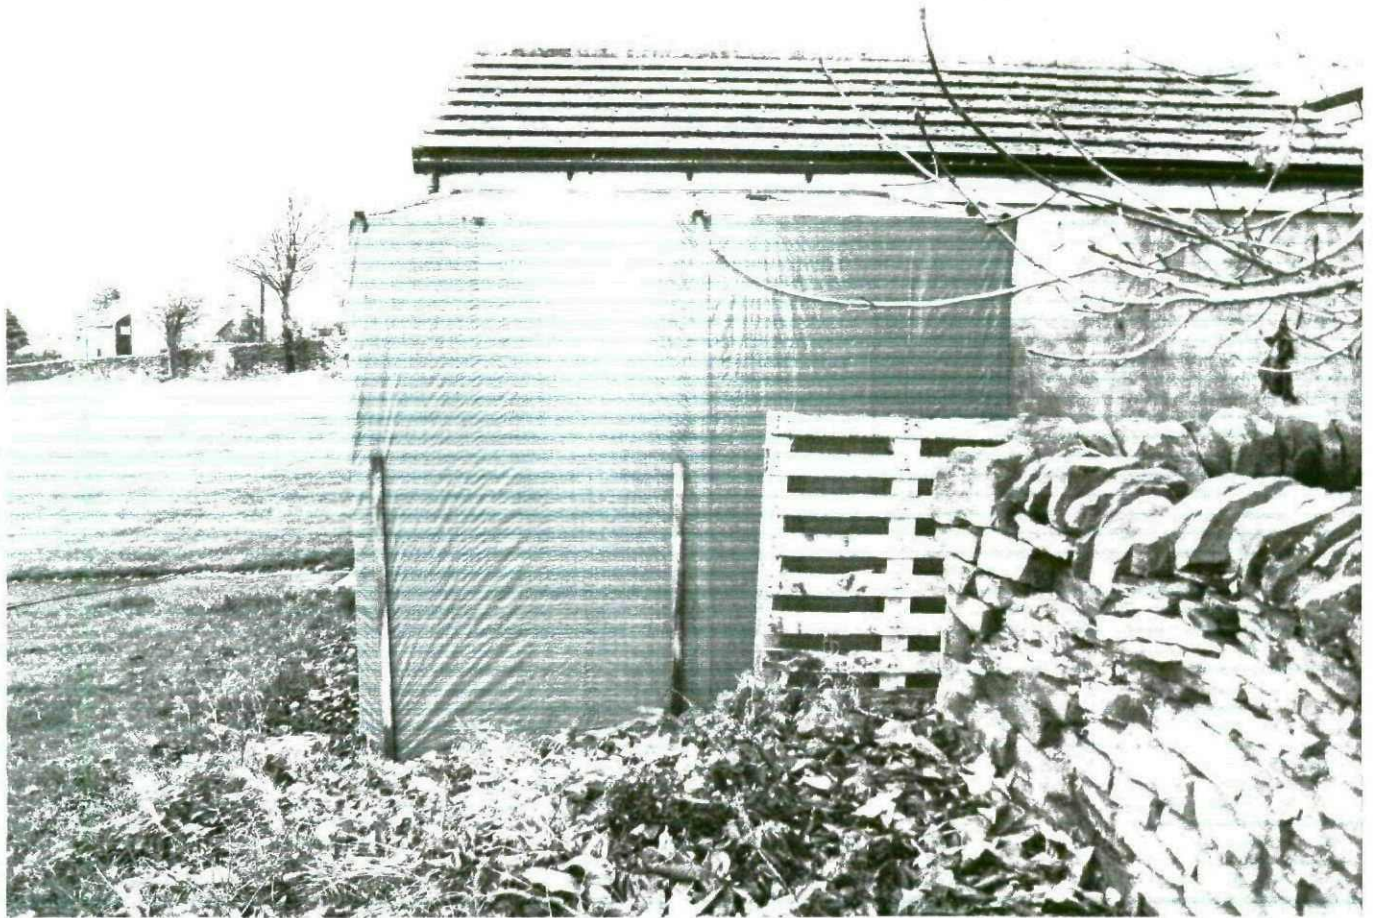


FIG 4 SIDE ELEVATION OF EXTENSION



FIG 5.
SCORE HUT.
DIMENSIONS
AND SHOWING
WHEELS - NON
FIXED STRUCTURE