

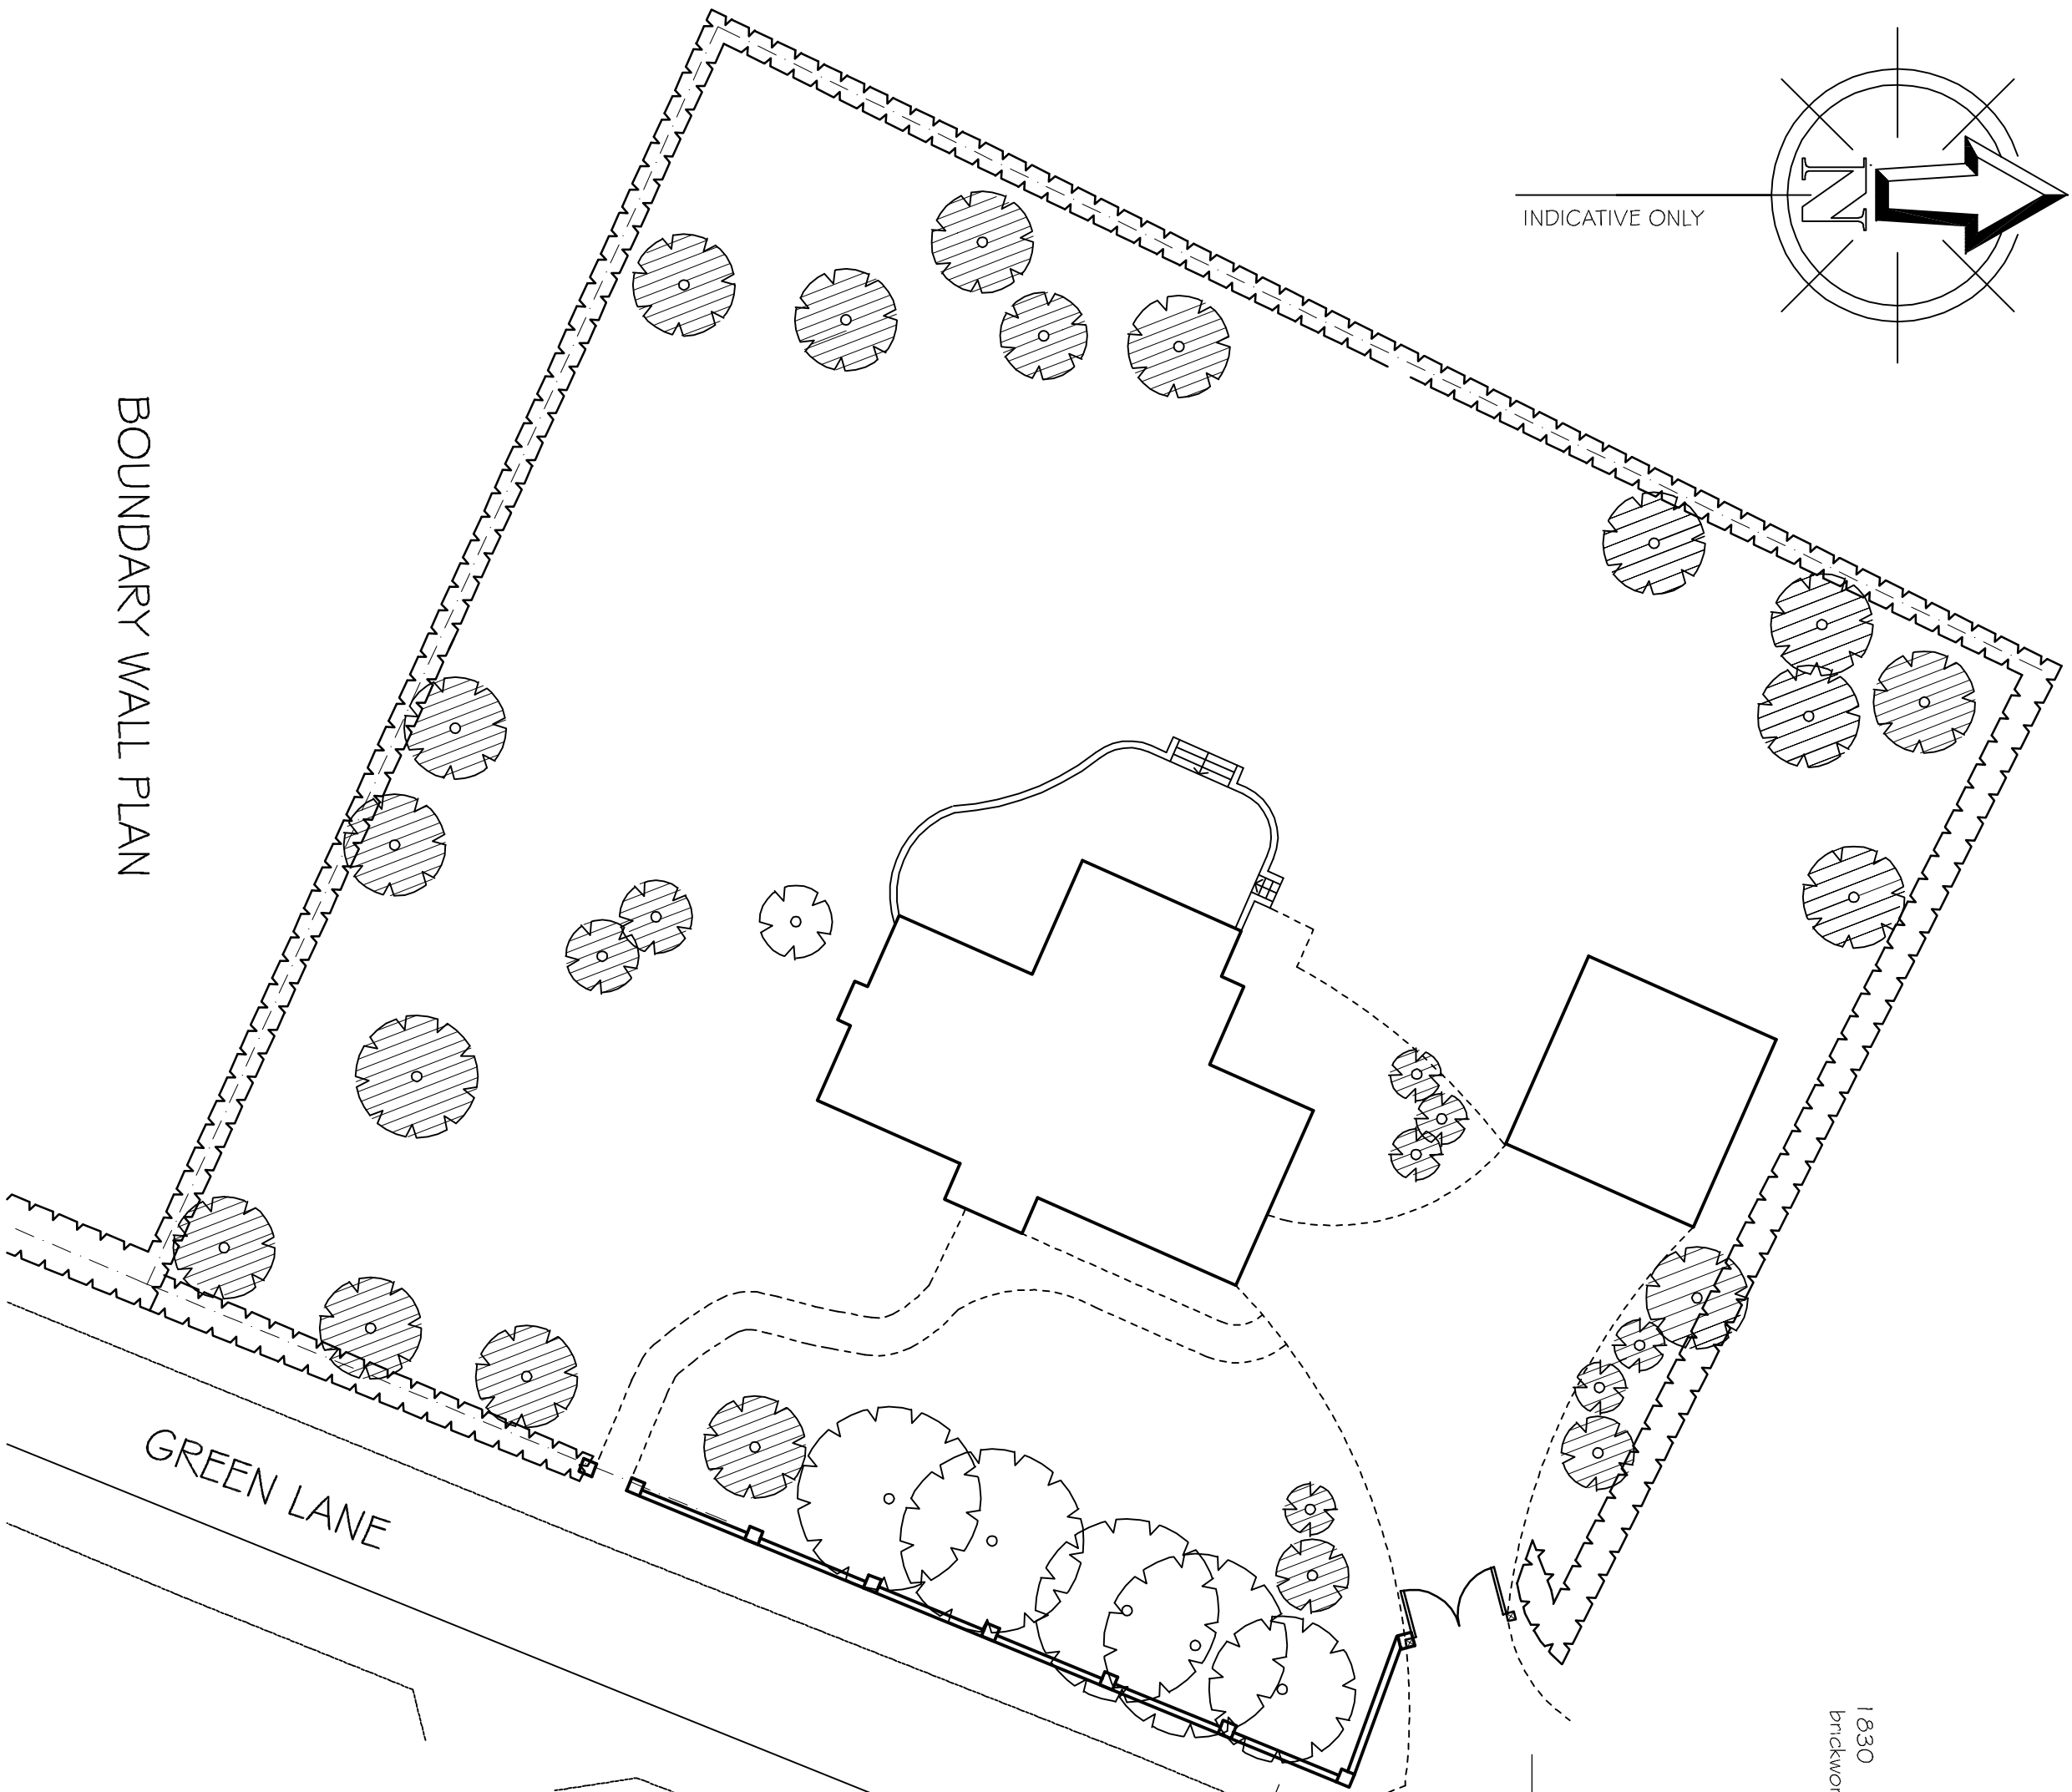


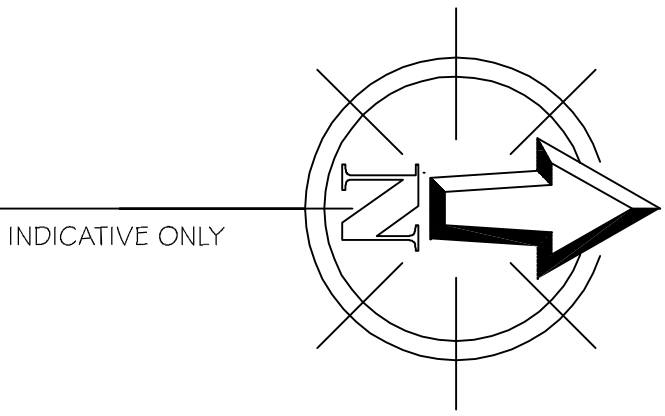

BOUNDARY WALL PLAN

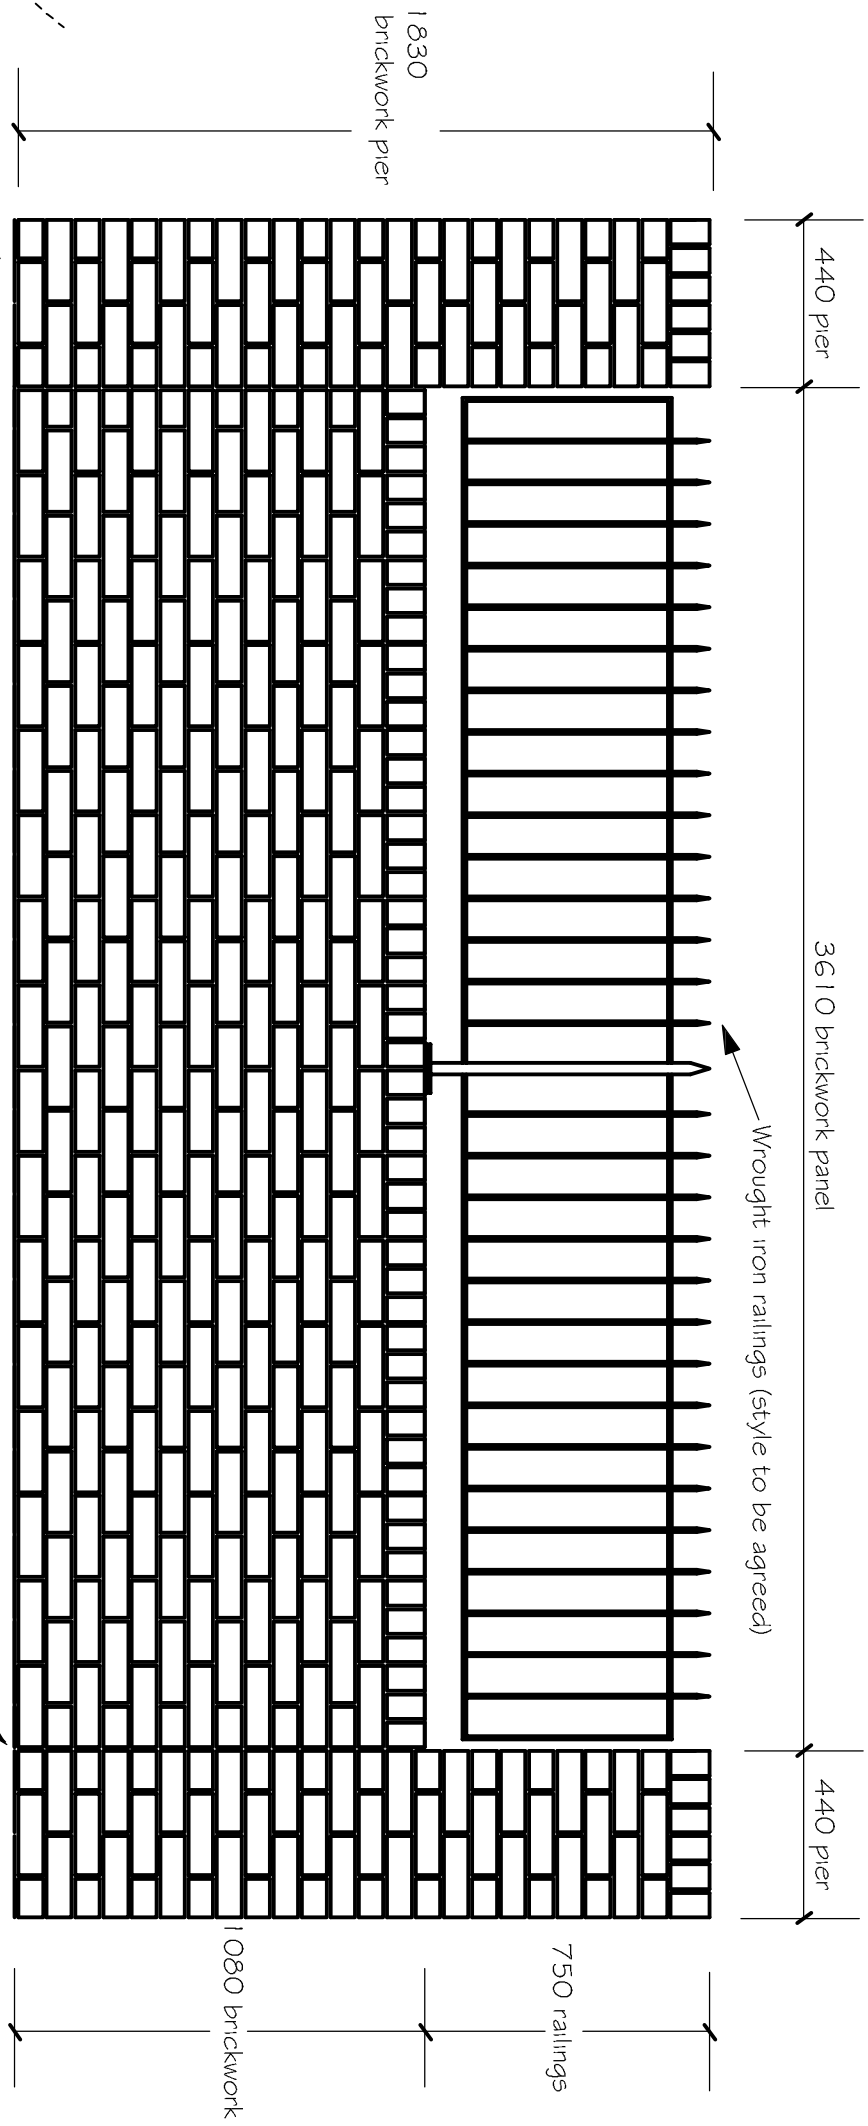

TYPICAL BOUNDARY WALL DETAIL

PROPOSED
BOUNDARY WALL

SCALE = 1:200 / 1:20



CHARTERED SURVEYORS
CHARTERED CIVIL ENGINEERS

Survey and Site Services
Francis Jordan House
Wellington Street
Barnsley
South Yorkshire, S70 1SW
Tel and Fax (01226) 289177

Client
CRS PLANT

Drawing Title
BOUNDARY WALL

Site Address
GREEN LANE
BARNBRUGH

Dwg No. D75/BW/1 Drawn BSM Date 21/01/08