


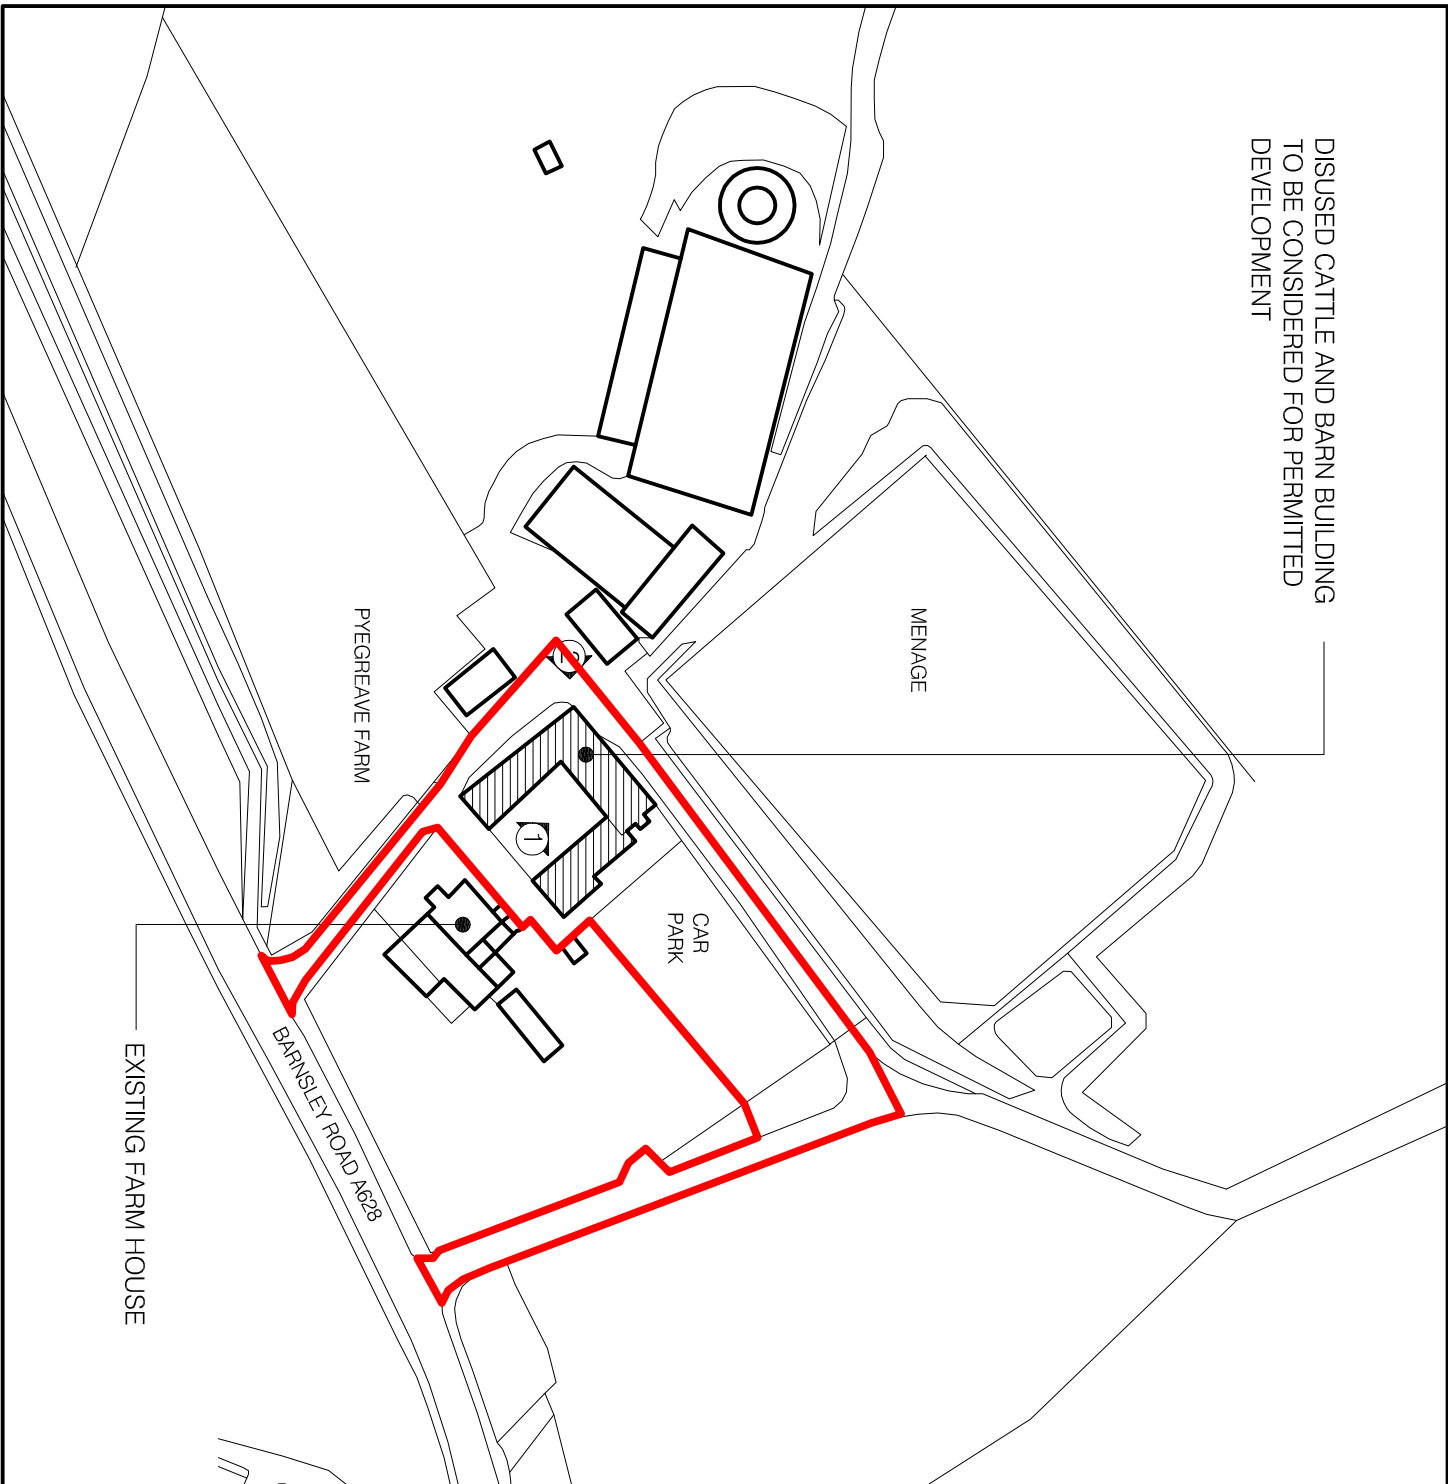

SITE LOCATION 1:1250

PYEGREAVE FARM



1 INTERNAL COURTYARD VIEW



2 EXTERNAL VIEW

TOTAL SQ M OF BARNS MEASURED
EXTERNALLY 270

REV B: ADDITIONAL SECTION
ADDED TO SUIT CLIENTS
REQUIREMENTS

REV A: PLANNING
AMENDMENTS

architecturaldrawings
DESIGN | DEVELOPMENT | BUILDING

44 Park Road, Barnsley, S70 1YE
Tel: 01226 240351
info@architecturaldrawingsltd.co.uk
www.architecturaldrawingsltd.co.uk

REVISIONS
No. | Date |
CLIENT
MR WHITAKER
PYEGREAVE FARM
BARNLEY S74 4NJ

TITLE
**SITE INFORMATION FOR
PERMITTED DEVELOPMENT
APPLICATION**

DRAWING STATUS		
INFORMATION		
SCALE	1:100 @ A3	
DATE	JULY 2006	
JOB NO.	DRAWING NUMBER	REV
685	01	B