
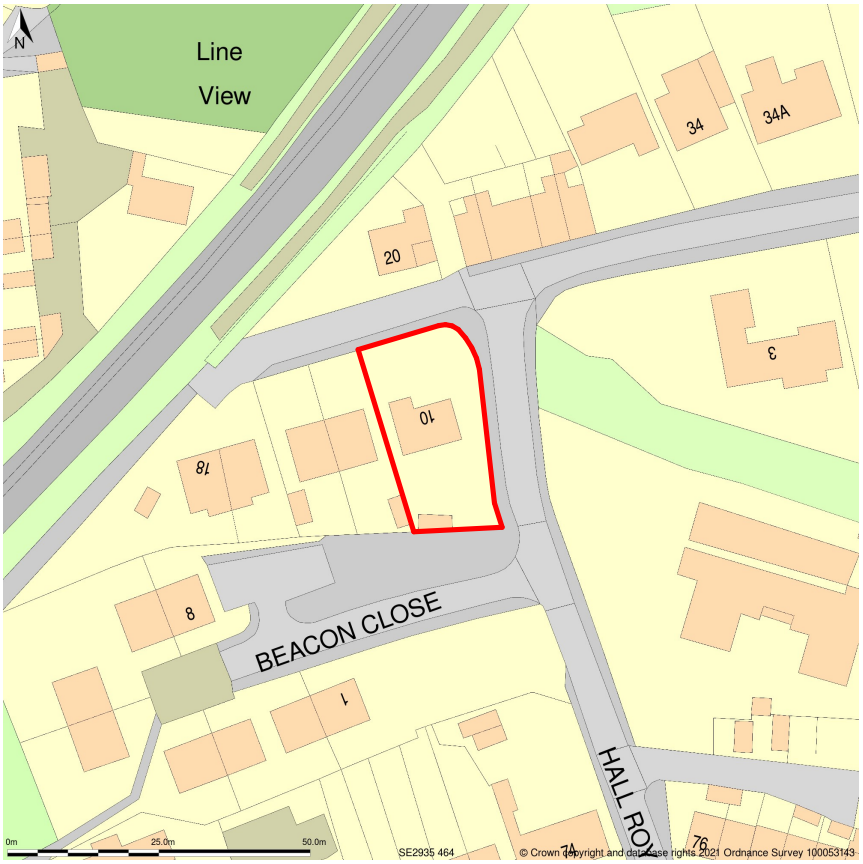


OS Map

Scale 1 : 1250

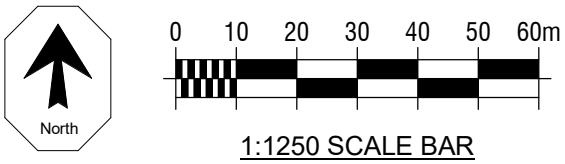

1:1250 SCALE BAR

Charrette Architecture Ltd

Charrette Architecture Ltd
Clayton West Huddersfield
West Yorkshire HD8 9QG
Tel: 01484 975770
Mobile: 07801 816598
Email: dale@charrettearchitecture.co.uk
Web: www.charrettearchitecture.co.uk

This drawing is the copyright and remains the property of Charrette Architecture Ltd and must not be reproduced in whole or in part without their written permission. Do not scale from this drawing. Refer to printed dimensions only. All dimensions are to be checked by using site measurements and discrepancies reported to the designers. This drawing must be read in conjunction with all other Consultants and Subcontractors drawings, together with any written specifications and relevant contract documents

REV	DESCRIPTION	BY	DATE

Client	Mr A Carr		Sheet Size A4
Project	10 Hall Royd Lane, S75 4PL		Drawn DRJ
Title	Location Plan A4		
Date	06/04/21	Scale 1 : 1250	
Issue	Planning		
Project Ref.	118-21	Drawing No. P01	Revision