

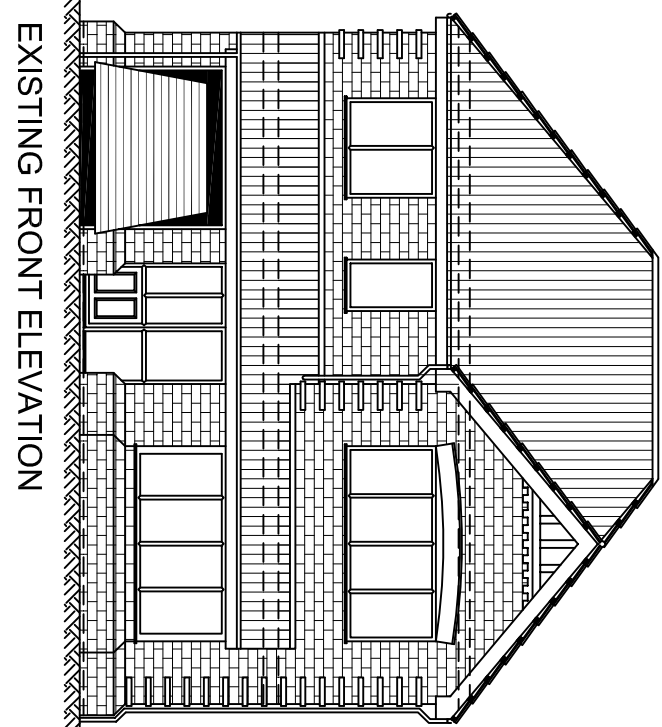
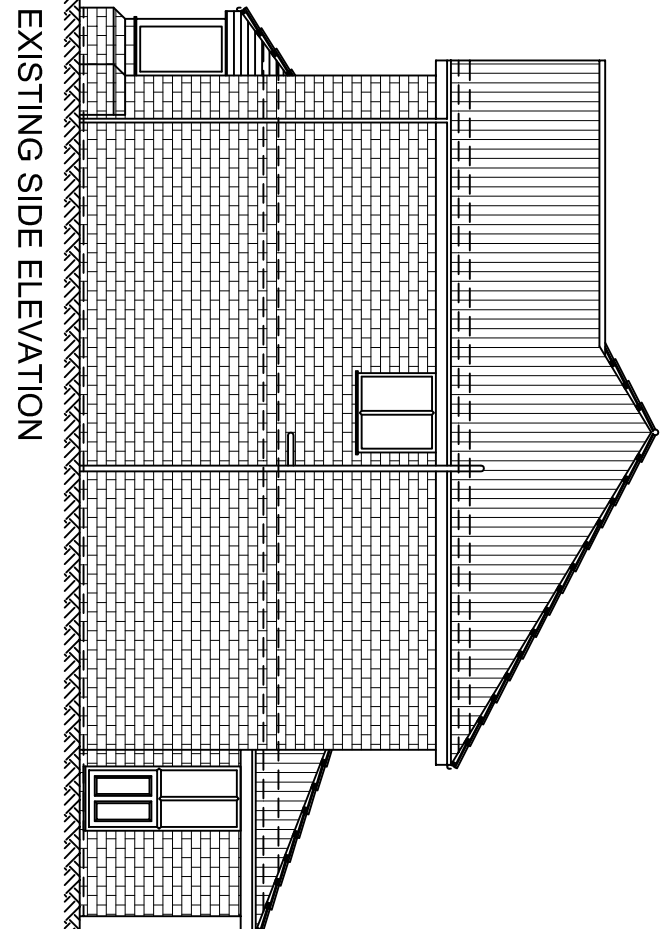
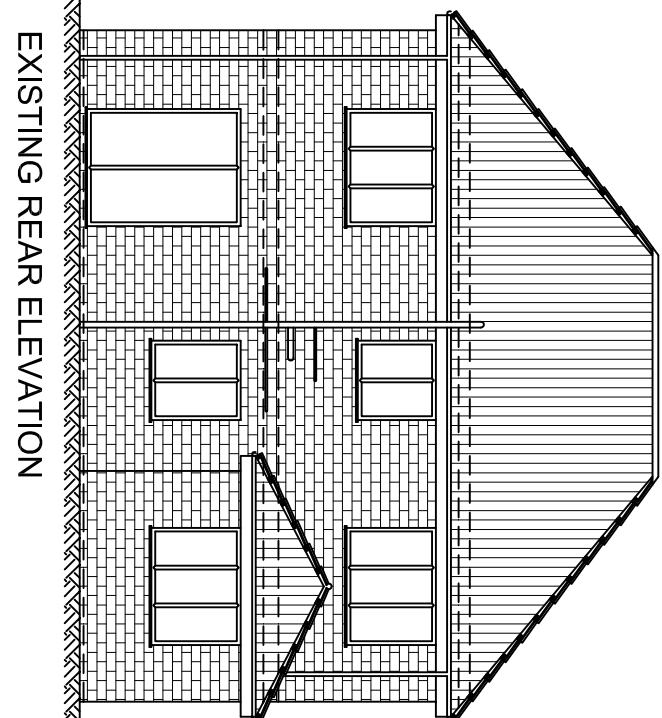
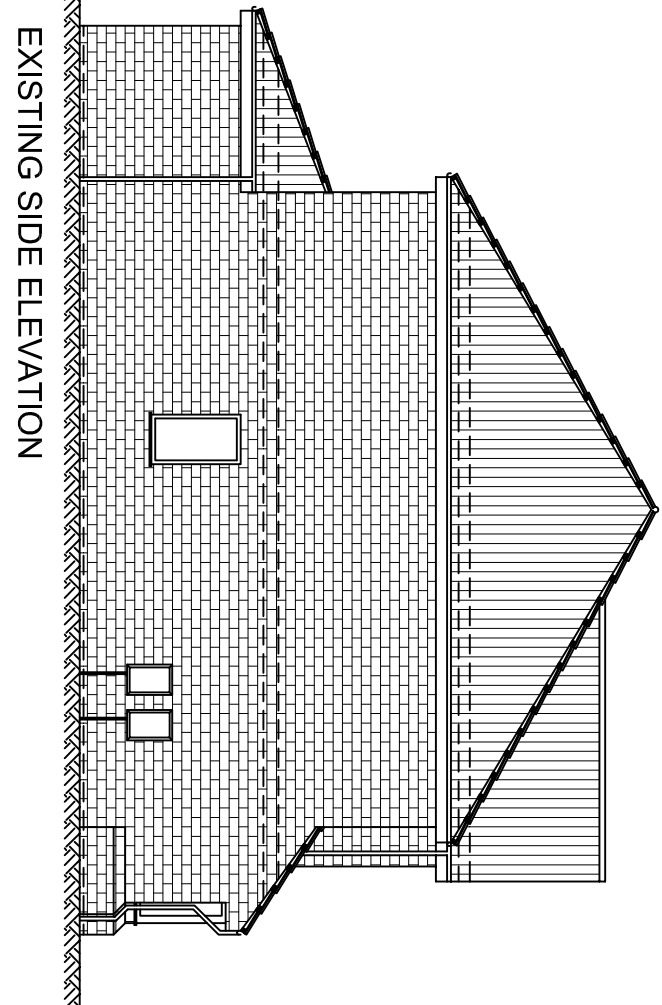
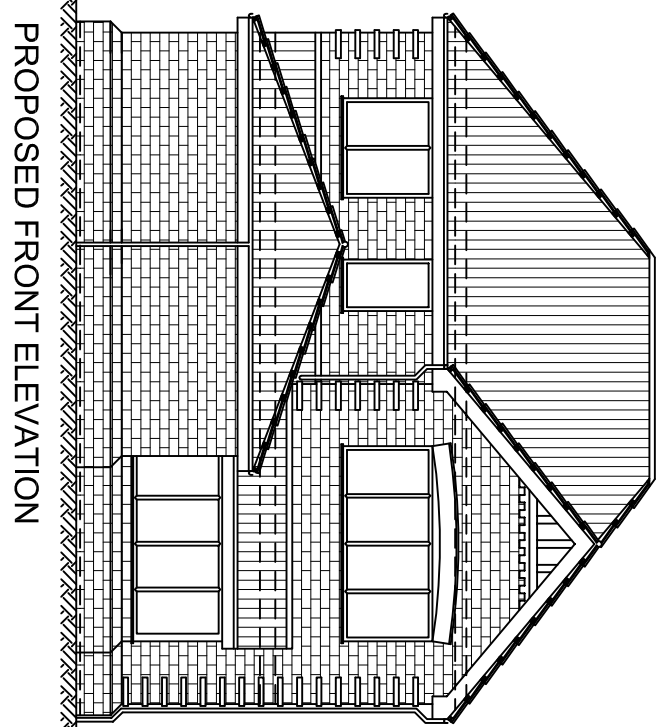
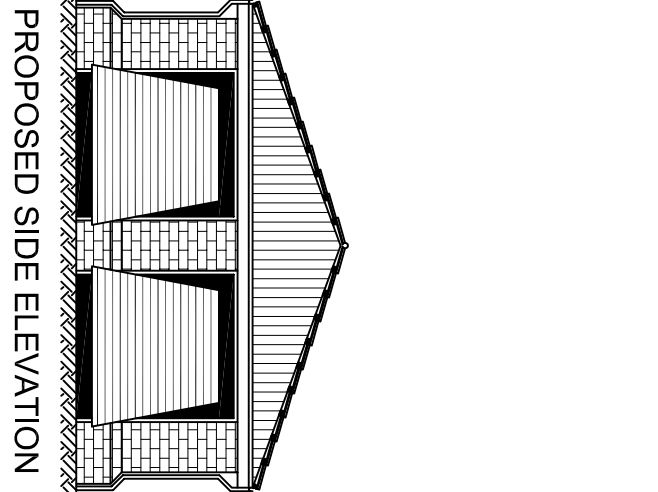
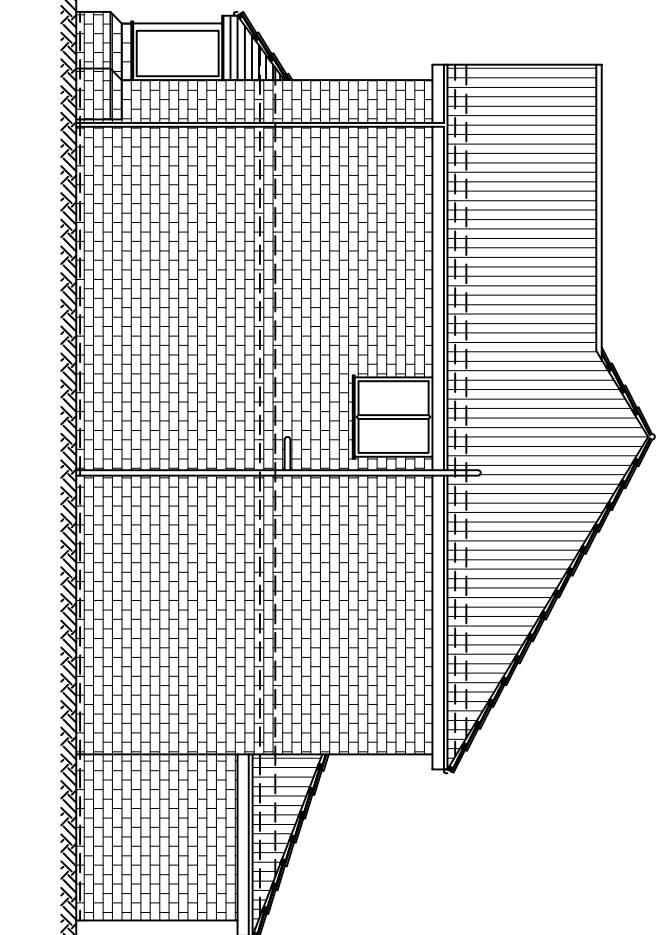
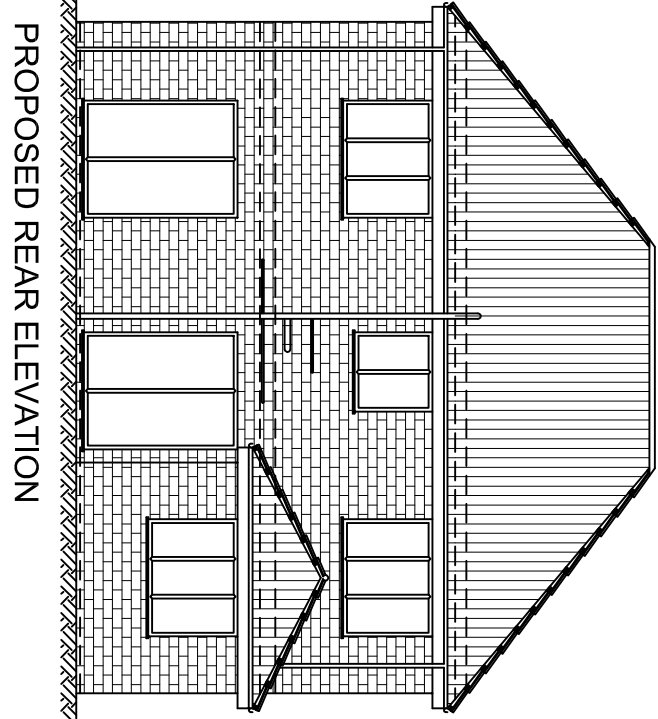
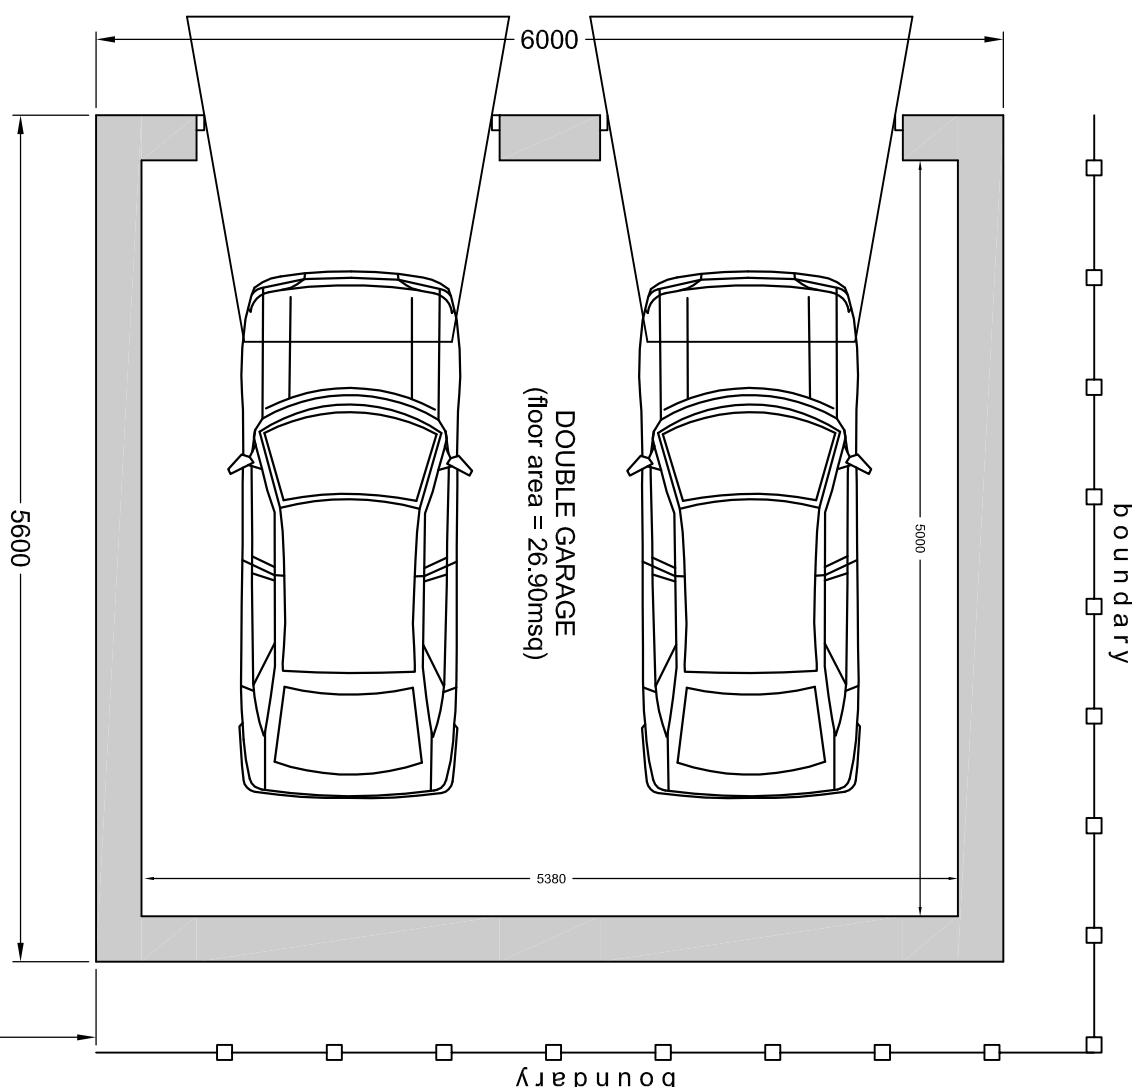
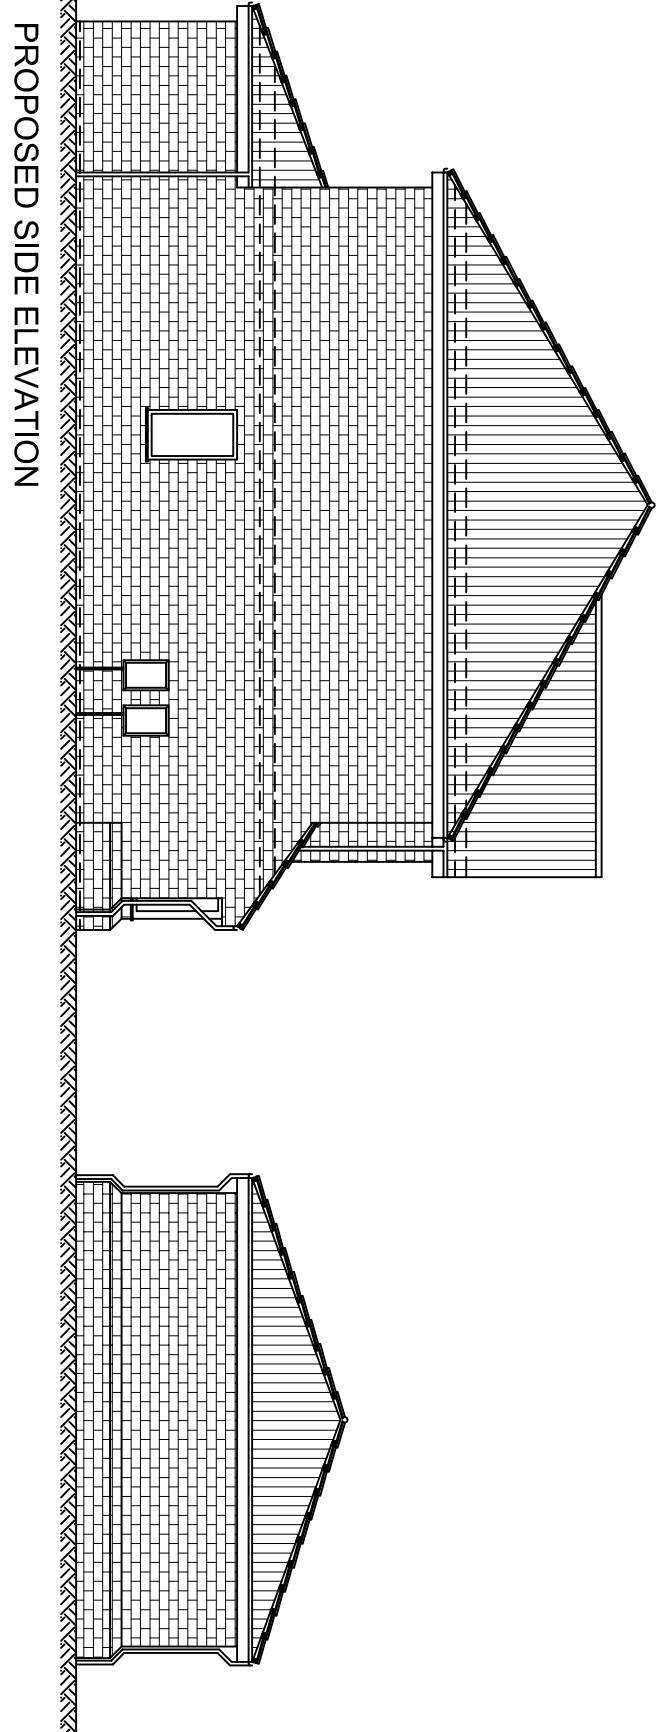
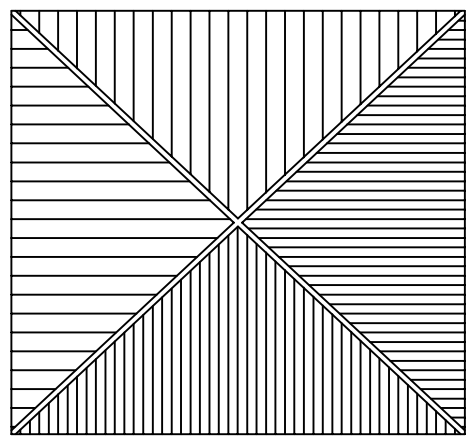
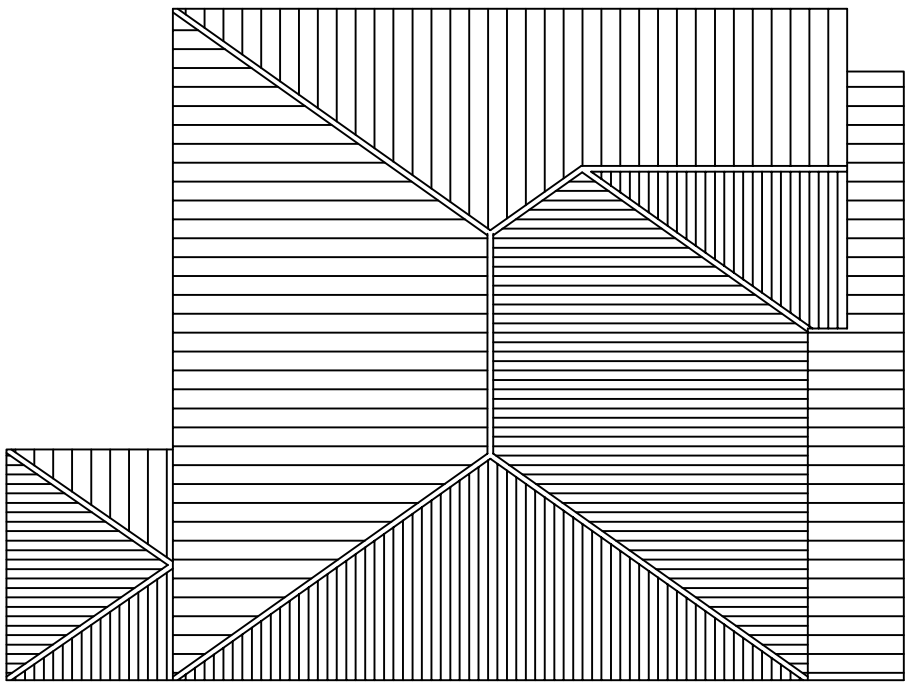
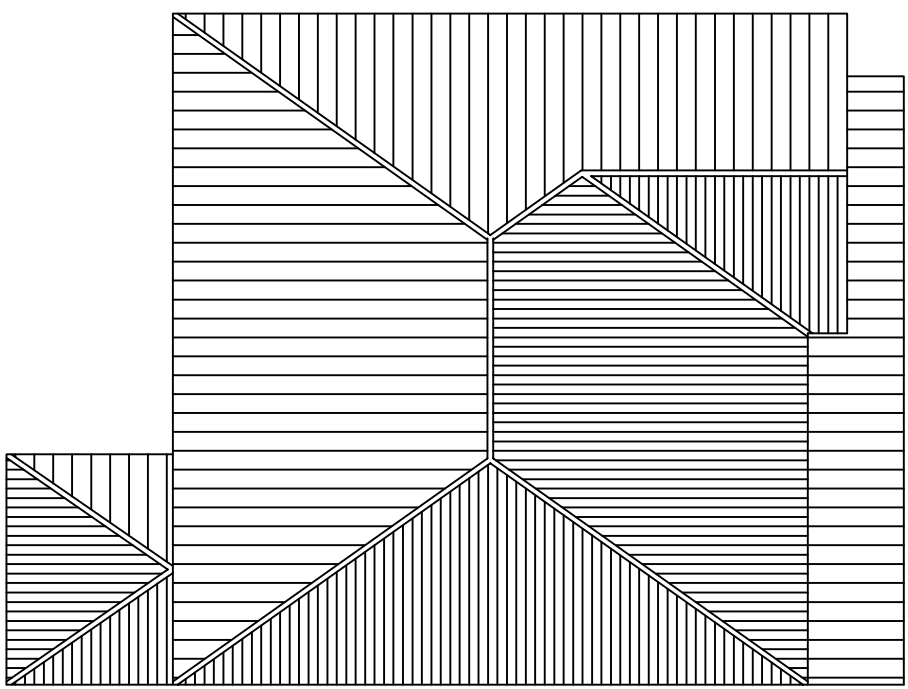


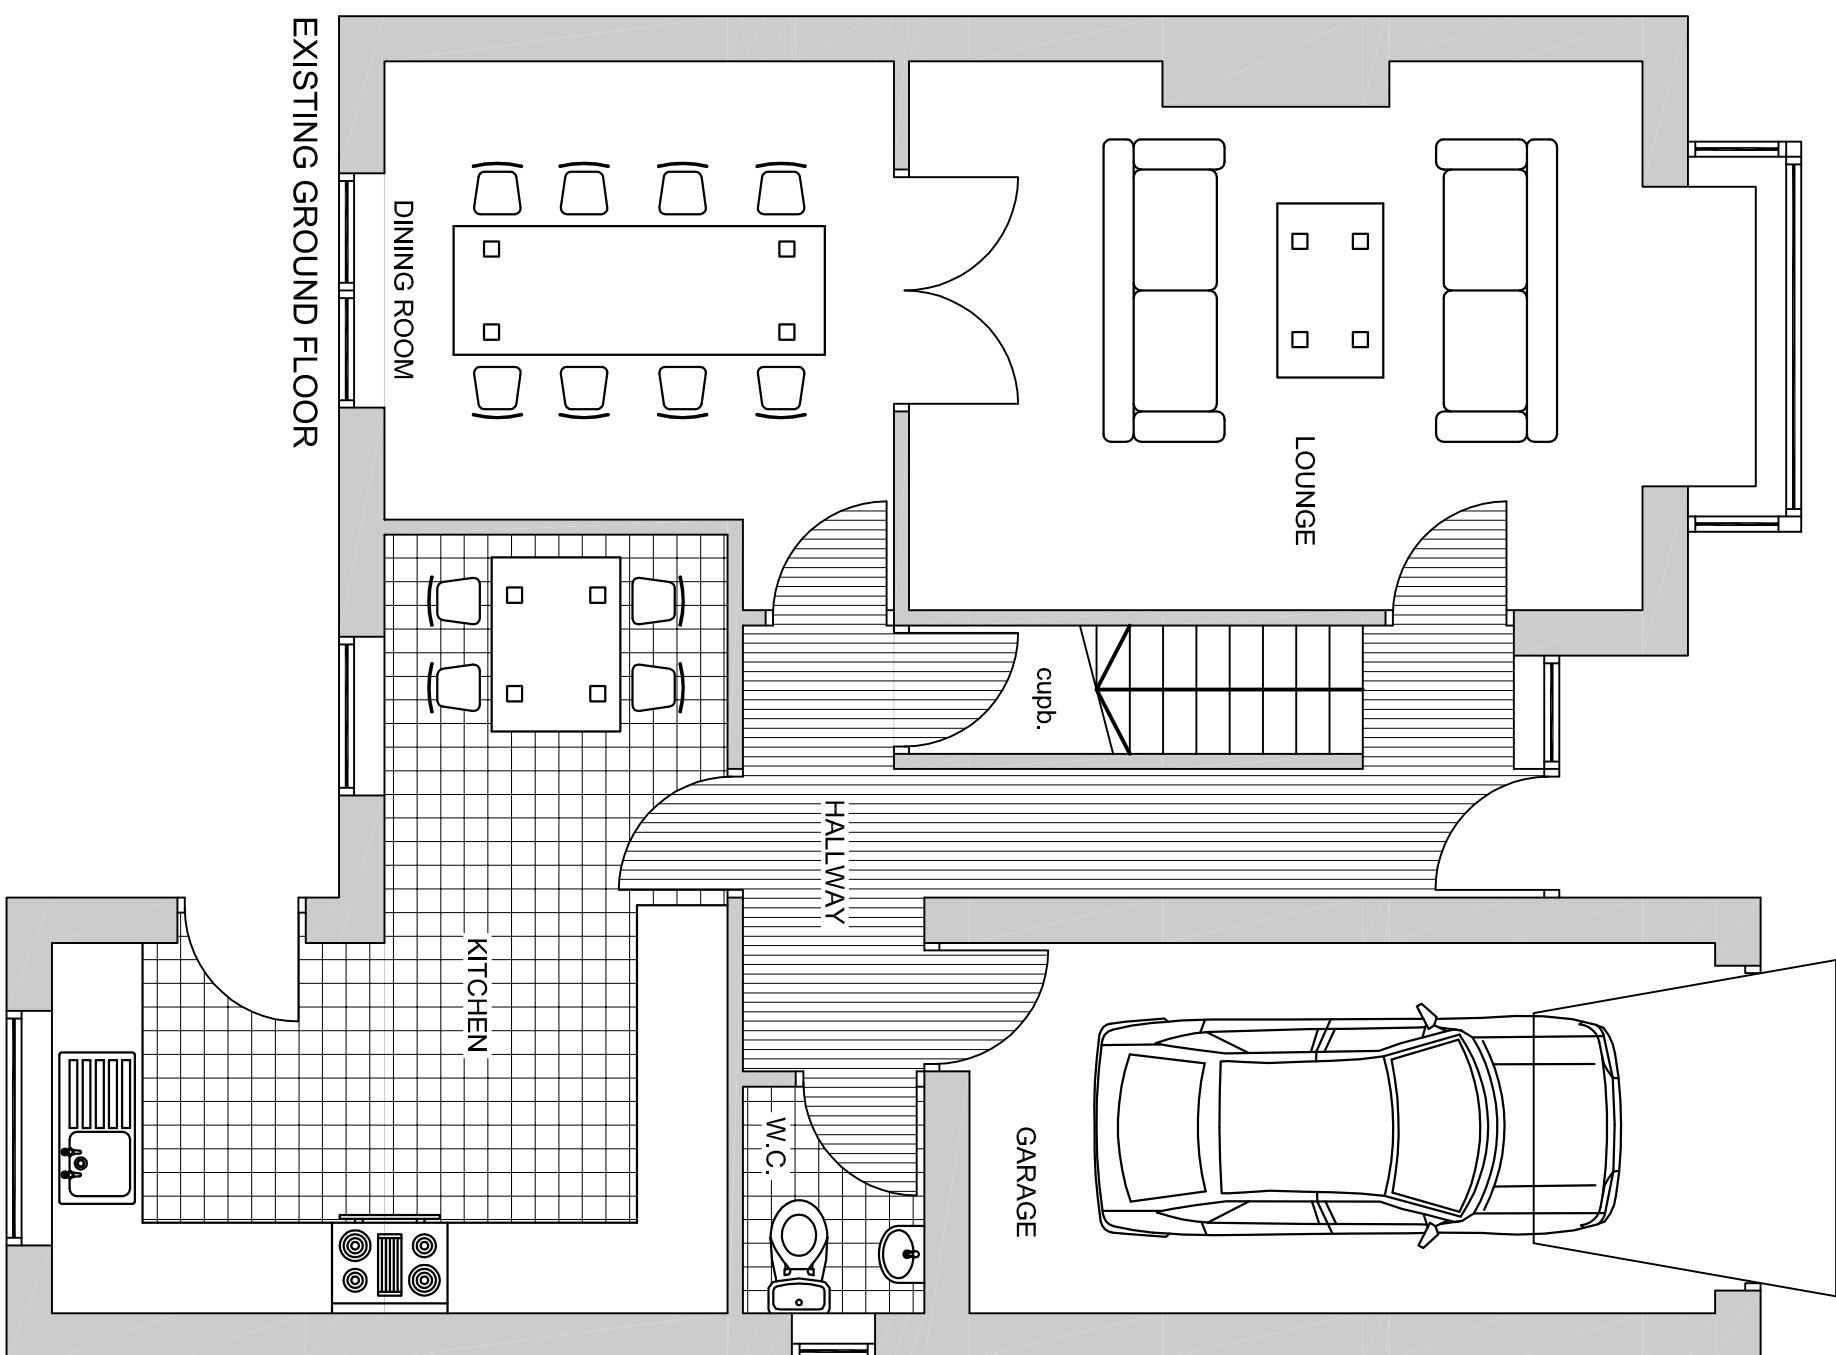

PROPOSED ROOF LAYOUT

EXISTING ROOF LAYOUT

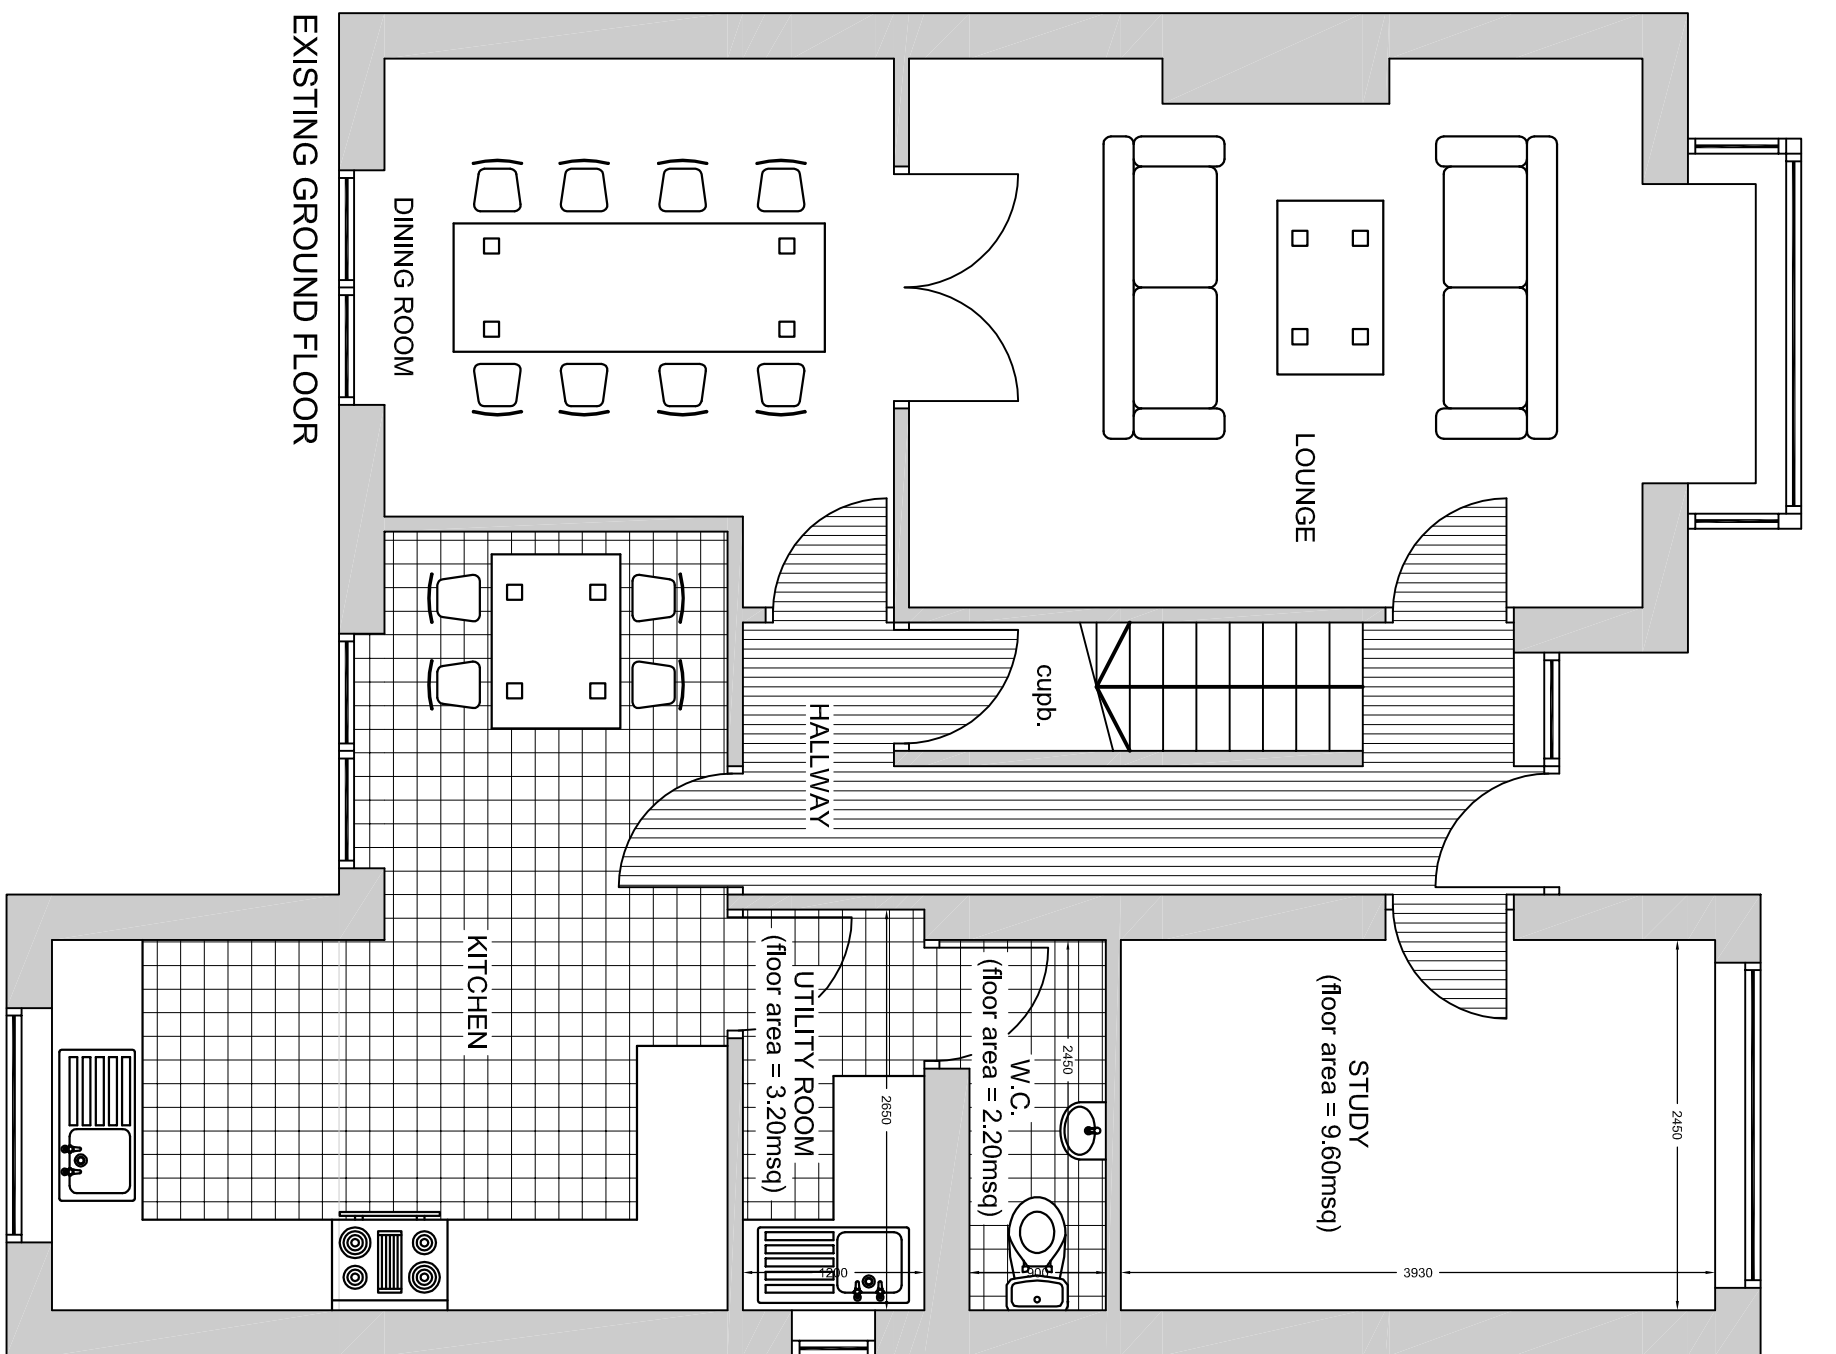

Client
Scheme
DETACHED GARAGE & GARAGE CONVERSION
(15 Locksley Garden | Birdwell | Barnsley | S70 5FU)

Title
EXISTING & PROPOSED DETAILS - OPTION 1

23 Barnsley Road | Thorpe Hesley | Rotherham | South Yorkshire | S61 2PR
tel: 01142 453116 | 07739 807580
e-mail: at_cad@hotmail.com

AT
CAD

REV.	DESCRIPTION	DATE
A	PRELIMINARY	OCT 08
REV.	MODIFICATIONS	DATE

Drawing No.	122/08/Y4-01a	Sheet No.	1 of 1	Status	FOR PLANNING PERMISSION
-------------	---------------	-----------	--------	--------	-------------------------