

Do not scale off this drawing - Only figured dimensions to be taken from this drawing. Drawings based on Ordnance Survey and/or existing record drawings - Design and
Drawing content subject to Site Survey, Structural Survey, Site Investigations, Planning and Statutory Requirements and Approvals
Authorised reproduction from Ordnance Survey Map with permission of the Controller of Her Majesty's Stationery Office. Crown Copyright reserved

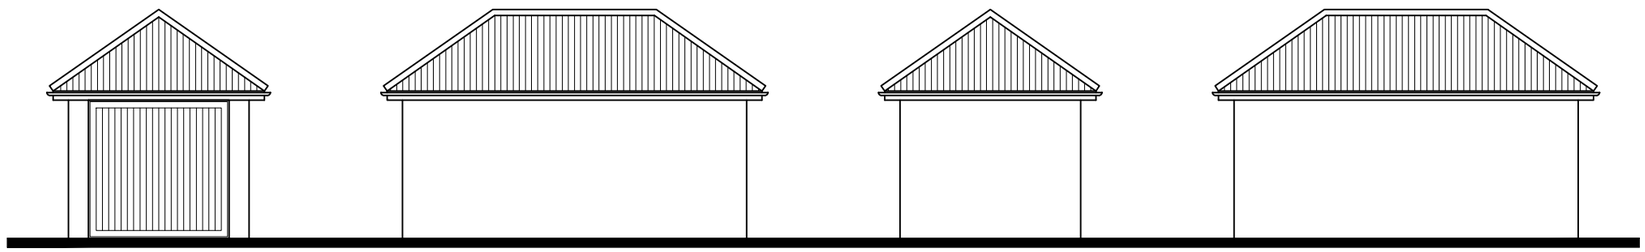

FRONT ELEVATION SIDE ELEVATION REAR ELEVATION SIDE ELEVATION

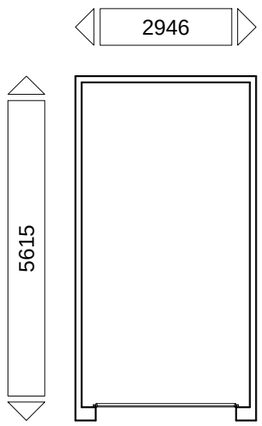

FLOOR PLAN

SINGLE GARAGE

BDW-STD-GAR-1000

jrp ARCHITECTURE | PLANNING | LANDSCAPE

CLIENT:	SCALE @ A3:	DATE:
BARRATT & DAVID WILSON HOMES	1:100	JAN 2019

1:100 SCALE



14 MARINER COURT / CALDER PARK / WAKEFIELD / WF4 3FL
01924 383322 / www.jrpassoc.co.uk / info@jrpassoc.co.uk
jrpassociates is a trading style of John R Paley Associates Limited