


EXISTING
ELEVATION A

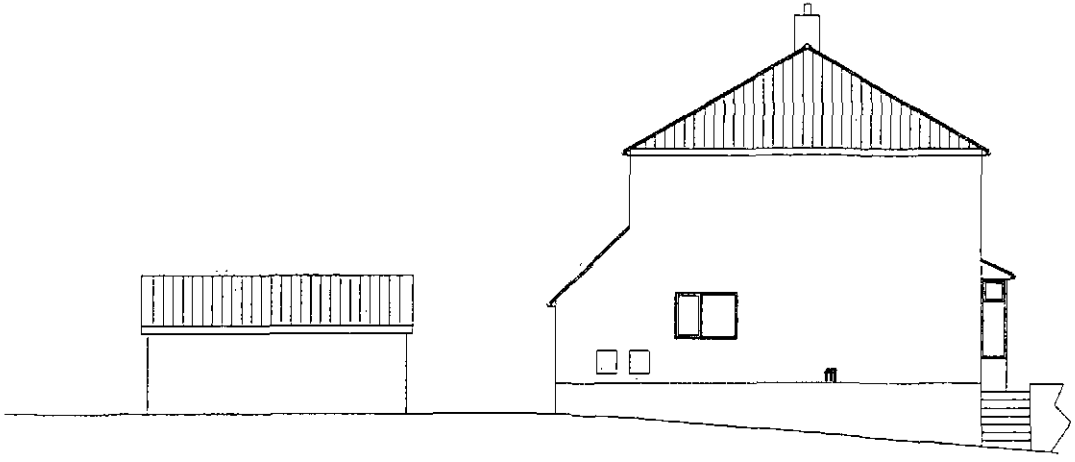


EXISTING
ELEVATION B

Notes
Please do not scale from this drawing.


Contractor to verify sizes before work commences.

Materials:-
walls -red facing bricks to match existing house.
roof-concrete interlocking tiles to match existing extension.

Work to be carried out in accordance with current Building Regulations and Codes of Practice. Materials must comply with current British Standards.

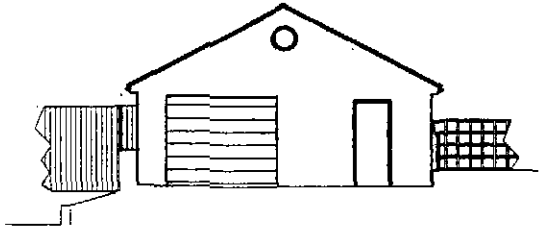

PROPOSED
ELEVATION A

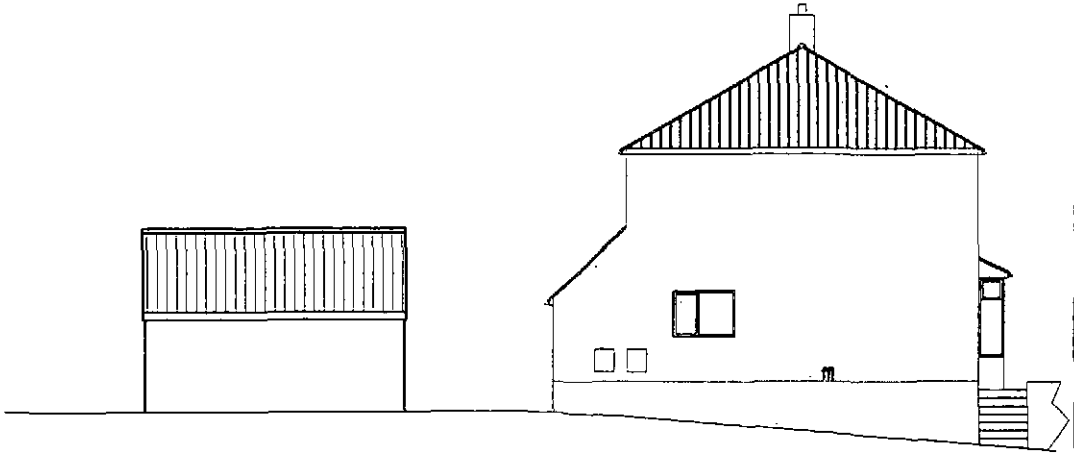

PROPOSED
ELEVATION B

REV A 25/3/2011
Front elevation extended.


jadenrange ltd
4 THE BIRCHES
BRAMHOPE,
LEEDS
Telephone 0113 2678485
E Mail jadenrangeltd@tiscali.co.uk


Mr & Mrs P.Turner
1 Cliff Lane, Brierley

New Garage
to Rear

Existing and Proposed
Elevations A and B

SHEET SIZE	SCALE	DATE	DWG NO
A3	1:125	March 2010	JL0310/03/A

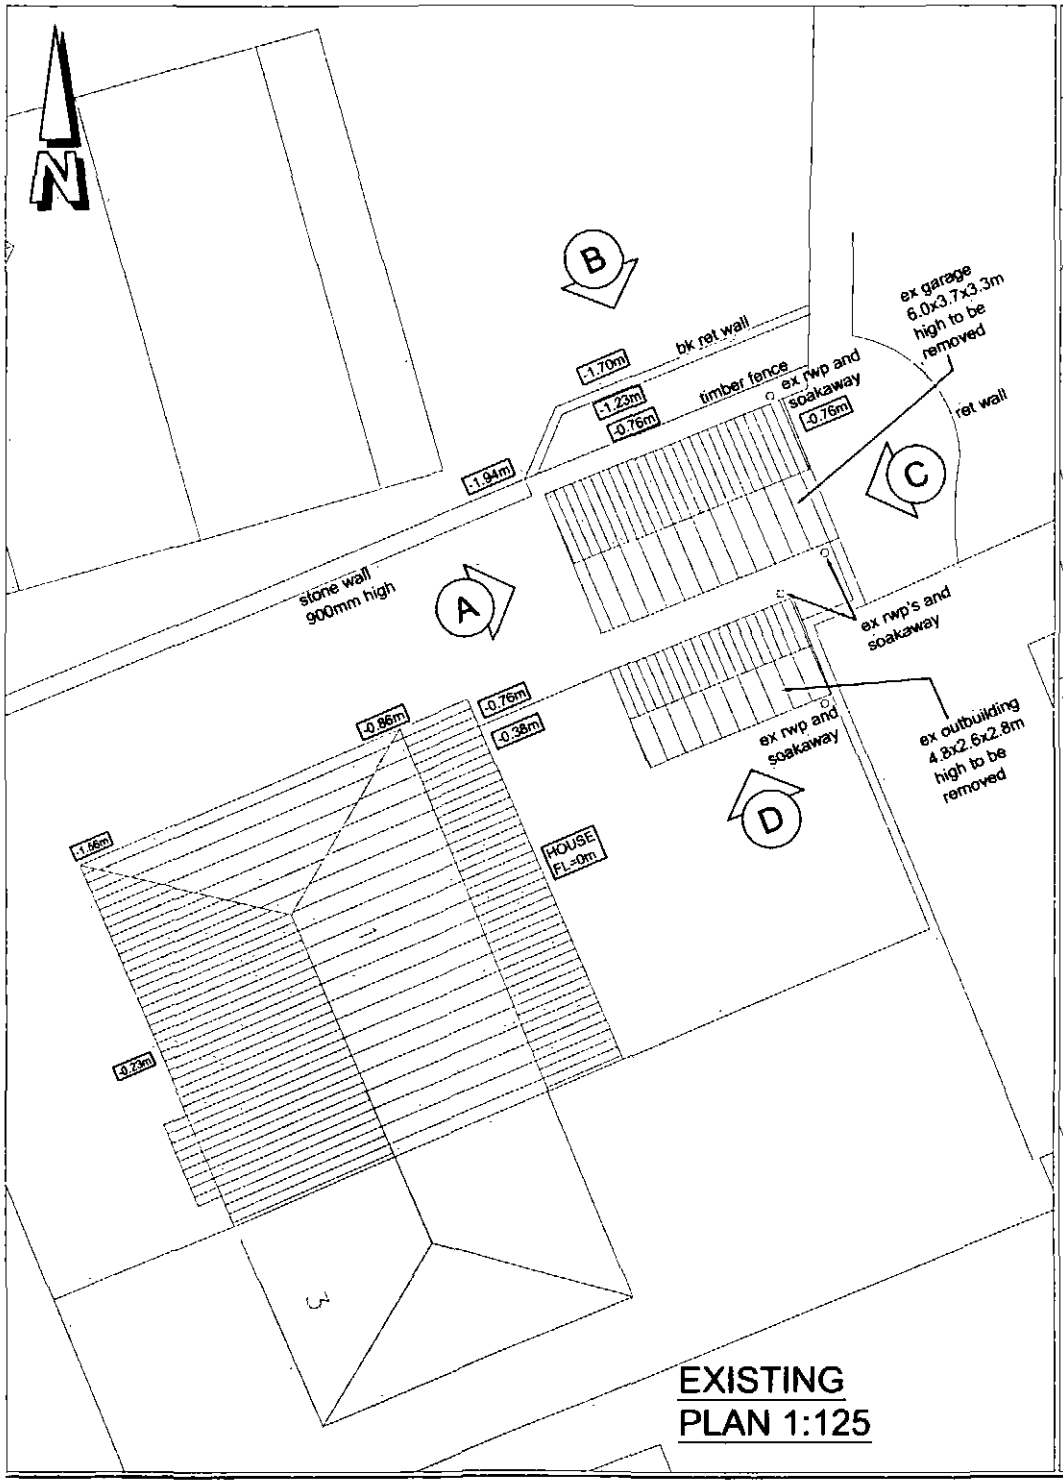

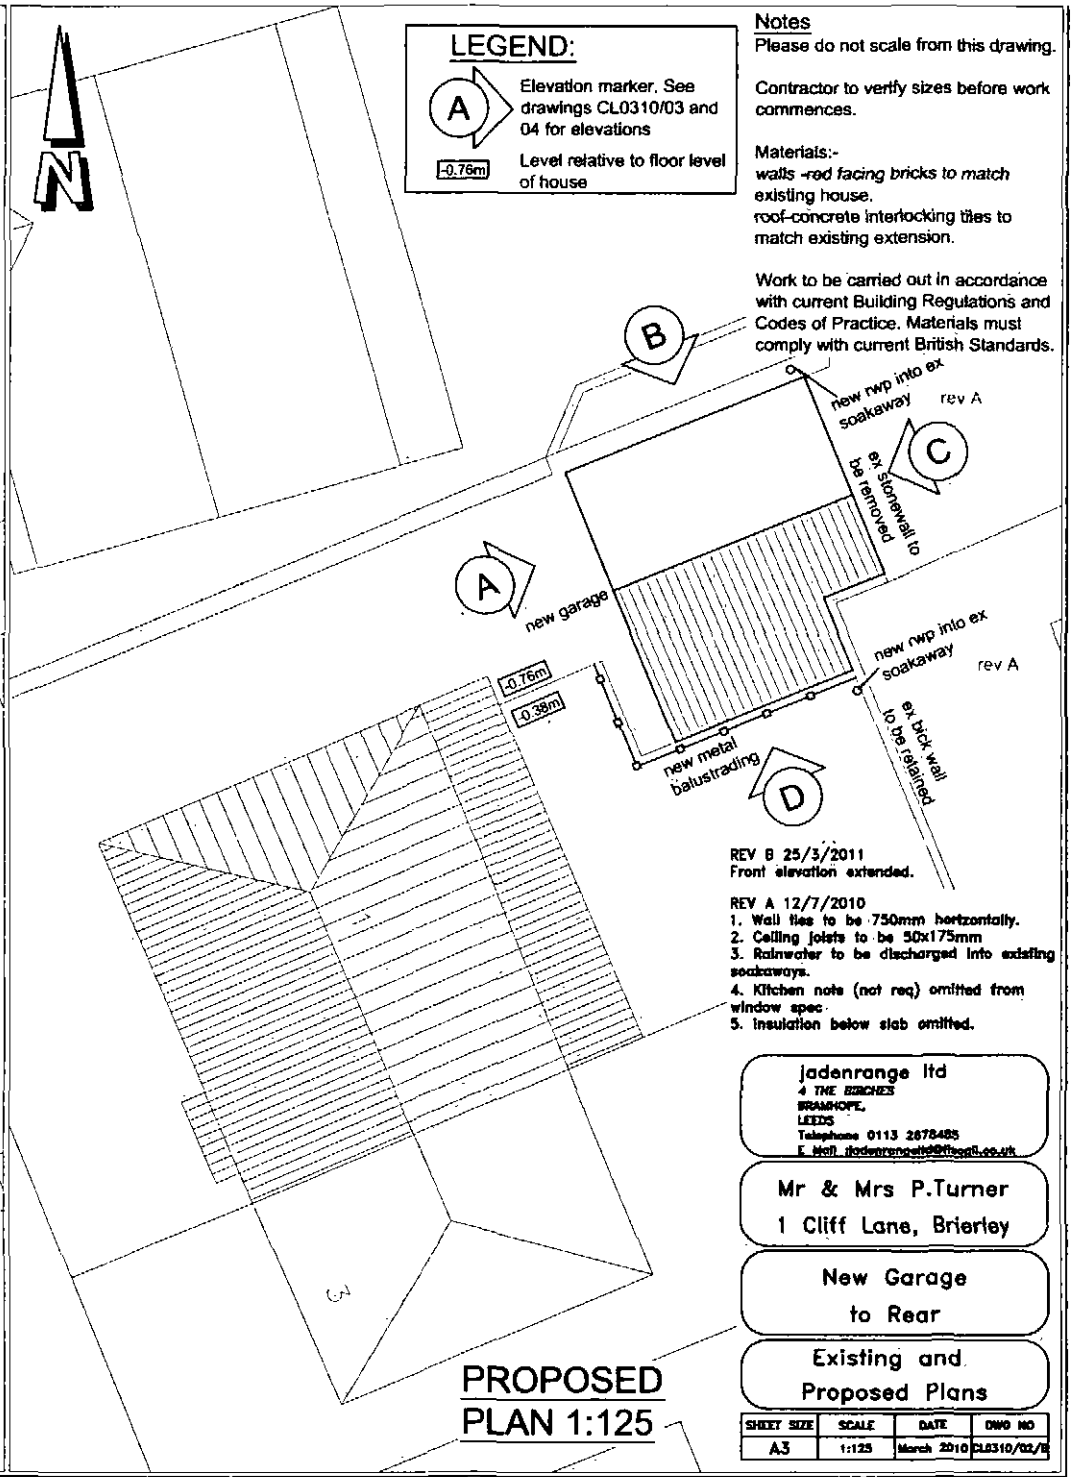

Notes

Please do not scale from this drawing.

Contractor to verify sizes before work commences.

Materials:-
walls -red facing bricks to match existing house.
roof-concrete interlocking tiles to match existing extension.

Work to be carried out in accordance with current Building Regulations and Codes of Practice. Materials must comply with current British Standards.

REV B 25/3/2011
Front elevation extended.

REV A 12/7/2010
1. Wall ties to be 750mm horizontally.
2. Ceiling joists to be 50x175mm
3. Rainwater to be discharged into existing soakaways.
4. Kitchen note (not req) omitted from window spec.
5. Insulation below slab omitted.


jadenrange ltd
4 THE BIRCHES
BRAMHOPE,
LEEDS
Telephone 0113 2678485
E Mail jadenrangeltd@tiscali.co.uk

Mr & Mrs P.Turner
1 Cliff Lane, Brierley


New Garage to Rear

Existing and Proposed Plans

SHEET SIZE	SCALE	DATE	DWG NO
A3	1:125	March 2010	CL0310/02/B

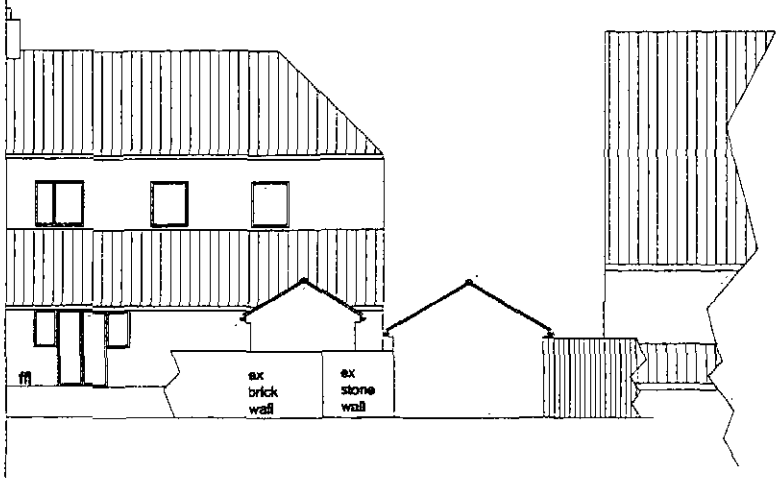

EXISTING
ELEVATION C

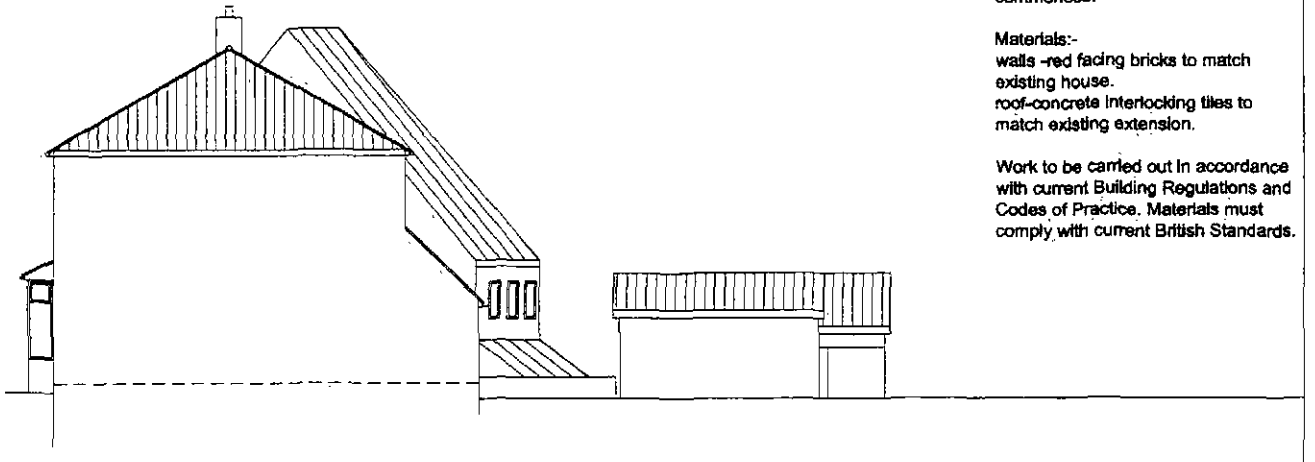


EXISTING
ELEVATION D

Notes
Please do not scale from this drawing.


Contractor to verify sizes before work commences.

Materials:-
walls -red facing bricks to match existing house.
roof-concrete interlocking tiles to match existing extension.

Work to be carried out in accordance with current Building Regulations and Codes of Practice. Materials must comply with current British Standards.

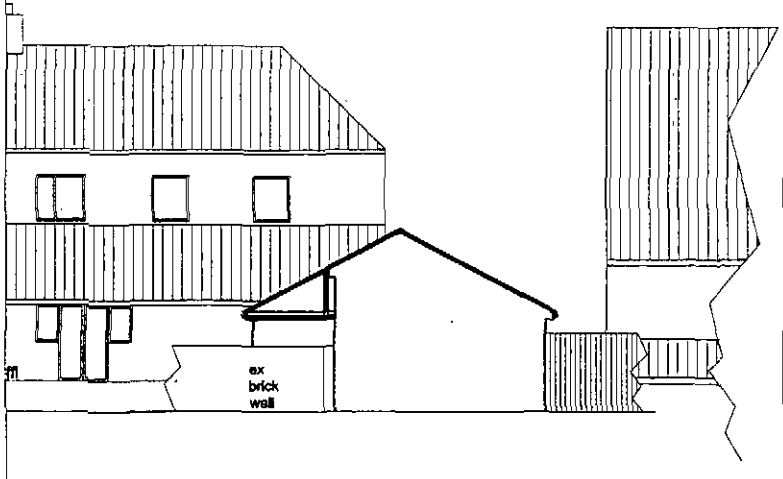

PROPOSED
ELEVATION C

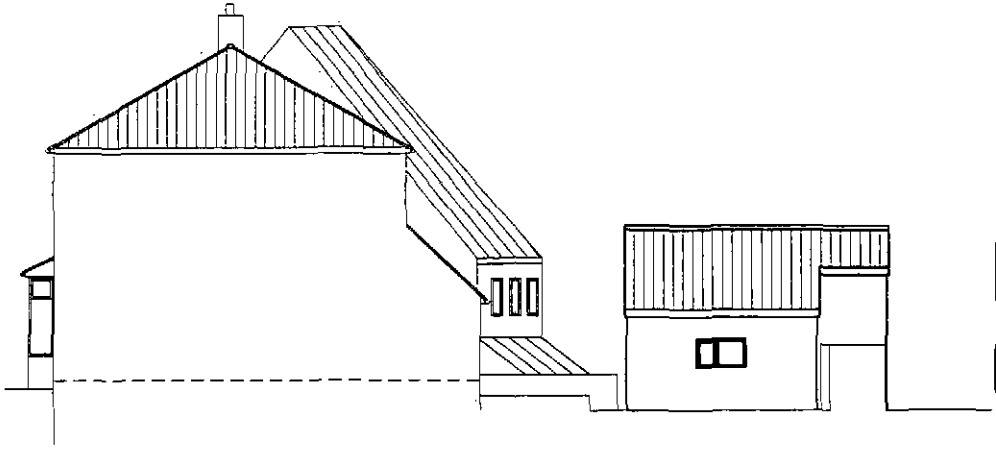

PROPOSED
ELEVATION D

REV A 25/3/2011
Front elevation extended.

Jadenrange ltd
4 THE BIRCHES
BRAMHOPE,
LEEDS
Telephone 0113 2678485
E Mail jadenrangeltd@tiscali.co.uk

Mr & Mrs P.Turner
1 Cliff Lane, Brierley

New Garage
to Rear

Existing and Proposed
Elevations C and D

SHEET SIZE	SCALE	DATE	DWG NO
A3	1:125	March 2010	CL0310/04/A





SITE
LOCATION

LEGEND:

Area owned by Mr P.Turner

Location of proposed works

Notes

Please do not scale from this drawing.

Contractor to verify sizes before work commences.

Materials:-
walls -red facing bricks to match *existing house.*
roof-concrete interlocking tiles to match existing extension.

Work to be carried out in accordance with current Building Regulations and Codes of Practice. Materials must comply with current British Standards.


jadenrange ltd
4 THE BIRCHES
BRAMHOPE,
LEEDS
Telephone 0113 2678485
E Mail jadenrangeltd@tiscali.co.uk

Mr & Mrs P.Turner
1 Cliff Lane, Brierley


New Garage to Rear

Location Plan

SHEET SIZE	SCALE	DATE	DWG NO
A3	1:1250	March 2010	CL0310/01

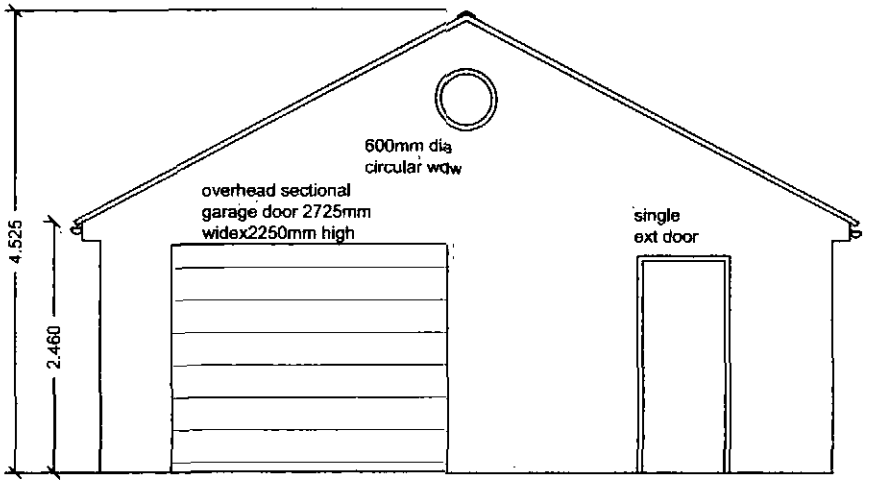

PROPOSED FRONT ELEVATION

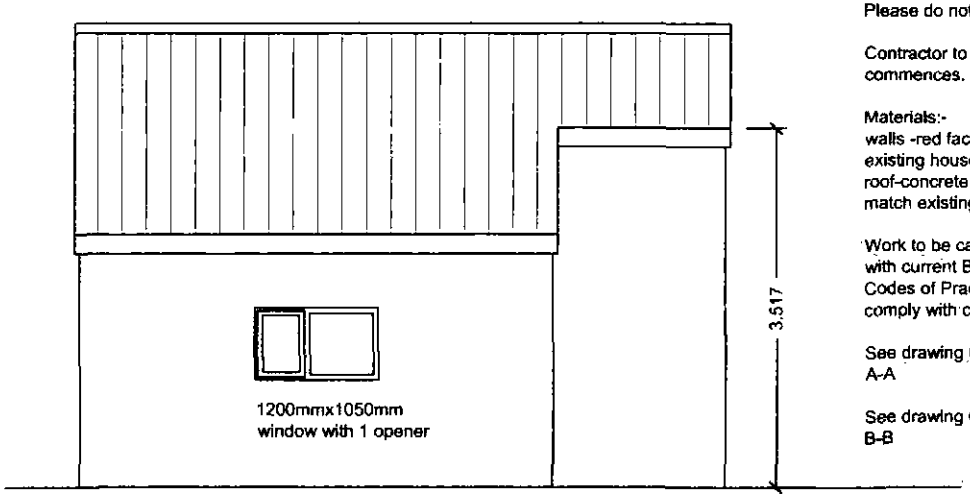

PROPOSED SIDE ELEVATION

Notes

Please do not scale from this drawing.


Contractor to verify sizes before work commences.

Materials:-
walls -red facing bricks to match existing house.
roof-concrete interlocking tiles to match existing extension.

Work to be carried out in accordance with current Building Regulations and Codes of Practice. Materials must comply with current British Standards.

See drawing CL0310/06 for section A-A

See drawing CL0310/07 for section B-B

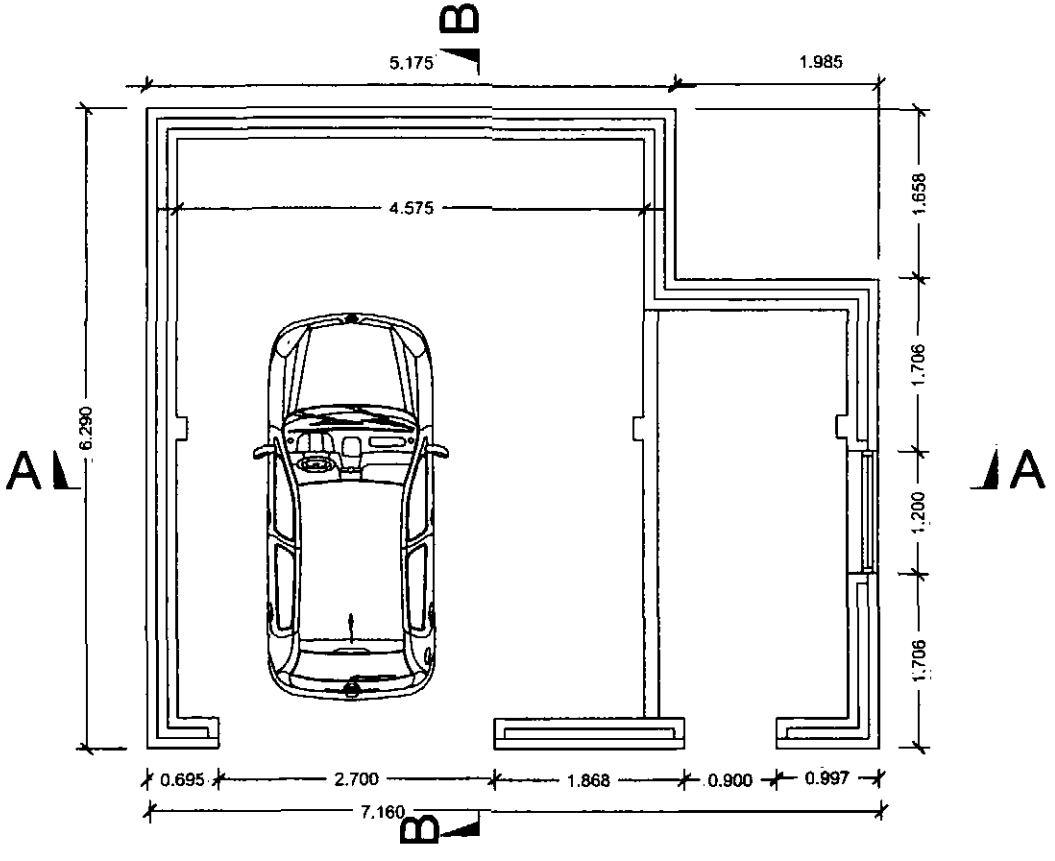

PROPOSED PLAN

REV A 25/3/2011
Front elevation extended.

jadenrange ltd
4 THE BIRCHES
BRAMHOPE,
LEEDS
Telephone 0113 2678485
E Mail jadenrangeltd@ntlworld.com

Mr & Mrs P.Turner
1 Cliff Lane, Brierley

New Garage
to Rear

Proposed
Garage Dimensions

SHEET SIZE	SCALE	DATE	DWG NO
A3	1:50	March 2010	CL0310/05/A