



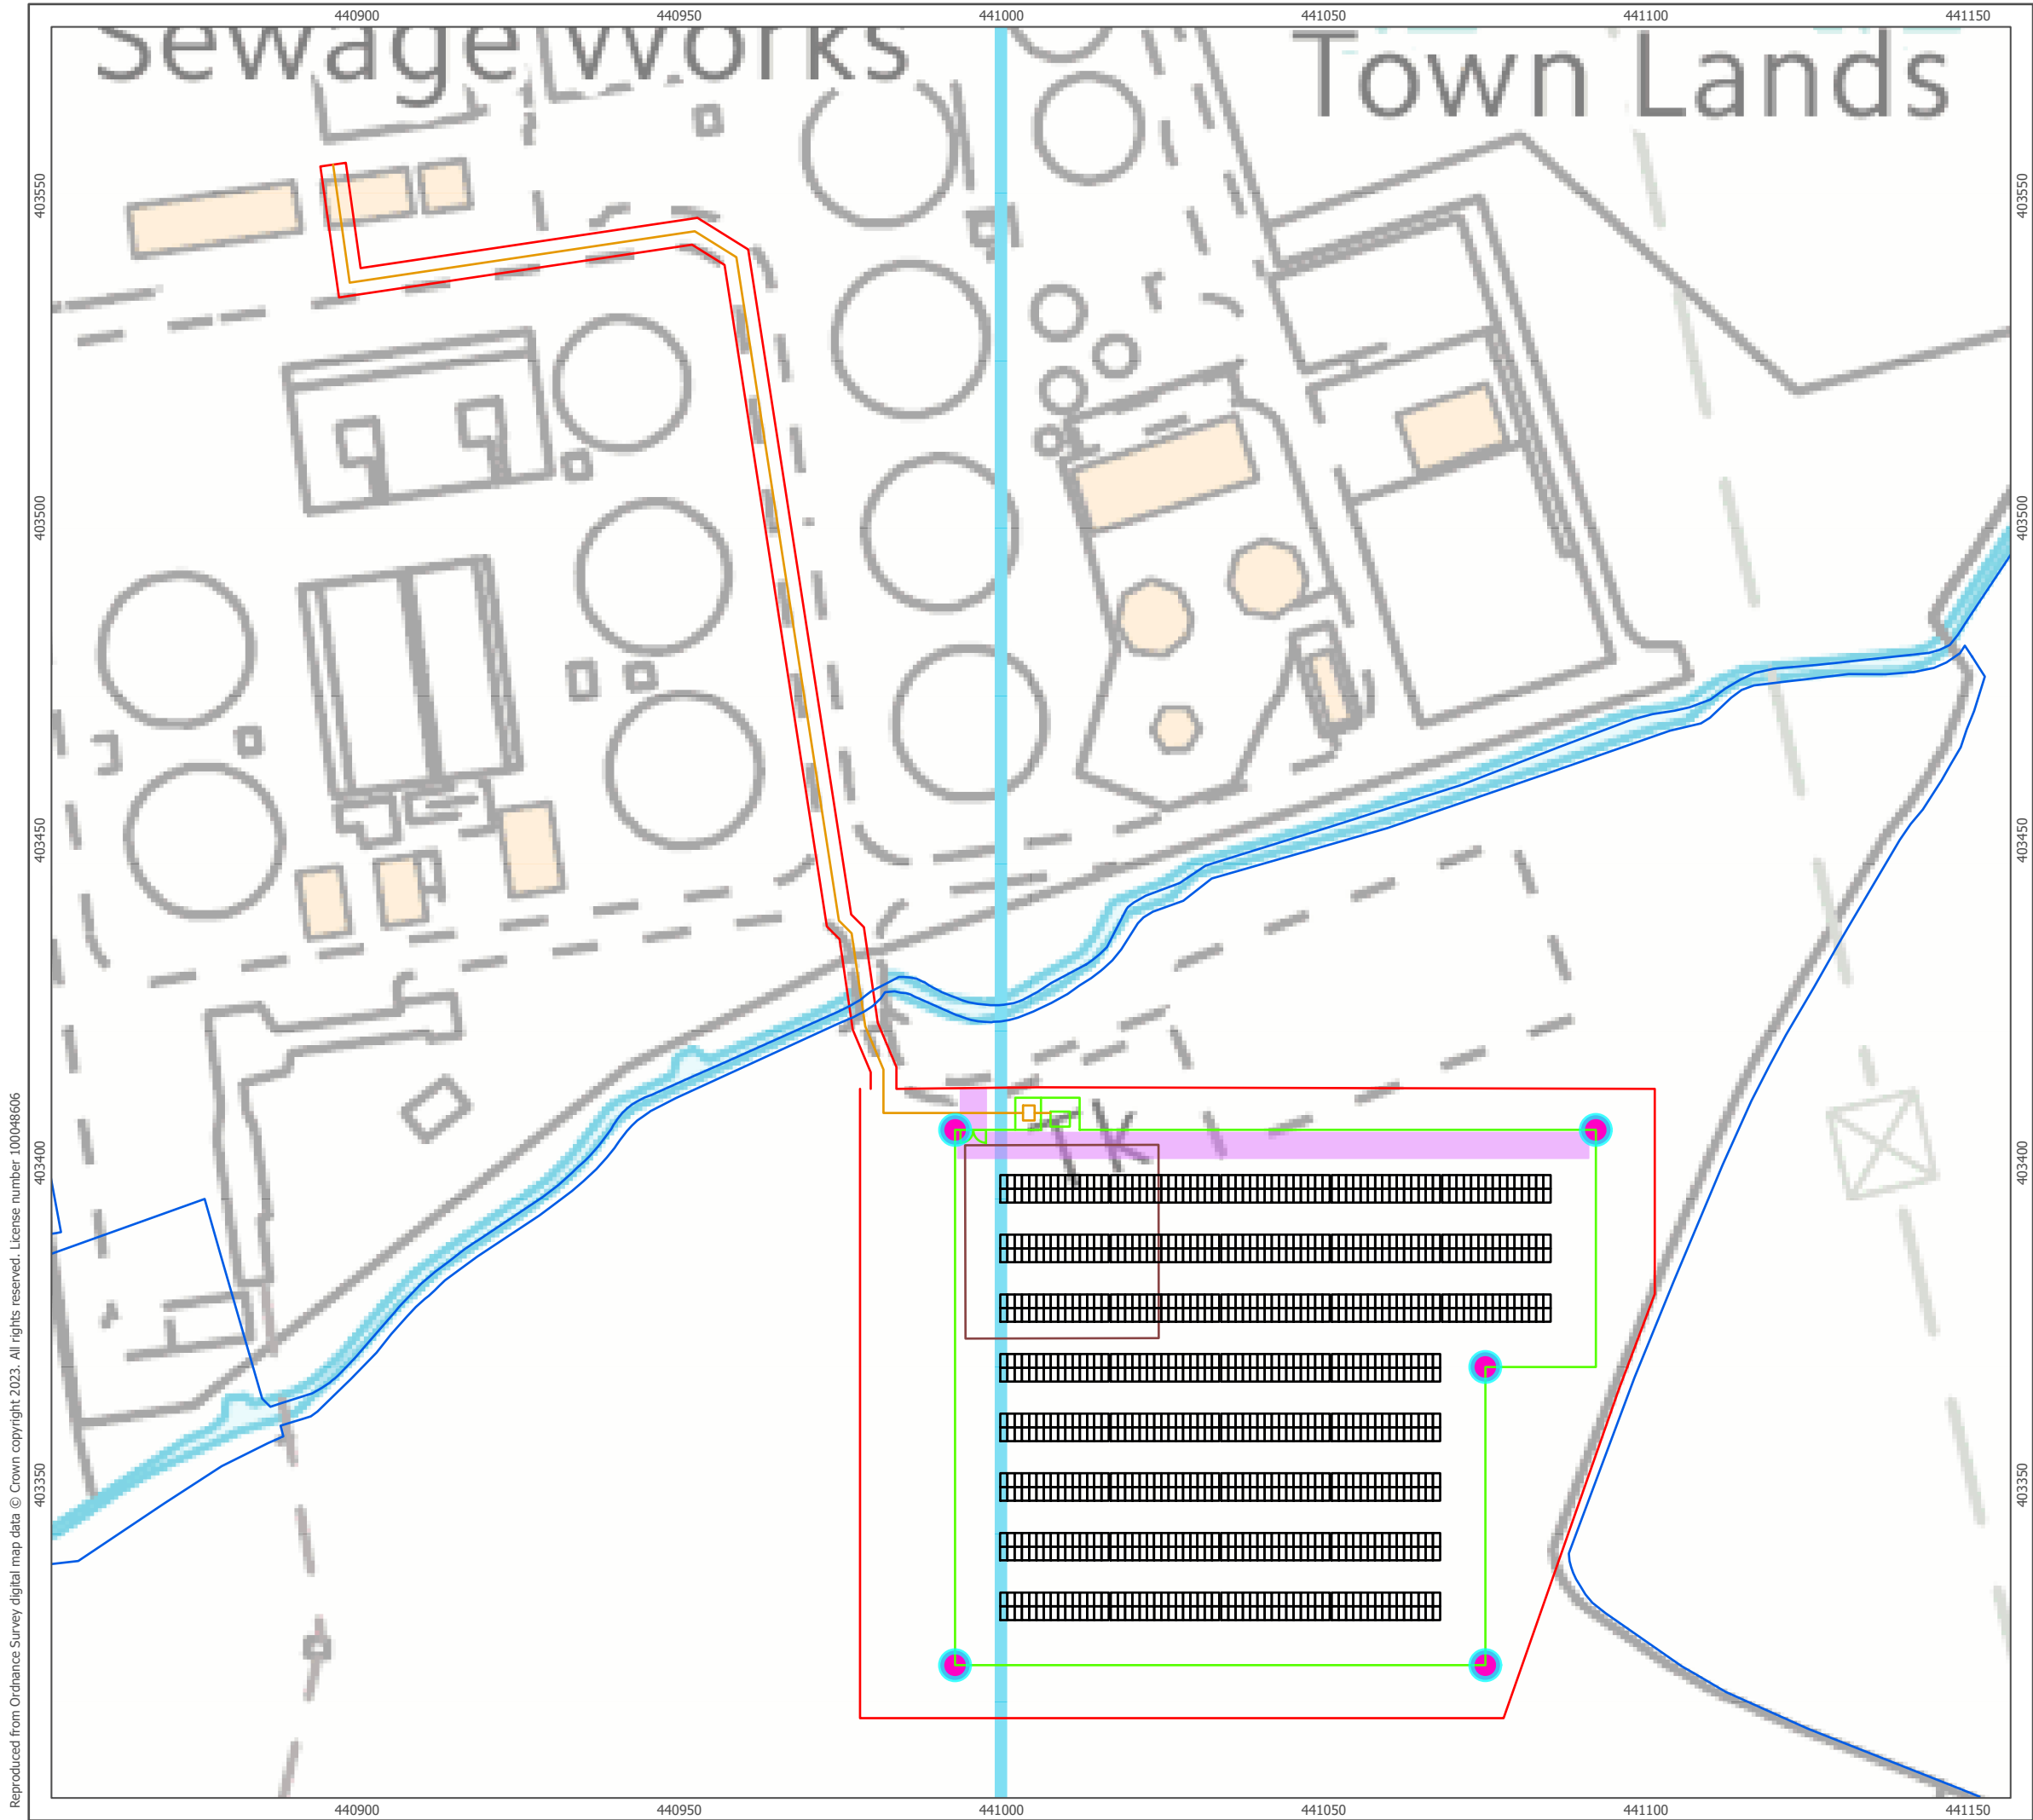

Reproduced from Ordnance Survey digital map data © Crown copyright 2023. All rights reserved. License number 100048606

- Site Boundary
- Landownership Boundary
- Proposed Access Road
- Temporary Construction Compound
- CCTV
- Cable Route
- Solar PV Module
- Fence

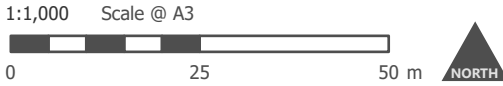

Produced By: HT	Ref: 5208-REP-101
Checked By: JL	Date: 18/04/2023

Site Layout (Wombwell)
Figure 2