
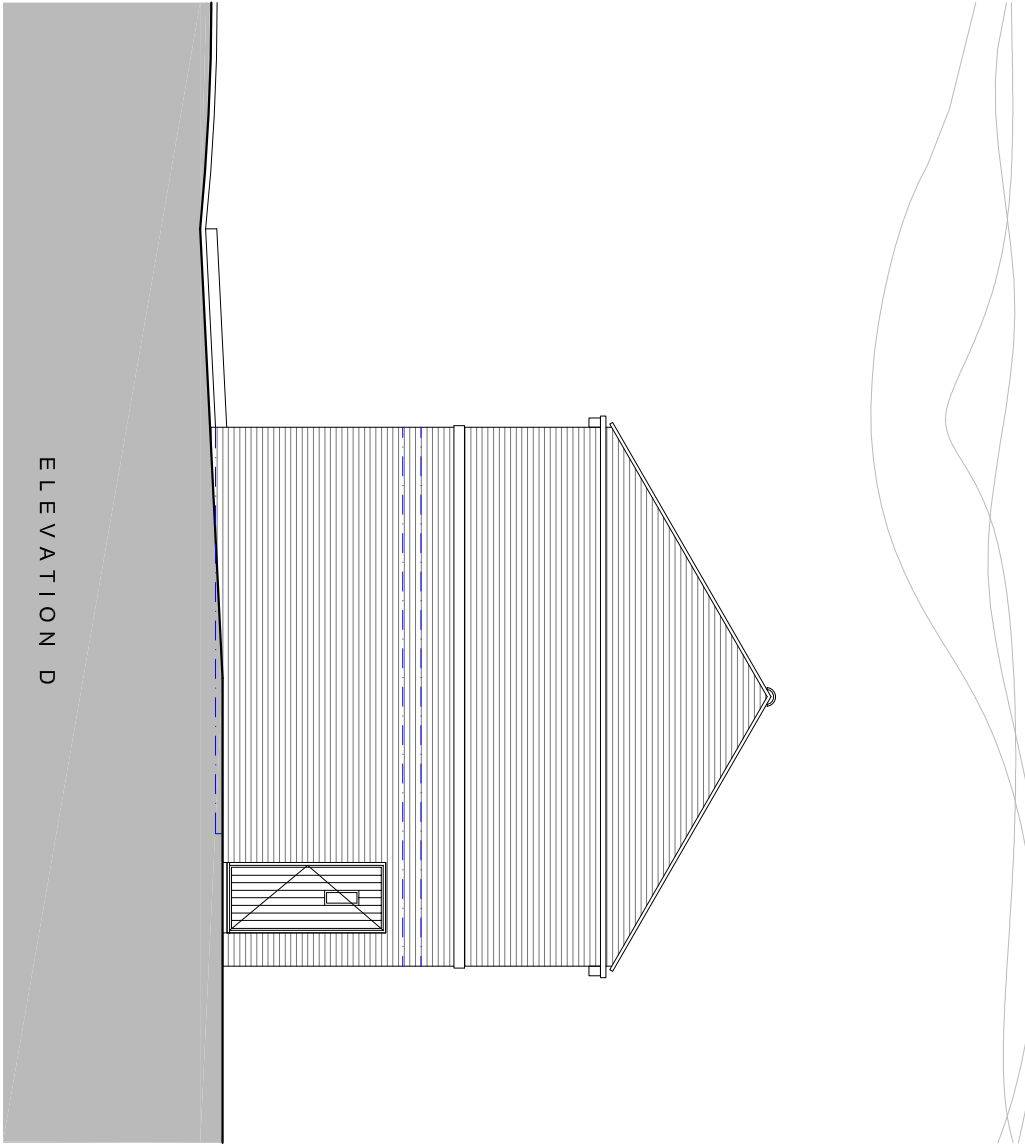
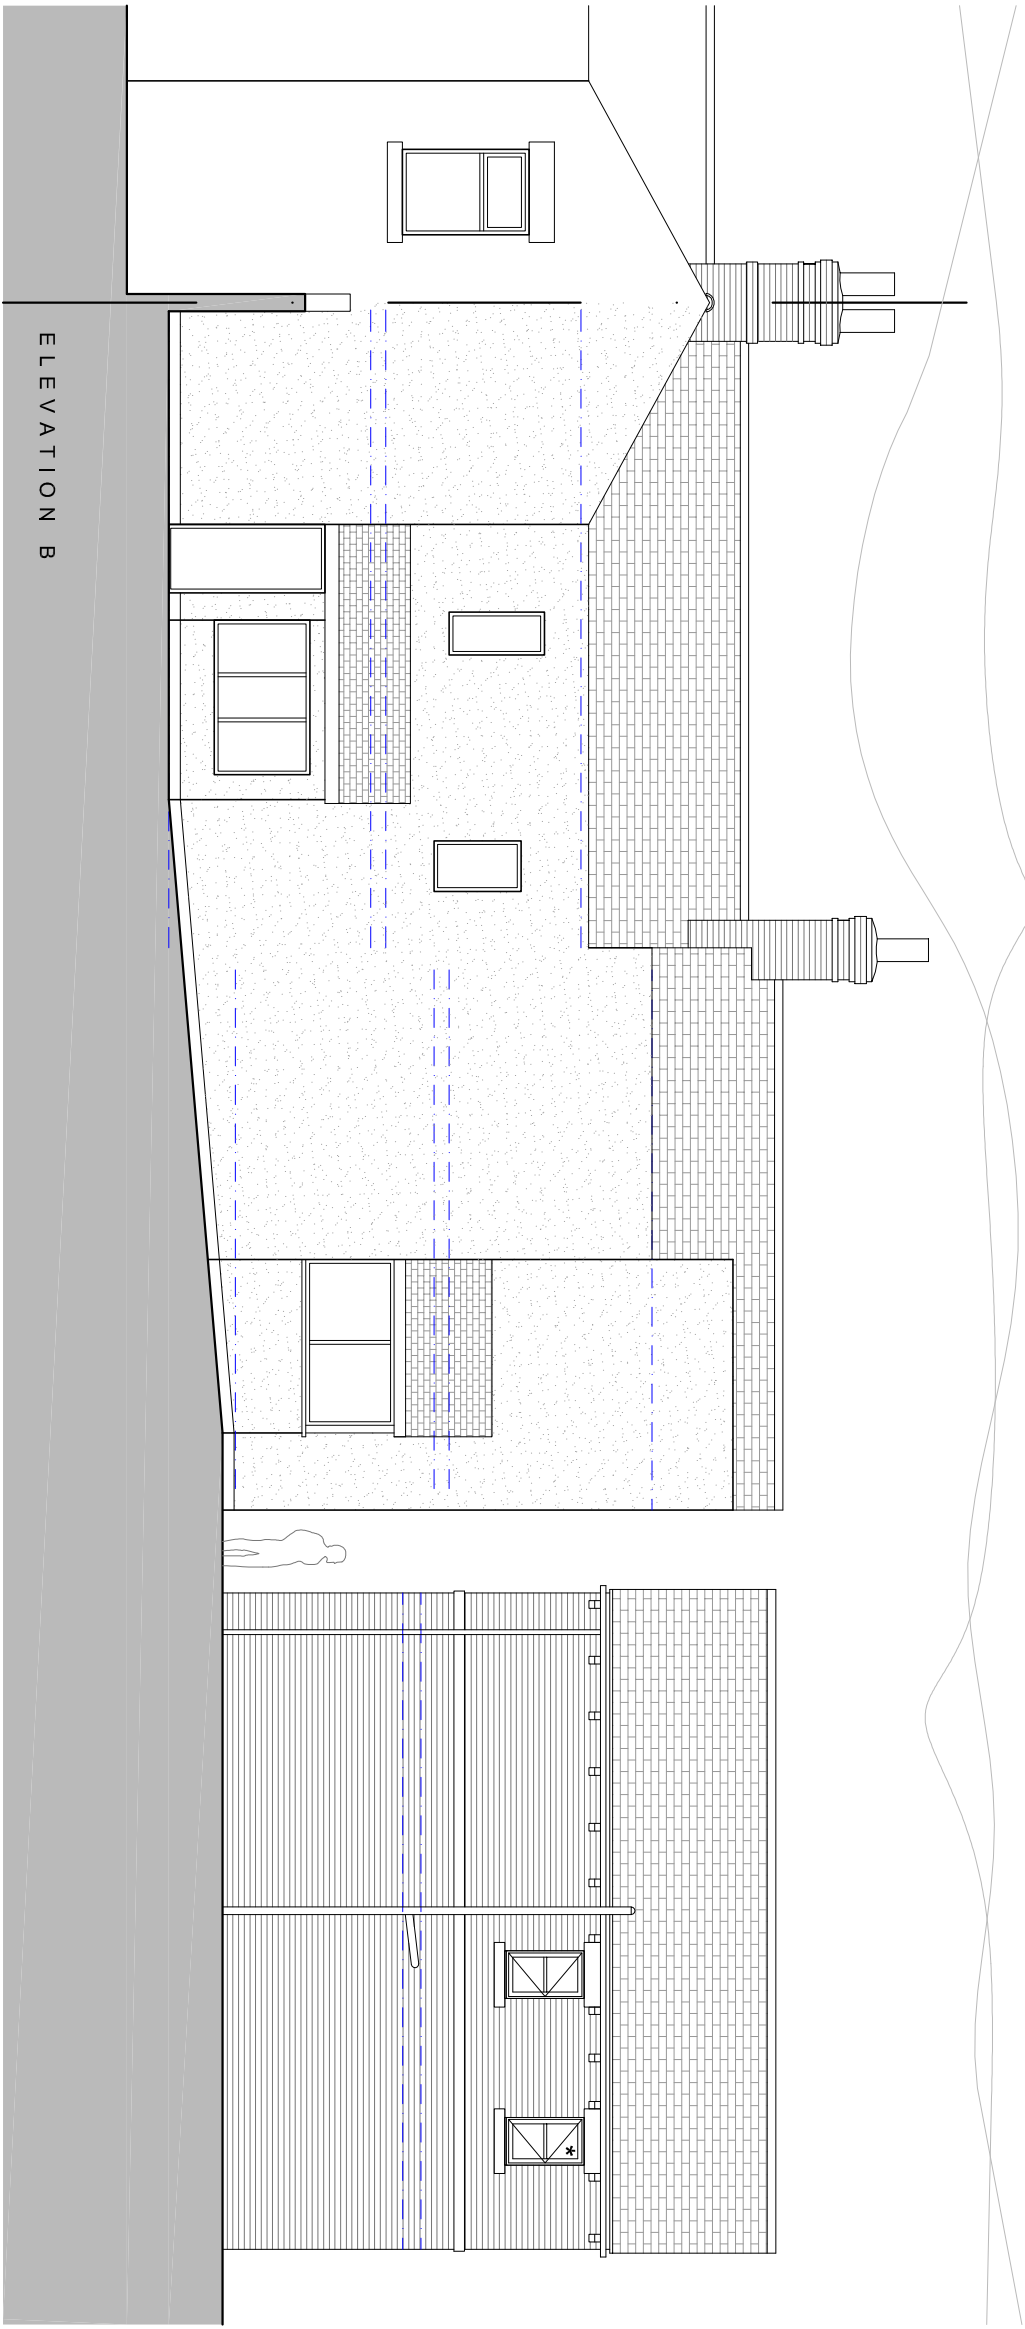
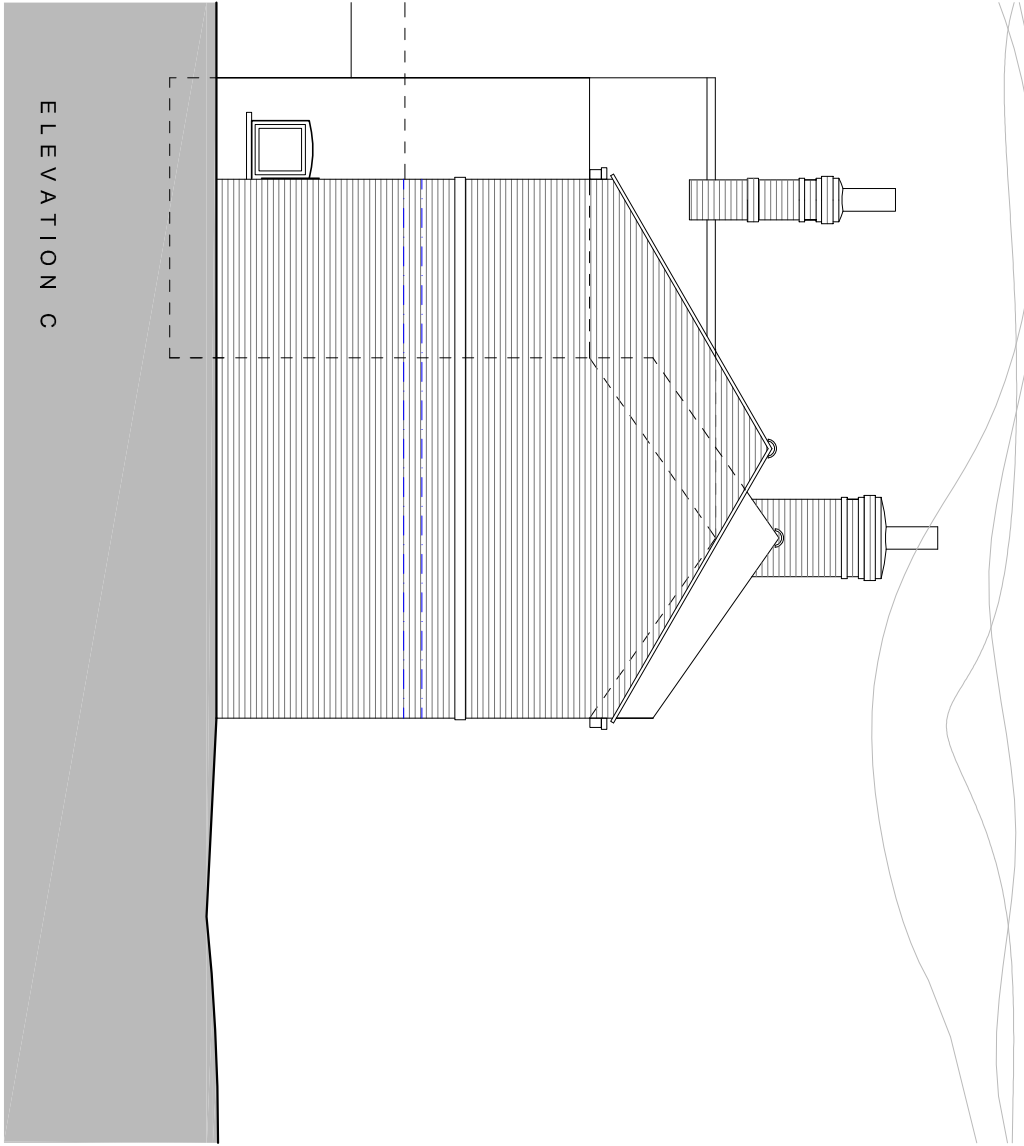


FINISHES

EXTERNAL FINISHES LEGEND

- 01 BRICK Red Portland cement with bucket handle grey mortar joints
- 02 ROOF Concrete Slates with dry fix ridges and continuous pvc aluminium gable eaves finish
- 03 GUTTERS & RWPS Black UPVC
- 04 WINDOWS UPVC cream with easy clean hinged openings frosted glazing as indicated
- 05 DOORS Denorex opening to be supplied as fire escape.
- 06 POORS UPVC grey fully automated with rain sensors
- 07 CILLS Flat entry door UPVC black
- 08 HEADS Art. stone to match existing

ALL MATERIAL SPECIFICATIONS TO MEET THE REQUIREMENTS OF THE PLANNING DEPARTMENT.

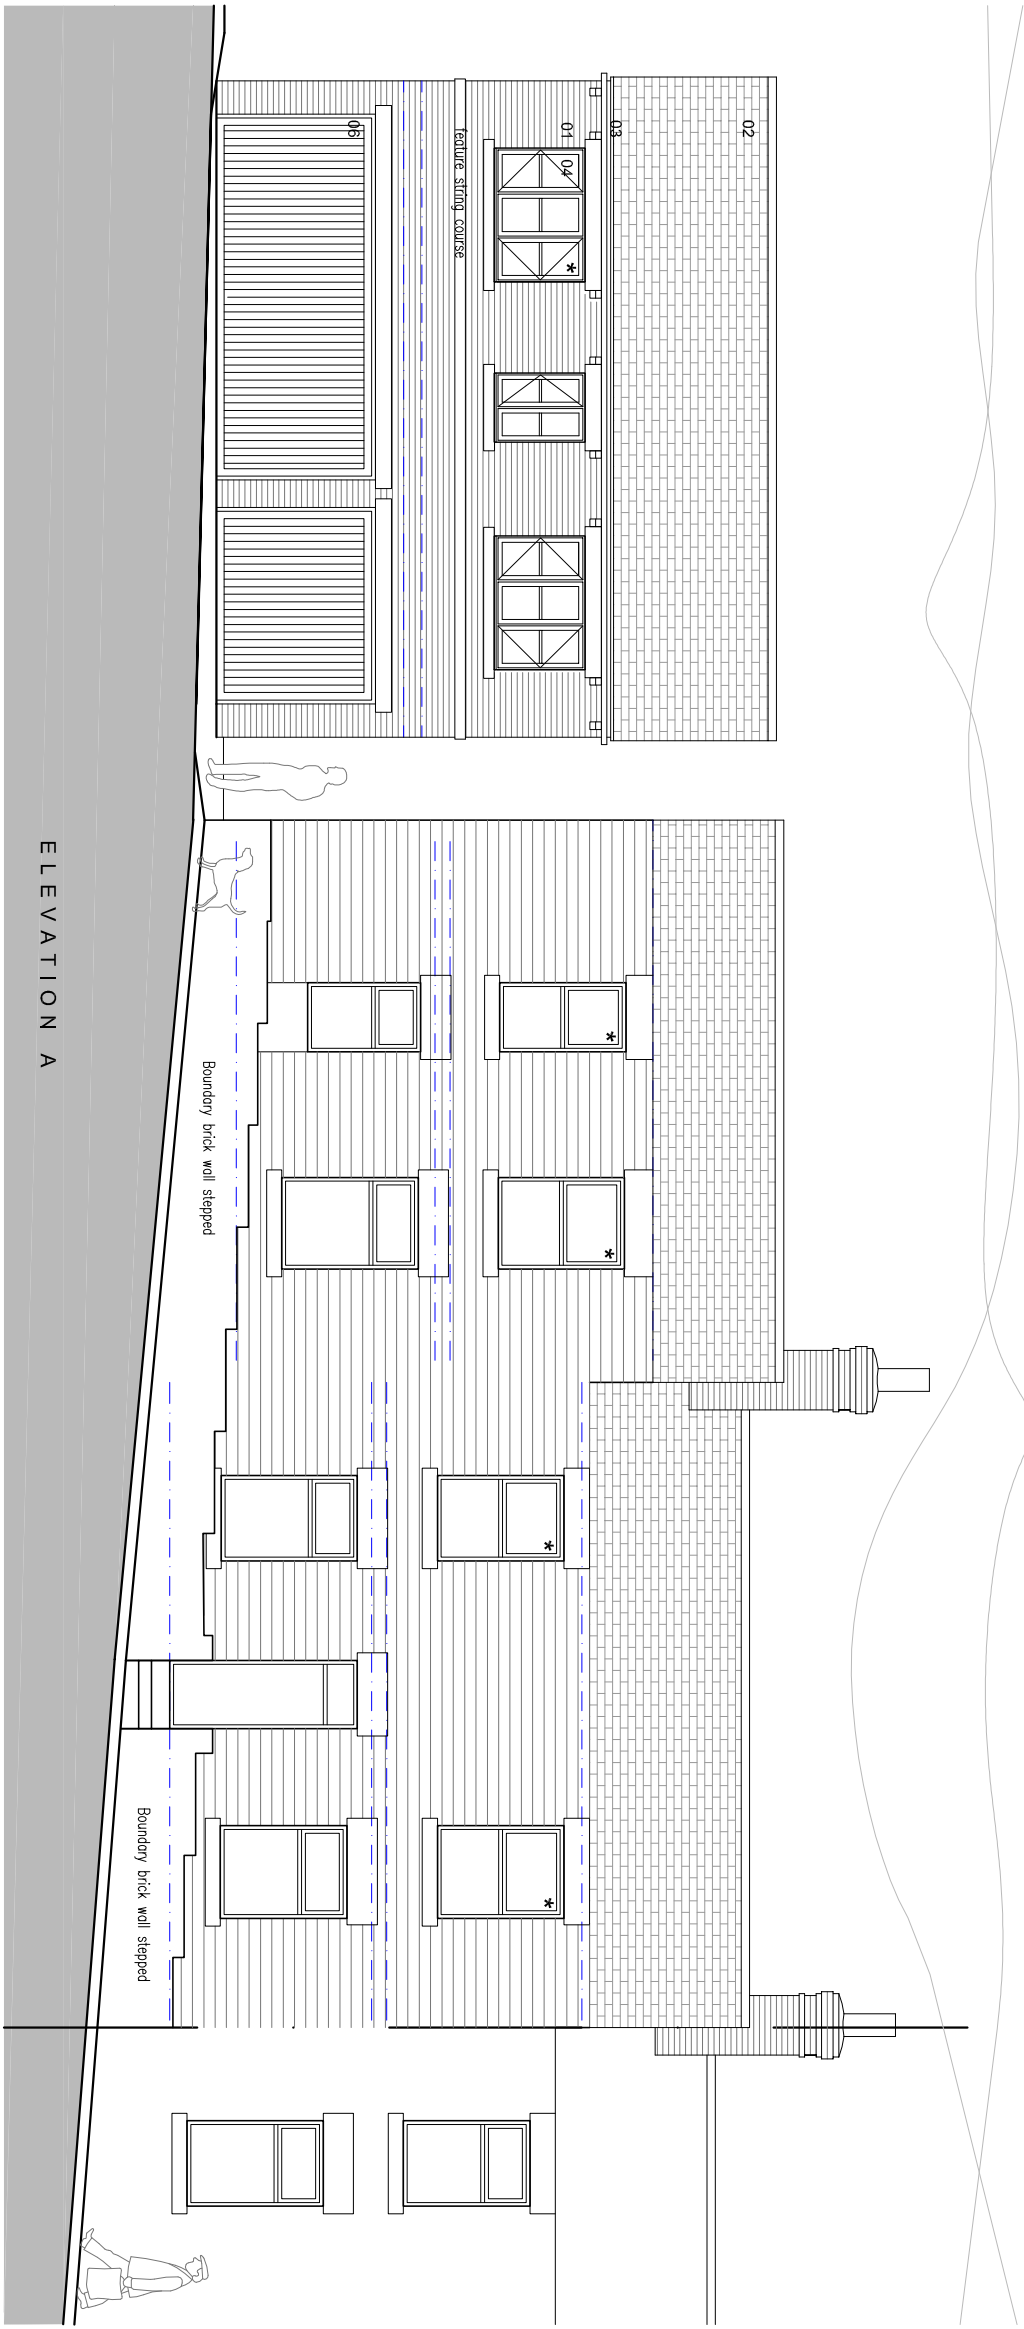

Rev. Date Reason for Issue

OK



Russell Robinson
Architecture

T: 0114 2322882 M: +44 (0)153 543 5837 E: russell@rrobuston.co.uk
www.russellrobinson.co.uk

2a Acorn Hill Sunnington Sheffield S6 6AW

Client

Project **117-119 Cherry Tree Street,
Eiseca, Barnsley, S74 8DG**

Title

Proposed Elevations

Project No.	Scale @ 1/2	Date	Drawn By
247	1:100	JUNE 2018	RSR
Status	Number	Revision	
PLANNING	03		

© COPYRIGHT EXISTS ON THE DESIGNS AND INFORMATION SHOWN ON THIS DRAWING or containing work of any kind. No dimensions to be scaled from this drawing. Any discrepancies in dimensions to be reported immediately.