IT IS THE RESPONSIBILITY OF THE CONTRACTOR TO NOTIFY THE ARCHITECT OF ANY DISCREPANCIES ON THE DRAWING PRIOR TO CONSTRUCTION.

ALL DIMENSIONS TO BE CHECKED ON SITE

REVISIONS	Date

79

PARKING .

SHOP.

KITCHEN

PHONES ROOM

STORE

WAITING ROOM

WAITING ROOM

75

3160

1120

RIGHT OF WAY

1818

1850

RWP

SVP

ACCESS TO CELLAR

Up

Dn

Flat roof

Pitched felt roof

ESCAPE WINDOW

SHOWER ROOM

HIGH LEVEL GLAZING

KITCHEN

TRAINING ROOM

STORE

Dn

BOILER


OFFICE

STORE


FIRST FLOOR 1:50

GROUND FLOOR 1:50


N

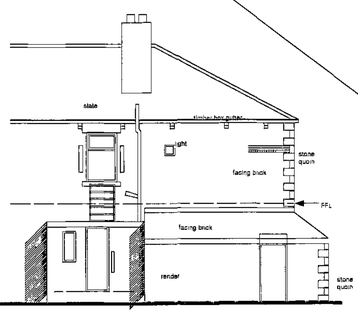

Side Elevation 1:100

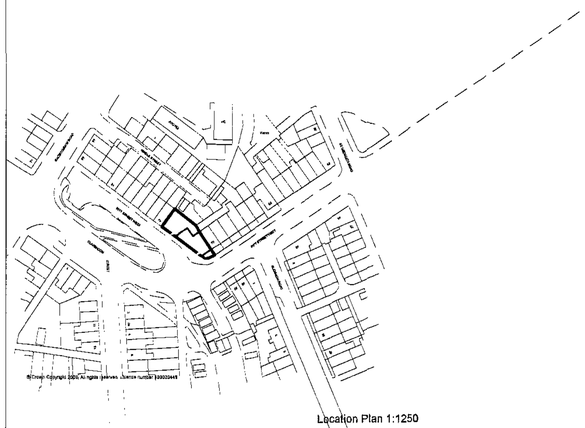

Location Plan 1:1250

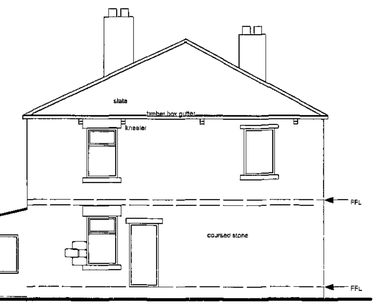

Pitt Street Elevation 1:100

NO DIMENSIONS TO BE SCALED FROM THIS DRAWING WHICH IS THE PROPERTY OF THE COMPANY. IT IS NOT TO BE USED OR DISCLOSED IN ANY WAY EXCEPT AS AUTHORISED BY THE COMPANY.CLIENT IS RESPONSIBLE FOR PROVIDING ARCHITECT WITH CORRECT SITE BOUNDARY/OWNERSHIP DEFINITIONS AND ANY COVENANTS OR EASEMENTS RELATING TO THE SITE. ARCHITECT WILL ASSUME SITE BOUNDARIES AS CLEARLY DEFINED, UNLESS OTHERWISE INFORMED BY CLIENT. NO WORK TO BE CARRIED OUT WITHOUT PLANNING PERMISSION AND UNTIL A BUILDING REGULATIONS APPLICATION HAS BEEN SUBMITTED. ANY WORK CARRIED OUT BEFORE BUILDING REGULATIONS APPROVAL HAS BEEN GRANTED WILL BE STRICTLY AT CLIENTS OWN RISK.
ANY BUILDING WORKS WITHIN 3M OF A NEIGHBOURING HOME'S FOUNDATIONS MAY REQUIRE YOU TO NOTIFY THE OWNER OF THAT PROPERTY OF YOUR INTENTIONS AT LEAST ONE MONTH BEFORE YOU START WORK. WORK TO AN EXISTING PARTY WALL REQUIRES YOU TO GIVE AT LEAST TWO MONTHS NOTICE OF YOUR INTENTIONS. IF CONSENT TO CARRY OUT WORK CANNOT BE REACHED PROCEDURES DEALING WITH AN DISPUTE SHOULD BE FOLLOWED (THE PARTY WALL ACT 1996).

ANDREW BAILEY
Chartered Architect

PROJECT:
REAR EXTENSION
'THE SAMARITANS'
77 PITT STREET
BARNSLEY

CLIENT
THE SAMARITANS

DRAWING
PLANS
EXISTING


DWG NO	JOB NO 1 09 4128
01	REV.
	DATE: March. 2009

NOTES

Barnsley Metropolitan Borough Council
26 JUN 2009
Corporate Mail Room

Andrew Bailey
(BA(Hons) Dip Arch(Hons) RIBA
85 Lundhill Road Wombwell
Barnsley S73 0RL
T F 01226 752500
E Mail aa2architects@btopenworld.com

OPTION 2

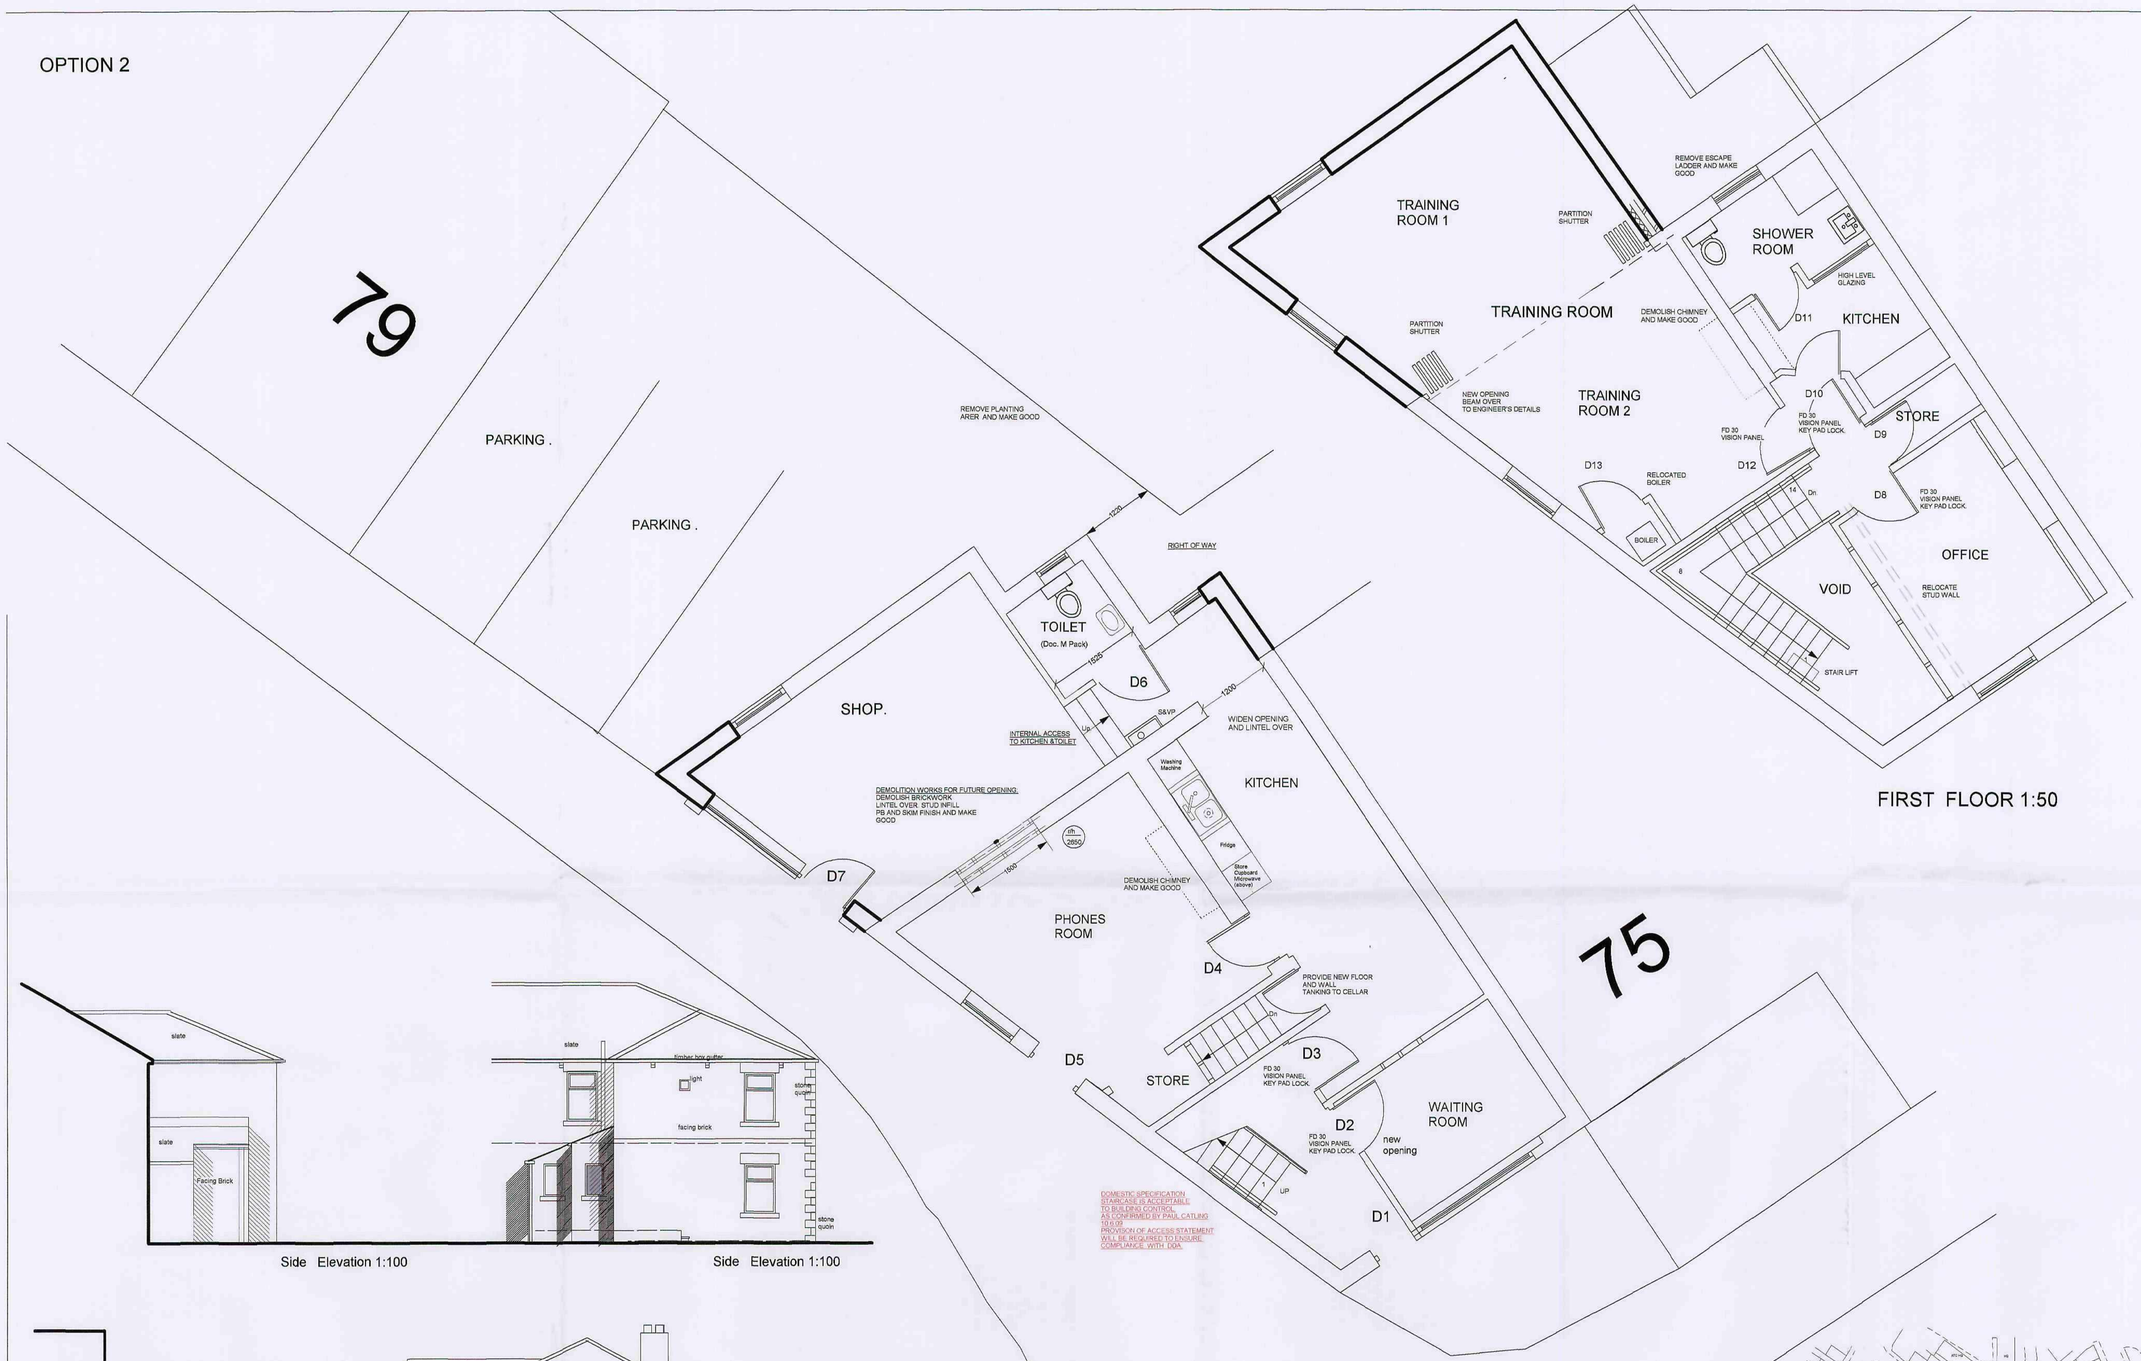

FIRST FLOOR 1:50

GROUND FLOOR 1:50

Side Elevation 1:100

Side Elevation 1:100



Pitt Street Elevation 1:100



LOCATION PLAN 1:1250

NO DIMENSIONS TO BE SCALED FROM THIS DRAWING WHICH IS THE PROPERTY OF THE COMPANY. IT IS NOT TO BE USED OR DISCLOSED IN ANY WAY EXCEPT AS AUTHORISED BY THE COMPANY.CLIENT IS RESPONSIBLE FOR PROVIRING ARCHITECT WITH CORRECT SITE BOUNDARY/OWNERSHIP DEFINITIONS AND ANY COVENANTS OR EASEMENTS RELATING TO THE SITE. ARCHITECT WILL ASSUME SITE BOUNDARIES AS CLEARLY DEFINED, UNLESS OTHERWISE INFORMED BY CLIENT. NO WORK TO BE CARRIED OUT WITHOUT PLANNING PERMISSION AND UNTIL A BUILDING REGULATIONS APPLICATION HAS BEEN SUBMITTED. ANY WORK CARRIED OUT BEFORE BUILDING REGULATIONS APPROVAL HAS BEEN GRANTED WILL BE STRICTLY AT CLIENTS OWN RISK.
ANY BUILDING WORKS WITHIN 3M OF A NEIGHBOURING HOME'S FOUNDATIONS MAY REQUIRE YOU TO NOTIFY THE OWNER OF THAT PROPERTY OF YOUR INTENTIONS AT LEAST ONE MONTH BEFORE YOU START WORK.
WORK TO AN EXISTING PARTY WALL REQUIRES YOU TO GIVE AT LEAST TWO MONTHS NOTICE OF YOUR INTENTIONS. IF CONSENT TO CARRY OUT WORK CANNOT BE REACHED PROCEDURES DEALING WITH AN DISPUTE SHOULD BE FOLLOWED (THE PARTY WALL ACT 1996).

IT IS THE RESPONSIBILITY OF THE CONTRACTOR TO NOTIFY THE ARCHITECT OF ANY DISCREPANCIES ON THE DRAWING PRIOR TO CONSTRUCTION.

ALL DIMENSIONS TO BE CHECKED ON SITE.

REVISIONS		Date
A	STAIRCASE	9.4.09
B		26.5.09
C	SIDE EXTENSION REMOVED	8.6.09
D	STAIR NOTE	10.6.09

SCHEDULE OF WORKS RESUME :-

FULL ELECTRICAL REWIRE
NEW EMERGENCY LIGHTING
NEW KITCHEN.
SPLIT AIRCONDITIONING SYSTEM
TO PHONE ROOM
REPLACEMENT BOILER
UPGRADED RADIATORS.
REDECORATION

ANDREW BAILEY
Chartered Architect

PROJECT:

REAR EXTENSION
'THE SAMARITANS'
77 PITT STREET
BARNSLEY

CLIENT:

THE SAMARITANS

DRAWING

PLANS
PROPOSED

DWG NO.		JOB NO. 1 09 4128
03	REV. D	DATE: March. 2009

NOTES

Barnsley Metropolitan Borough Council
26 JUN 2009
Corporate Mail Room

Andrew Bailey
(BA(Hons) Dip Arch(Hull) RIBA
85 Lundhill Road Wombwell
Barnsley S73 0RL.
T.F. 01226 752590
E.Mail ak2architects@btconnect.com