

Legend and Additional Info

Yellow Poles are ESQCR Building clearance defects that have been issued by NPG with known clearance defects

Details of the clearance measurements can be seen on the NPG Clearance Report

Please ensure following the completion of the refurbishment works that all clearances comply with standards and specifications

Identified Risk Categories

Traffic Mgmt Required	✓
HV Outage Req	
Childrens Playground	
Fishing or Sailing Location	
Camping or Caravan Site	
Recreational Activites Present	
Allotments	
Sports Ground or Stadium	
Golf Course	
School	
Portable Machinery in use	
Farm machinery in use	
Potential Climbing Aid	
Travellers Site	
Area Prone to Vandalism	
Domestic Private Garden	✓
Footpath (inc old Railways)	
No High Risks on these sites	

Qty of Pole Changes	1
Qty of Refurbishments	1
Qty Minor Works	0
Qty Spans to Reconductor	1


Map Legend

- Issued Defect Pole
- LV Pole
- HV Pole
- Convert to ABC



REPRODUCED FROM OR BASED UPON THE ORDNANCE SURVEY'S MAPS WITH THE PERMISSION OF THE CONTROLLER OF HER MAJESTY'S STATIONARY OFFICE. CROWN COPYRIGHT RESERVED (Northern Powergrid Holdings Company EL 273198)

 LSTC North: Yorkshire House York Road Little Driffield East Yorkshire YO25 5XA Tel 01377 25617 LSTC Wales: Office 6 Unit 1A Stephen Gray Road Mold Flintshire CH7 1HE	General Note:	This map is to be used in conjunction with Work Instruction 14239-353 Map 2 of 2	Client : Northern Powergrid Project : ESQCR Clearances	Title NPG ESQCR Building Services for SS: - PENISTONE Thurgoland Wire Works 2209 SS 127510358 Reconductoring Plan	Scale: 1:1250 @ A3	Designed IE
					Date 24/07/2015	Checked CJ
					Drawn TD	Approved CJ
	LS Transmission Consultancy Limited makes no warranties, express or implied, that compliance with this drawing, or any other document issued by LSTC, would in itself be sufficient to ensure safe safe systems of work or operation. Users are reminded of their own duties under health and safety legislation	OS Coordinates : 428731, 399922			Original Size -	Drawing Number 31_127510358_02

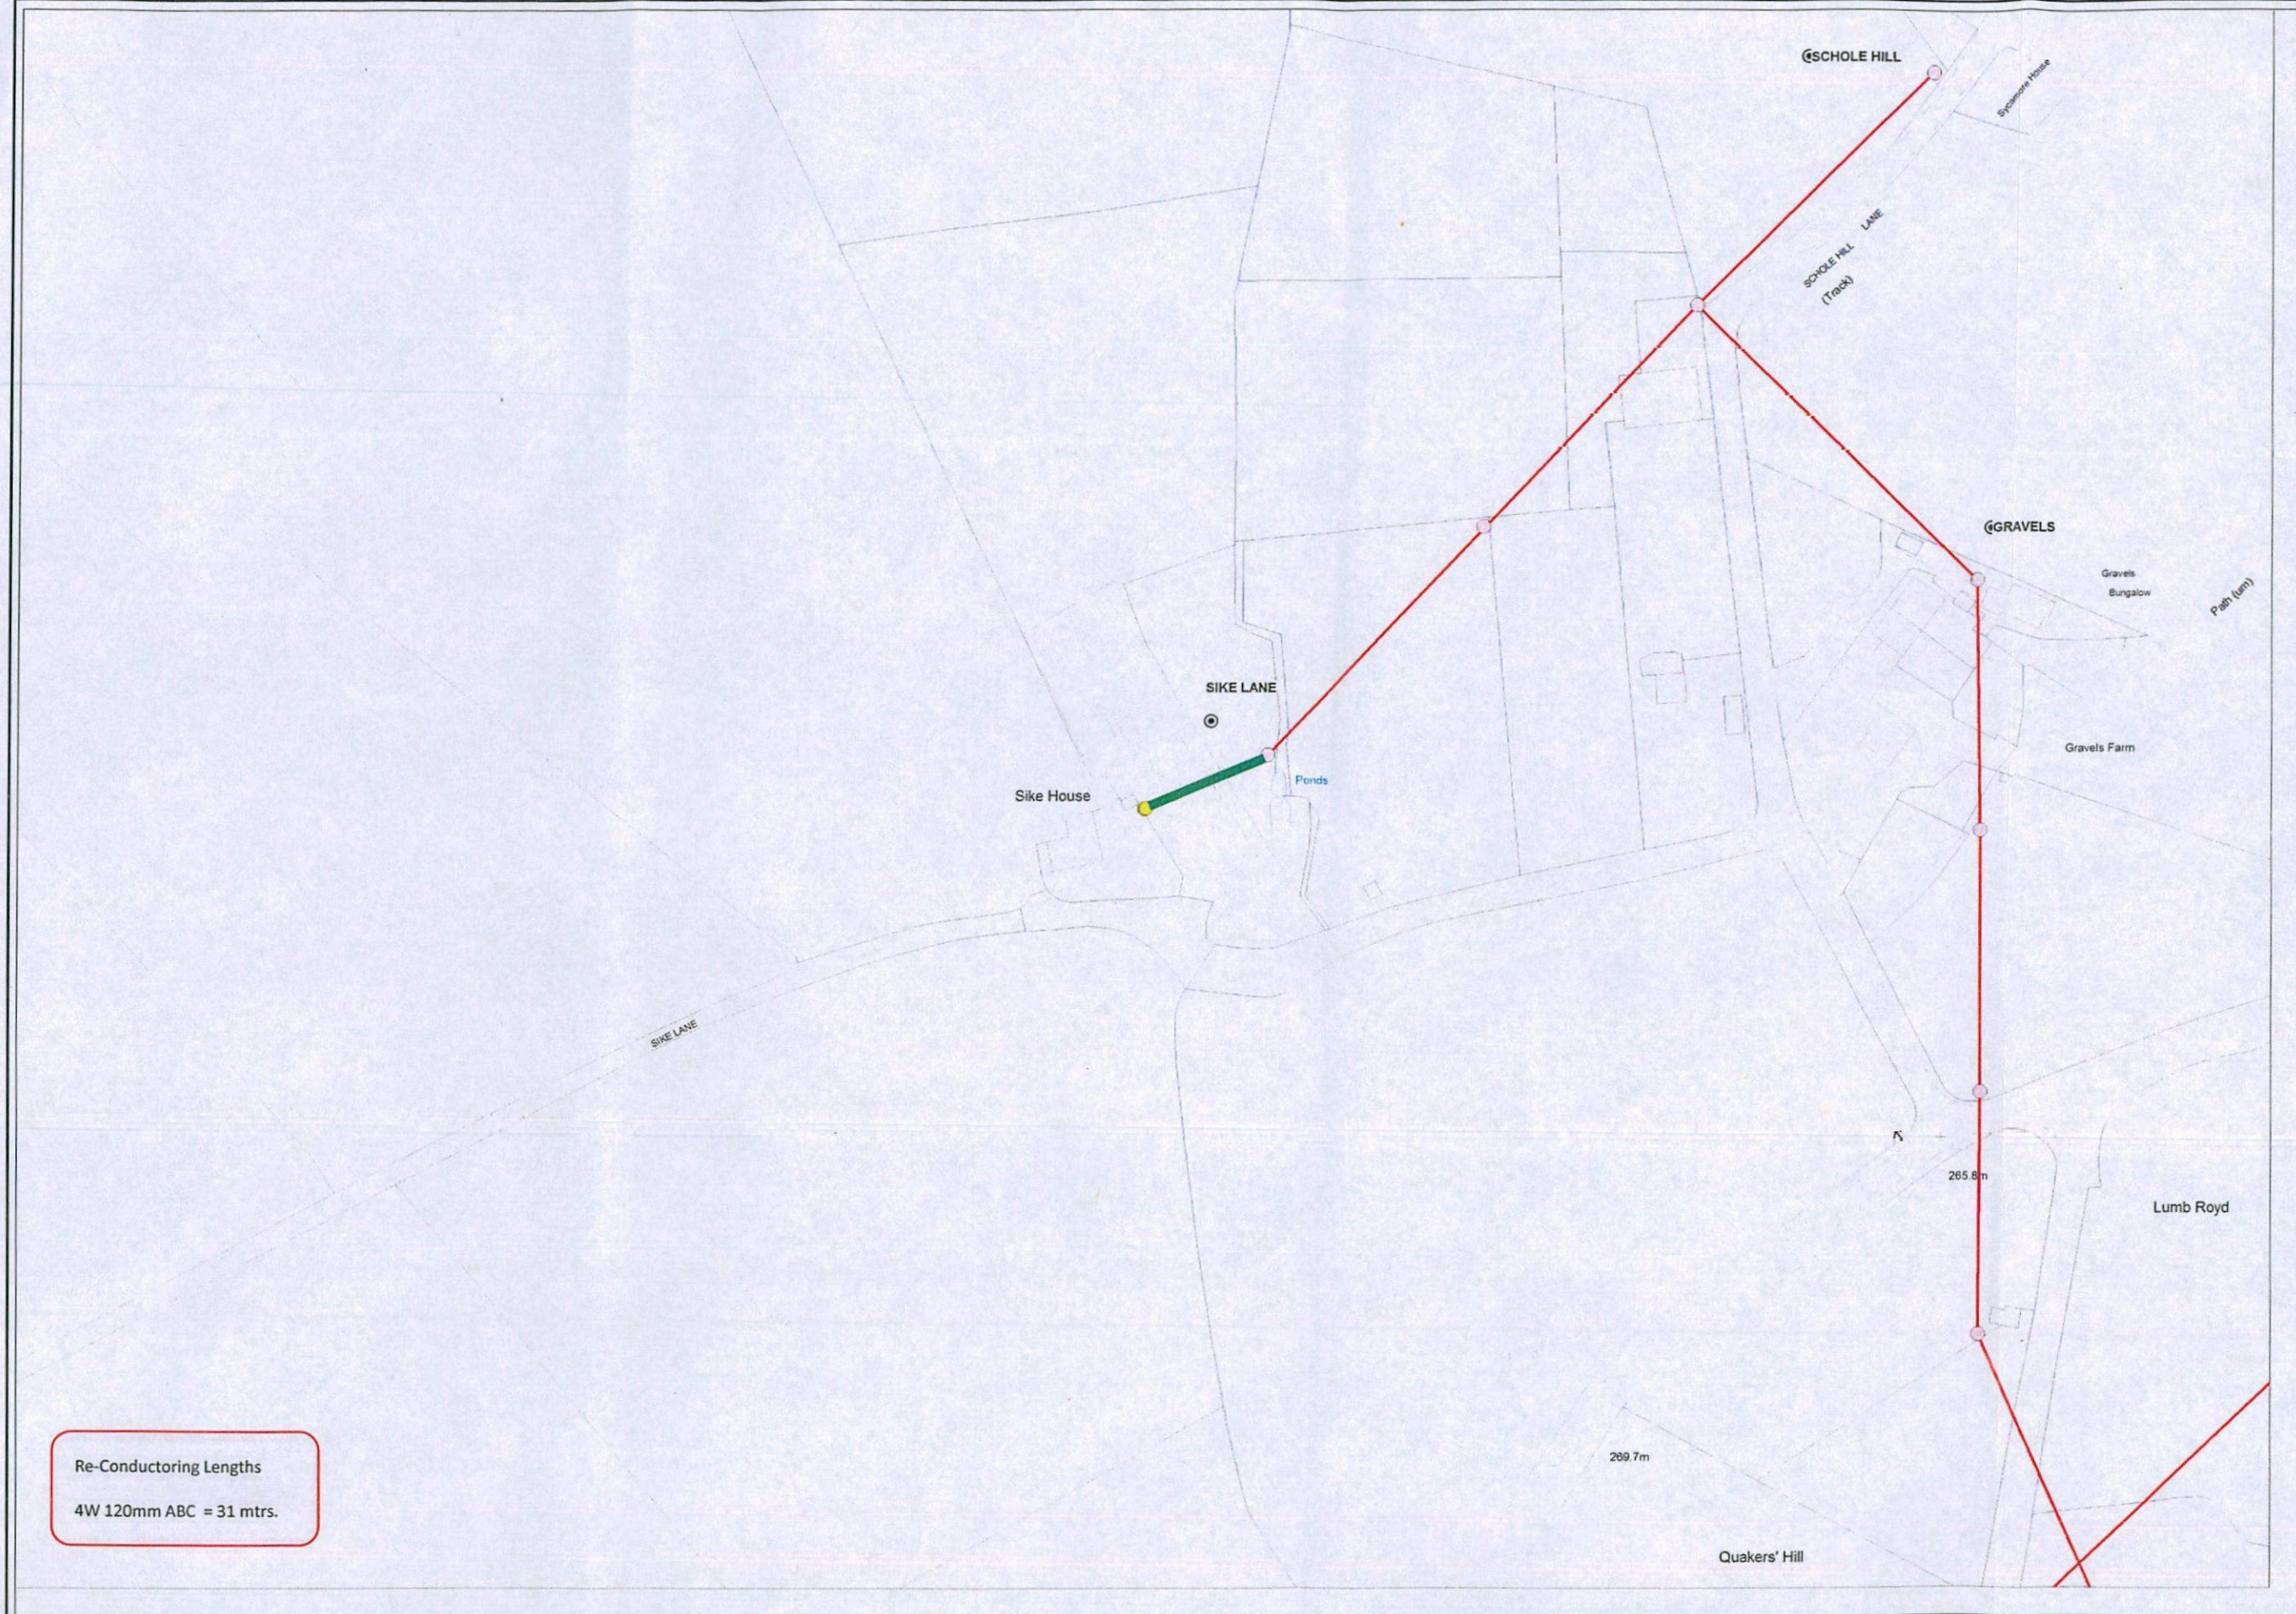

Re-Conductoring Lengths
4W 120mm ABC = 31 mtrs.

Legend and Additional Info

Yellow Poles are ESQCR Building clearance defects that have been issued by NPG with known clearance defects

Details of the clearance measurements can be seen on the NPG Clearance Report

Please ensure following the completion of the refurbishment works that all clearances comply with standards and specifications

Identified Risk Categories	
Traffic Mgmt Required	
HV Outage Req	✓
Childrens Playground	
Fishing or Sailing Location	
Camping or Caravan Site	
Recreational Activites Present	
Allotments	
Sports Ground or Stadium	
Golf Course	
School	
Portable Machinery in use	✓
Farm machinery in use	✓
Potential Climbing Aid	
Travellers Site	
Area Prone to Vandalism	
Domestic Private Garden	
Footpath (inc old Railways)	
No High Risks on these sites	
Qty of Pole Changes	1
Qty of Refurbishments	1
Qty Minor Works	0
Qty Spans to Reconductor	1

Map Legend

- Yellow dot: Issued Defect Pole
- Blue dot: LV Pole
- Red dot: HV Pole
- Green line: Convert to ABC



Legend and Additional Info

Yellow Poles are ESQCR Building clearance defects that have been issued by NPG with known clearance defects

Details of the clearance measurements can be seen on the NPG Clearance Report

Please ensure following the completion of the refurbishment works that all clearances comply with standards and specifications

Identified Risk Categories

Traffic Mgmt Required	
HV Outage Req	✓
Childrens Playground	
Fishing or Sailing Location	
Camping or Caravan Site	
Recreational Activities Present	
Allotments	
Sports Ground or Stadium	
Golf Course	
School	
Portable Machinery in use	
Farm machinery in use	
Potential Climbing Aid	
Travellers Site	
Area Prone to Vandalism	
Domestic Private Garden	
Footpath (inc old Railways)	
No High Risks on these sites	✓

Qty of Pole Changes	5
Qty of Refurbishments	0
Qty Minor Works	0
Qty Spans to Reconnector	4

Map Legend

- Yellow circle: Issued Defect Pole
- Blue circle: LV Pole
- Red circle: HV Pole
- Green line: Convert to ABC

REPRODUCED FROM OR BASED UPON THE ORDNANCE SURVEY'S MAPS WITH THE PERMISSION OF THE CONTROLLER OF HER MAJESTY'S STATIONARY OFFICE. CROWN COPYRIGHT RESERVED (Northern Powergrid Holdings Company EL 273198)

 LSTC North: Yorkshire House York Road Little Driffield East Yorkshire YO25 5XA Tel 01377 25617 LSTC Wales: Office 6 Unit 1A Stephen Gray Road Mold Flintshire CH7 1HE	General Note: This map is to be used in conjunction with Work Instruction 14239-332 Map 2 of 2	Client : Northern Powergrid Project : ESQCR Clearances	Title NPG ESQCR Building Services for SS: - PENISTONE Hill Top Lane 2506 SS 127509700 Reconductoring Plan S3S 70W	Scale: 1:1250 @ A3	Designed	IE	
				Date: 10/07/2015	Checked	CJ	
	LS Transmission Consultancy Limited makes no warranties, express or implied, that compliance with this drawing, or any other document issued by LSTC, would in itself be sufficient to ensure safe safe systems of work or operation. Users are reminded of their own duties under health and safety legislation	OS Coordinates : 428071, 399236		Drawn: TD	Approved	CJ	
				Original Size: -	Drawing Number: 31_127509700_02	Rev.: A	



Legend and Additional Info

Yellow Poles are ESQCR Building clearance defects that have been issued by NPG with known clearance defects

Details of the clearance measurements can be seen on the NPG Clearance Report


Please ensure following the completion of the refurbishment works that all clearances comply with standards and specifications

Identified Risk Categories	
Traffic Mgmt Required	✓
HV Outage Req	
Childrens Playground	
Fishing or Sailing Location	
Camping or Caravan Site	
Recreational Activites Present	
Allotments	
Sports Ground or Stadium	
Golf Course	
School	
Portable Machinery in use	
Farm machinery in use	
Potential Climbing Aid	
Travellers Site	
Area Prone to Vandalism	
Domestic Private Garden	✓
Footpath (inc old Railways)	
No High Risks on these sites	

Qty of Pole Changes	1
Qty of Refurbishments	1
Qty Minor Works	0
Qty Spans to Reconductor	1

Map Legend

- Yellow circle: Issued Defect Pole
- Blue circle: LV Pole
- Red circle: HV Pole
- Green line: Convert to ABC

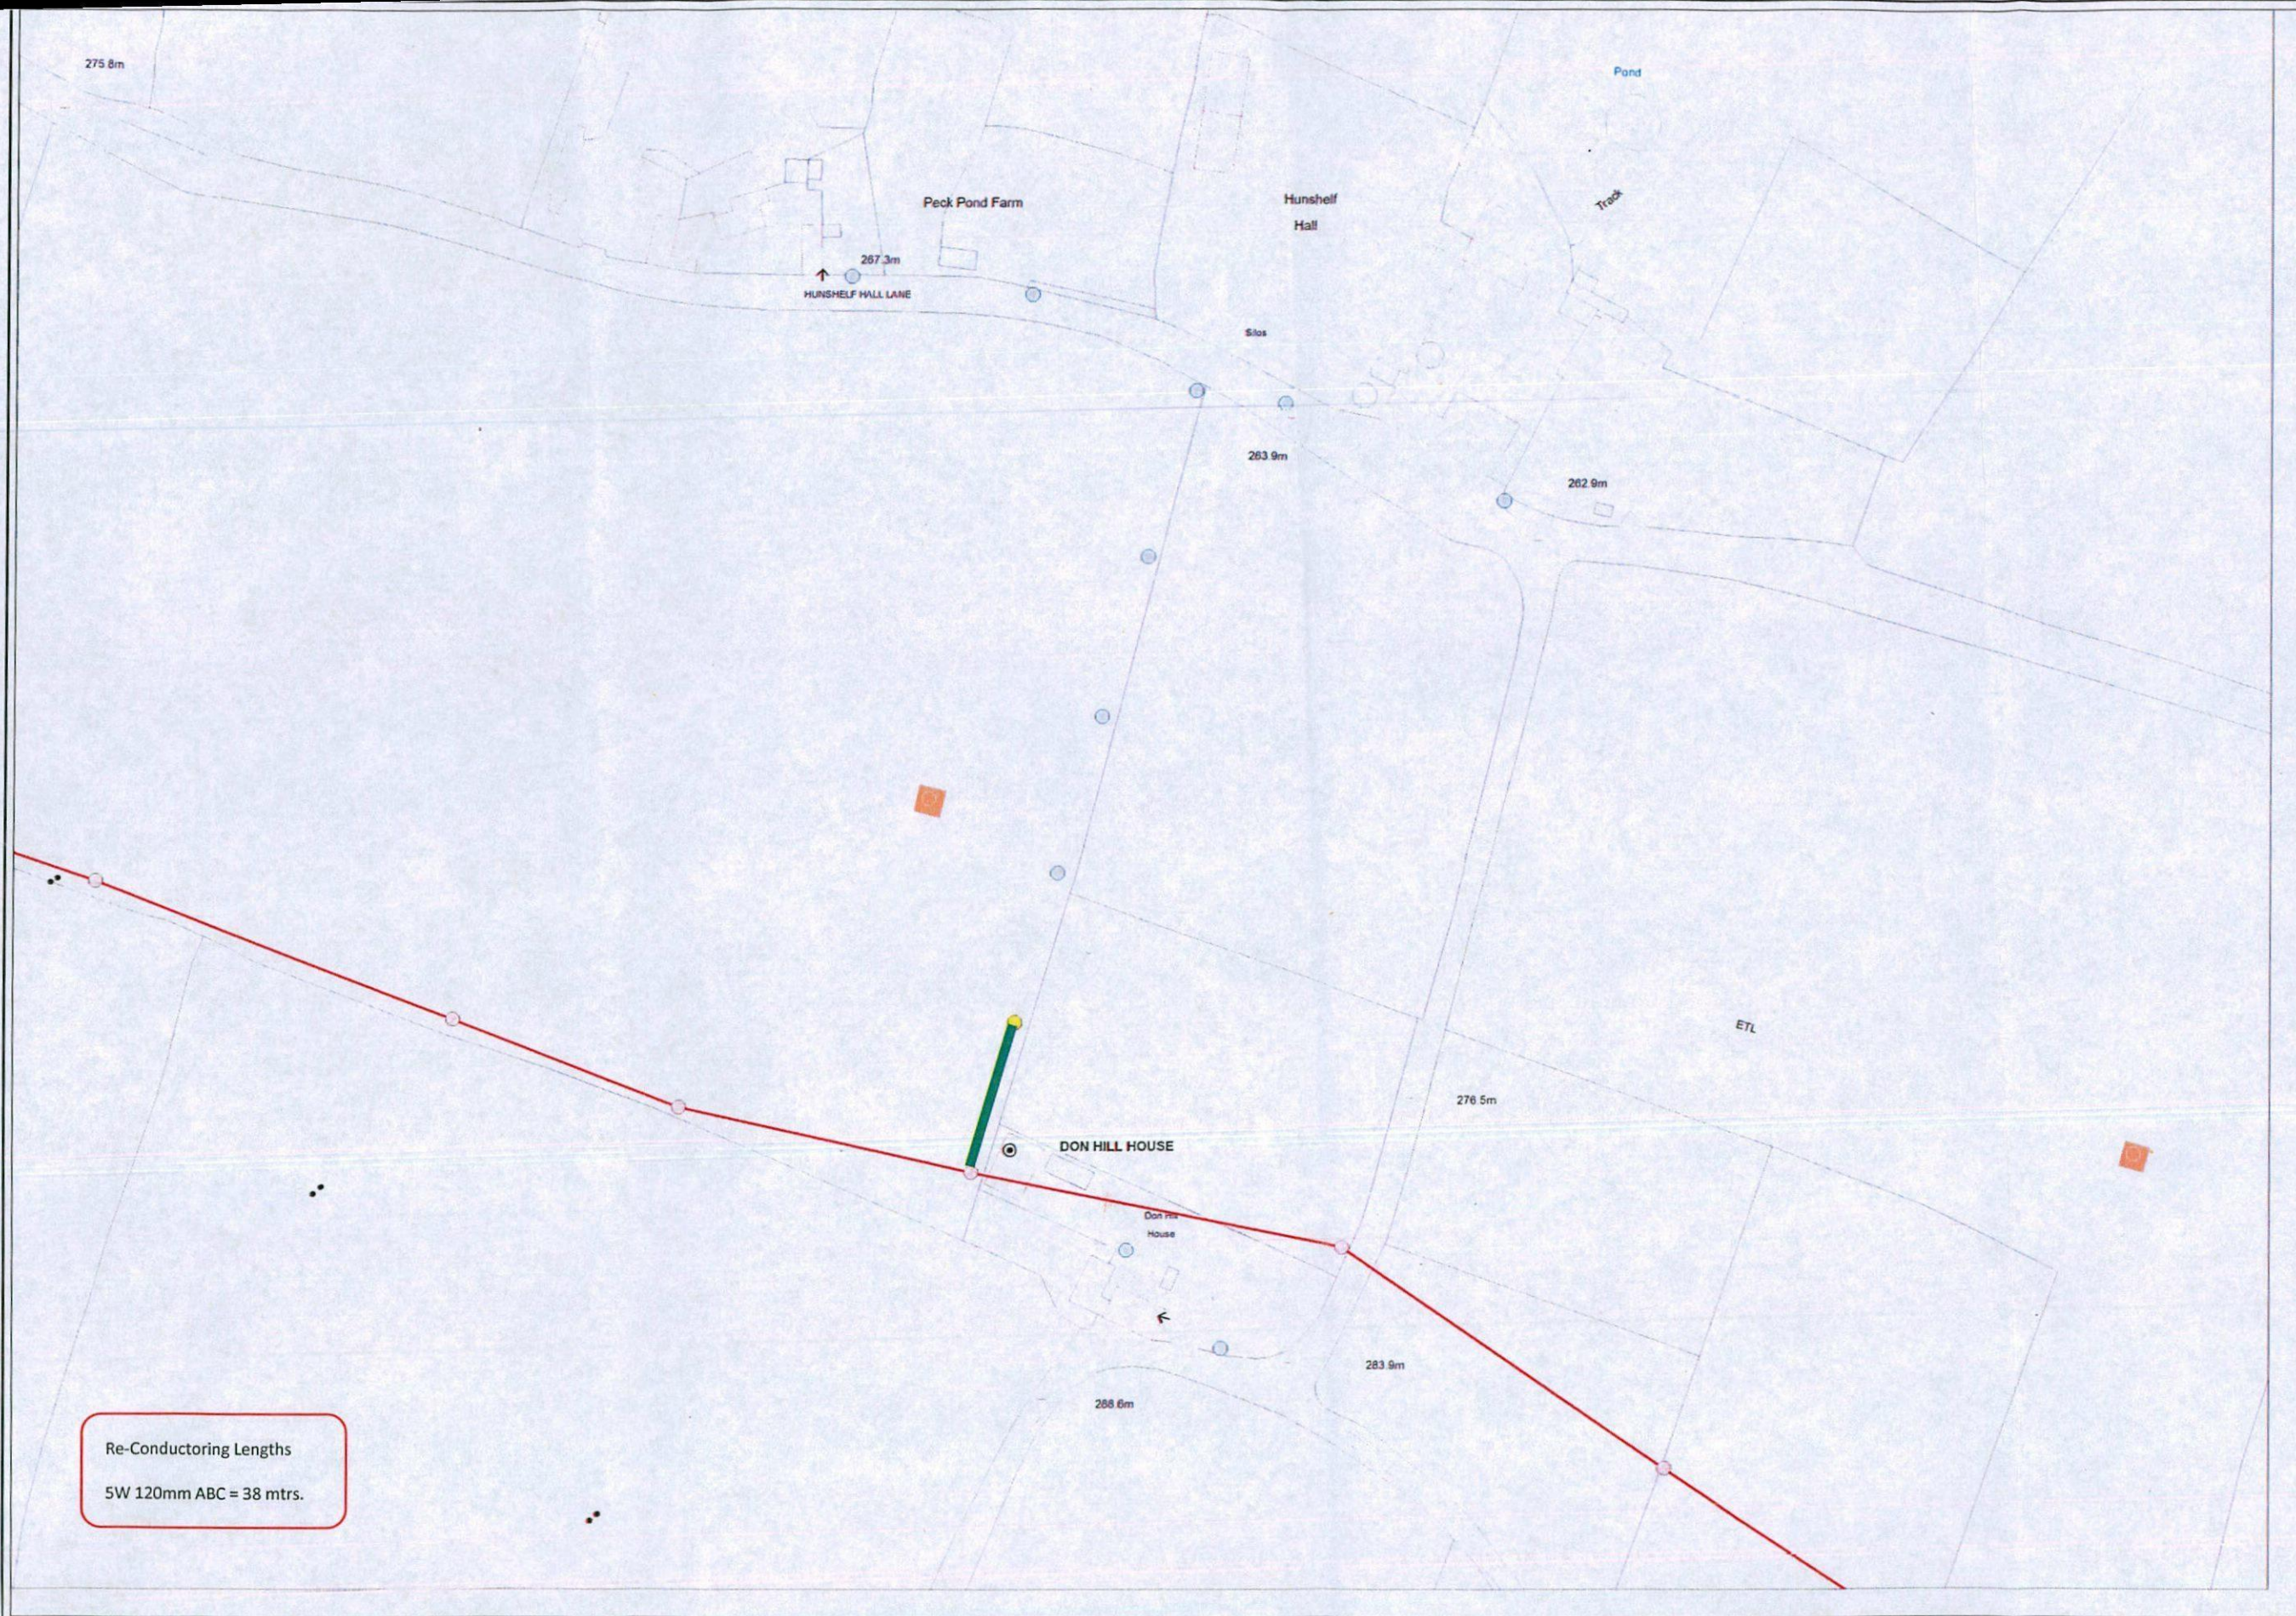

Re-Conductoring Lengths
5W 120mm ABC = 38 mtrs.

Legend and Additional Info

Yellow Poles are ESQCR Building clearance defects that have been issued by NPG with known clearance defects

Details of the clearance measurements can be seen on the NPG Clearance Report

Please ensure following the completion of the refurbishment works that all clearances comply with standards and specifications

Identified Risk Categories

Traffic Mgmt Required	
HV Outage Req	✓
Childrens Playground	
Fishing or Sailing Location	
Camping or Caravan Site	
Recreational Activities Present	
Allotments	
Sports Ground or Stadium	
Golf Course	
School	
Portable Machinery in use	
Farm machinery in use	✓
Potential Climbing Aid	
Travellers Site	
Area Prone to Vandalism	
Domestic Private Garden	
Footpath (inc old Railways)	
No High Risks on these sites	


Qty of Pole Changes	1
Qty of Refurbishments	1
Qty Minor Works	0
Qty Spans to Reconductor	1

Map Legend

- Yellow circle: Issued Defect Pole
- Blue circle: LV Pole
- Red circle: HV Pole
- Green line: Convert to ABC

REPRODUCED FROM OR BASED UPON THE ORDNANCE SURVEY'S MAPS WITH THE PERMISSION OF THE CONTROLLER OF HER MAJESTY'S STATIONARY OFFICE. CROWN COPYRIGHT RESERVED (Northern Powergrid Holdings Company EL 273198)

 LSTC North: Yorkshire House York Road Little Driffield East Yorkshire YO25 5XA Tel 01377 25617 LSTC Wales: Office 6 Unit 1A Stephen Gray Road Mold Flintshire CH7 1HE	General Note: This map is to be used in conjunction with Work Instruction 14239-331 Map 2 of 2	Client : Northern Powergrid Project : ESQCR Clearances	Title NPG ESQCR Building Services for SS: - PENISTONE Don Hill House 2503 SS 127509308 Reconductoring Plan 5362BS	Scale: 1:1250 @ A3	Designed IE
	LS Transmission Consultancy Limited makes no warranties, express or implied, that compliance with this drawing, or any other document issued by LSTC, would in itself be sufficient to ensure safe safe systems of work or operation. Users are reminded of their own duties under health and safety legislation	OS Coordinates : 427323, 399553		Date 10/07/2015 Drawn TD Original Size -	Checked CJ Approved CJ Drawing Number 31_127509308_02 Rev. A

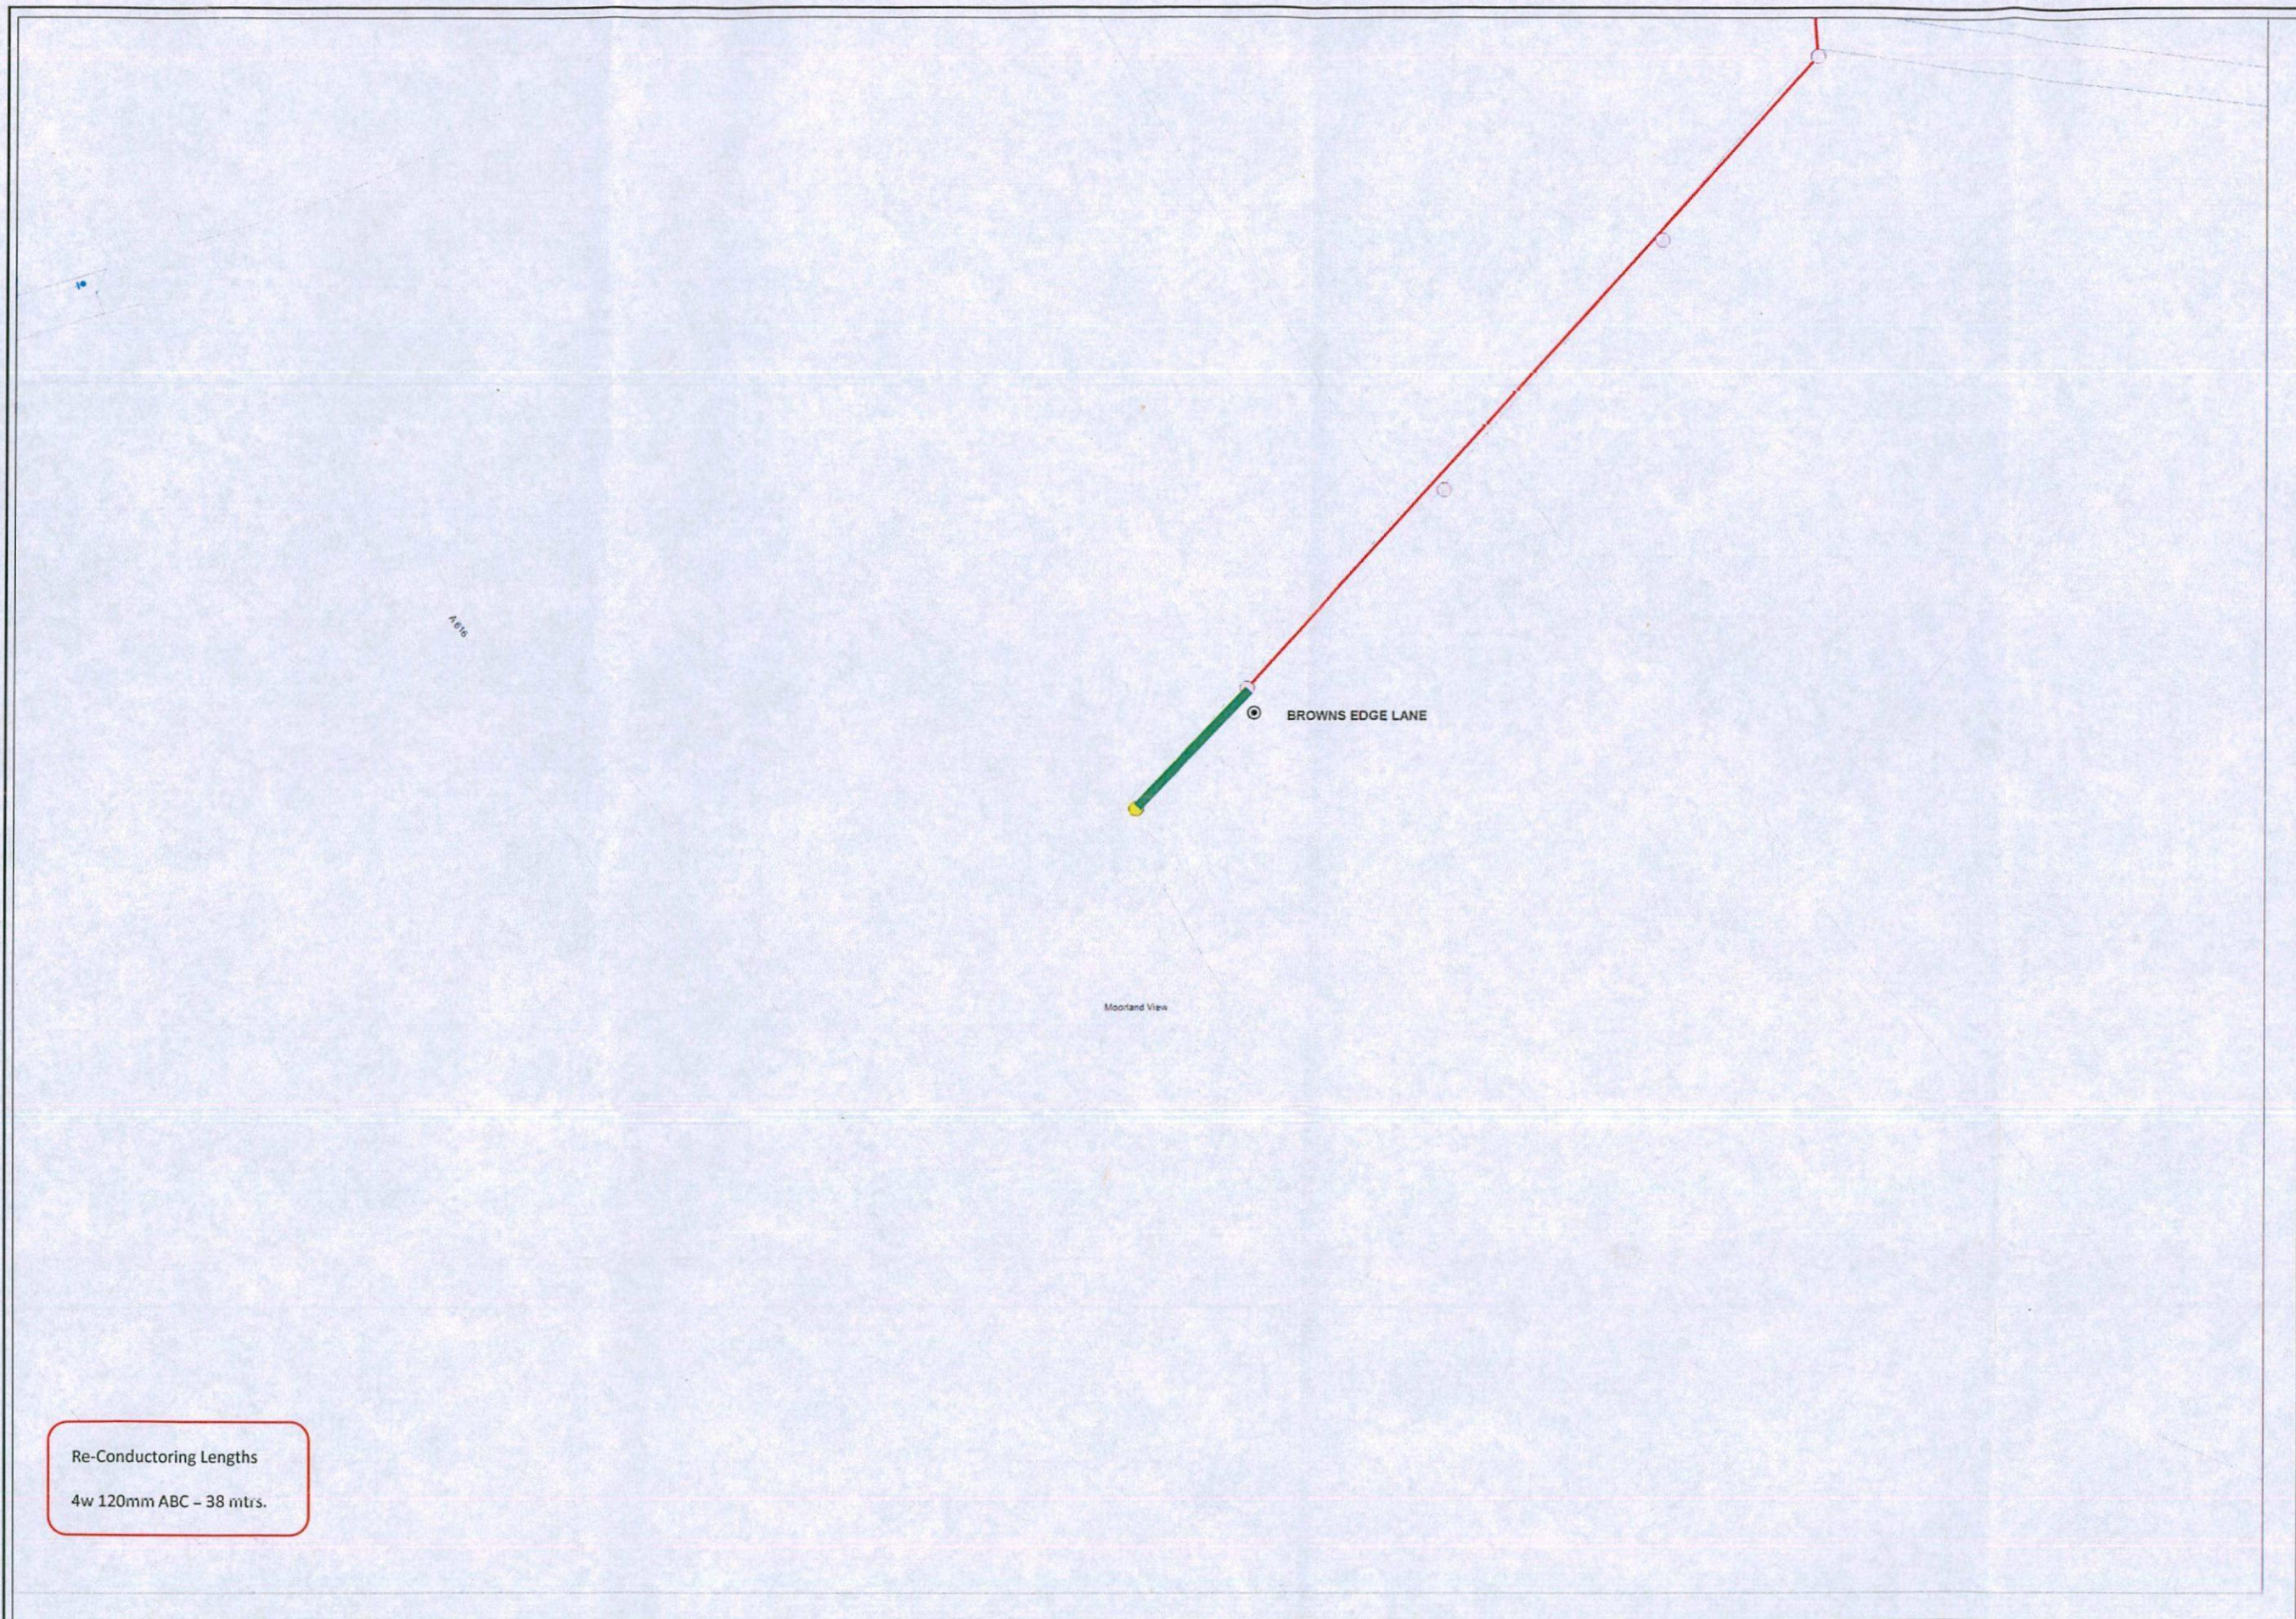

Legend and Additional Info

Yellow Poles are ESQCR Building clearance defects that have been issued by NPG with known clearance defects


Details of the clearance measurements can be seen on the NPG Clearance Report

Please ensure following the completion of the refurbishment works that all clearances comply with standards and specifications

Identified Risk Categories	
Traffic Mgmt Required	
HV Outage Req	✓
Childrens Playground	
Fishing or Sailing Location	
Camping or Caravan Site	
Recreational Activites Present	
Allotments	
Sports Ground or Stadium	
Golf Course	
School	
Portable Machinery in use	✓
Farm machinery in use	
Potential Climbing Aid	
Travellers Site	
Area Prone to Vandalism	
Domestic Private Garden	
Footpath (inc old Railways)	✓
No High Risks on these sites	
Qty of Pole Changes	1
Qty of Refurbishments	1
Qty Minor Works	0
Qty Spans to Reconductor	1

Map Legend

- Yellow dot: Issued Defect Pole
- Blue dot: LV Pole
- Red dot: HV Pole
- Green line: Convert to ABC

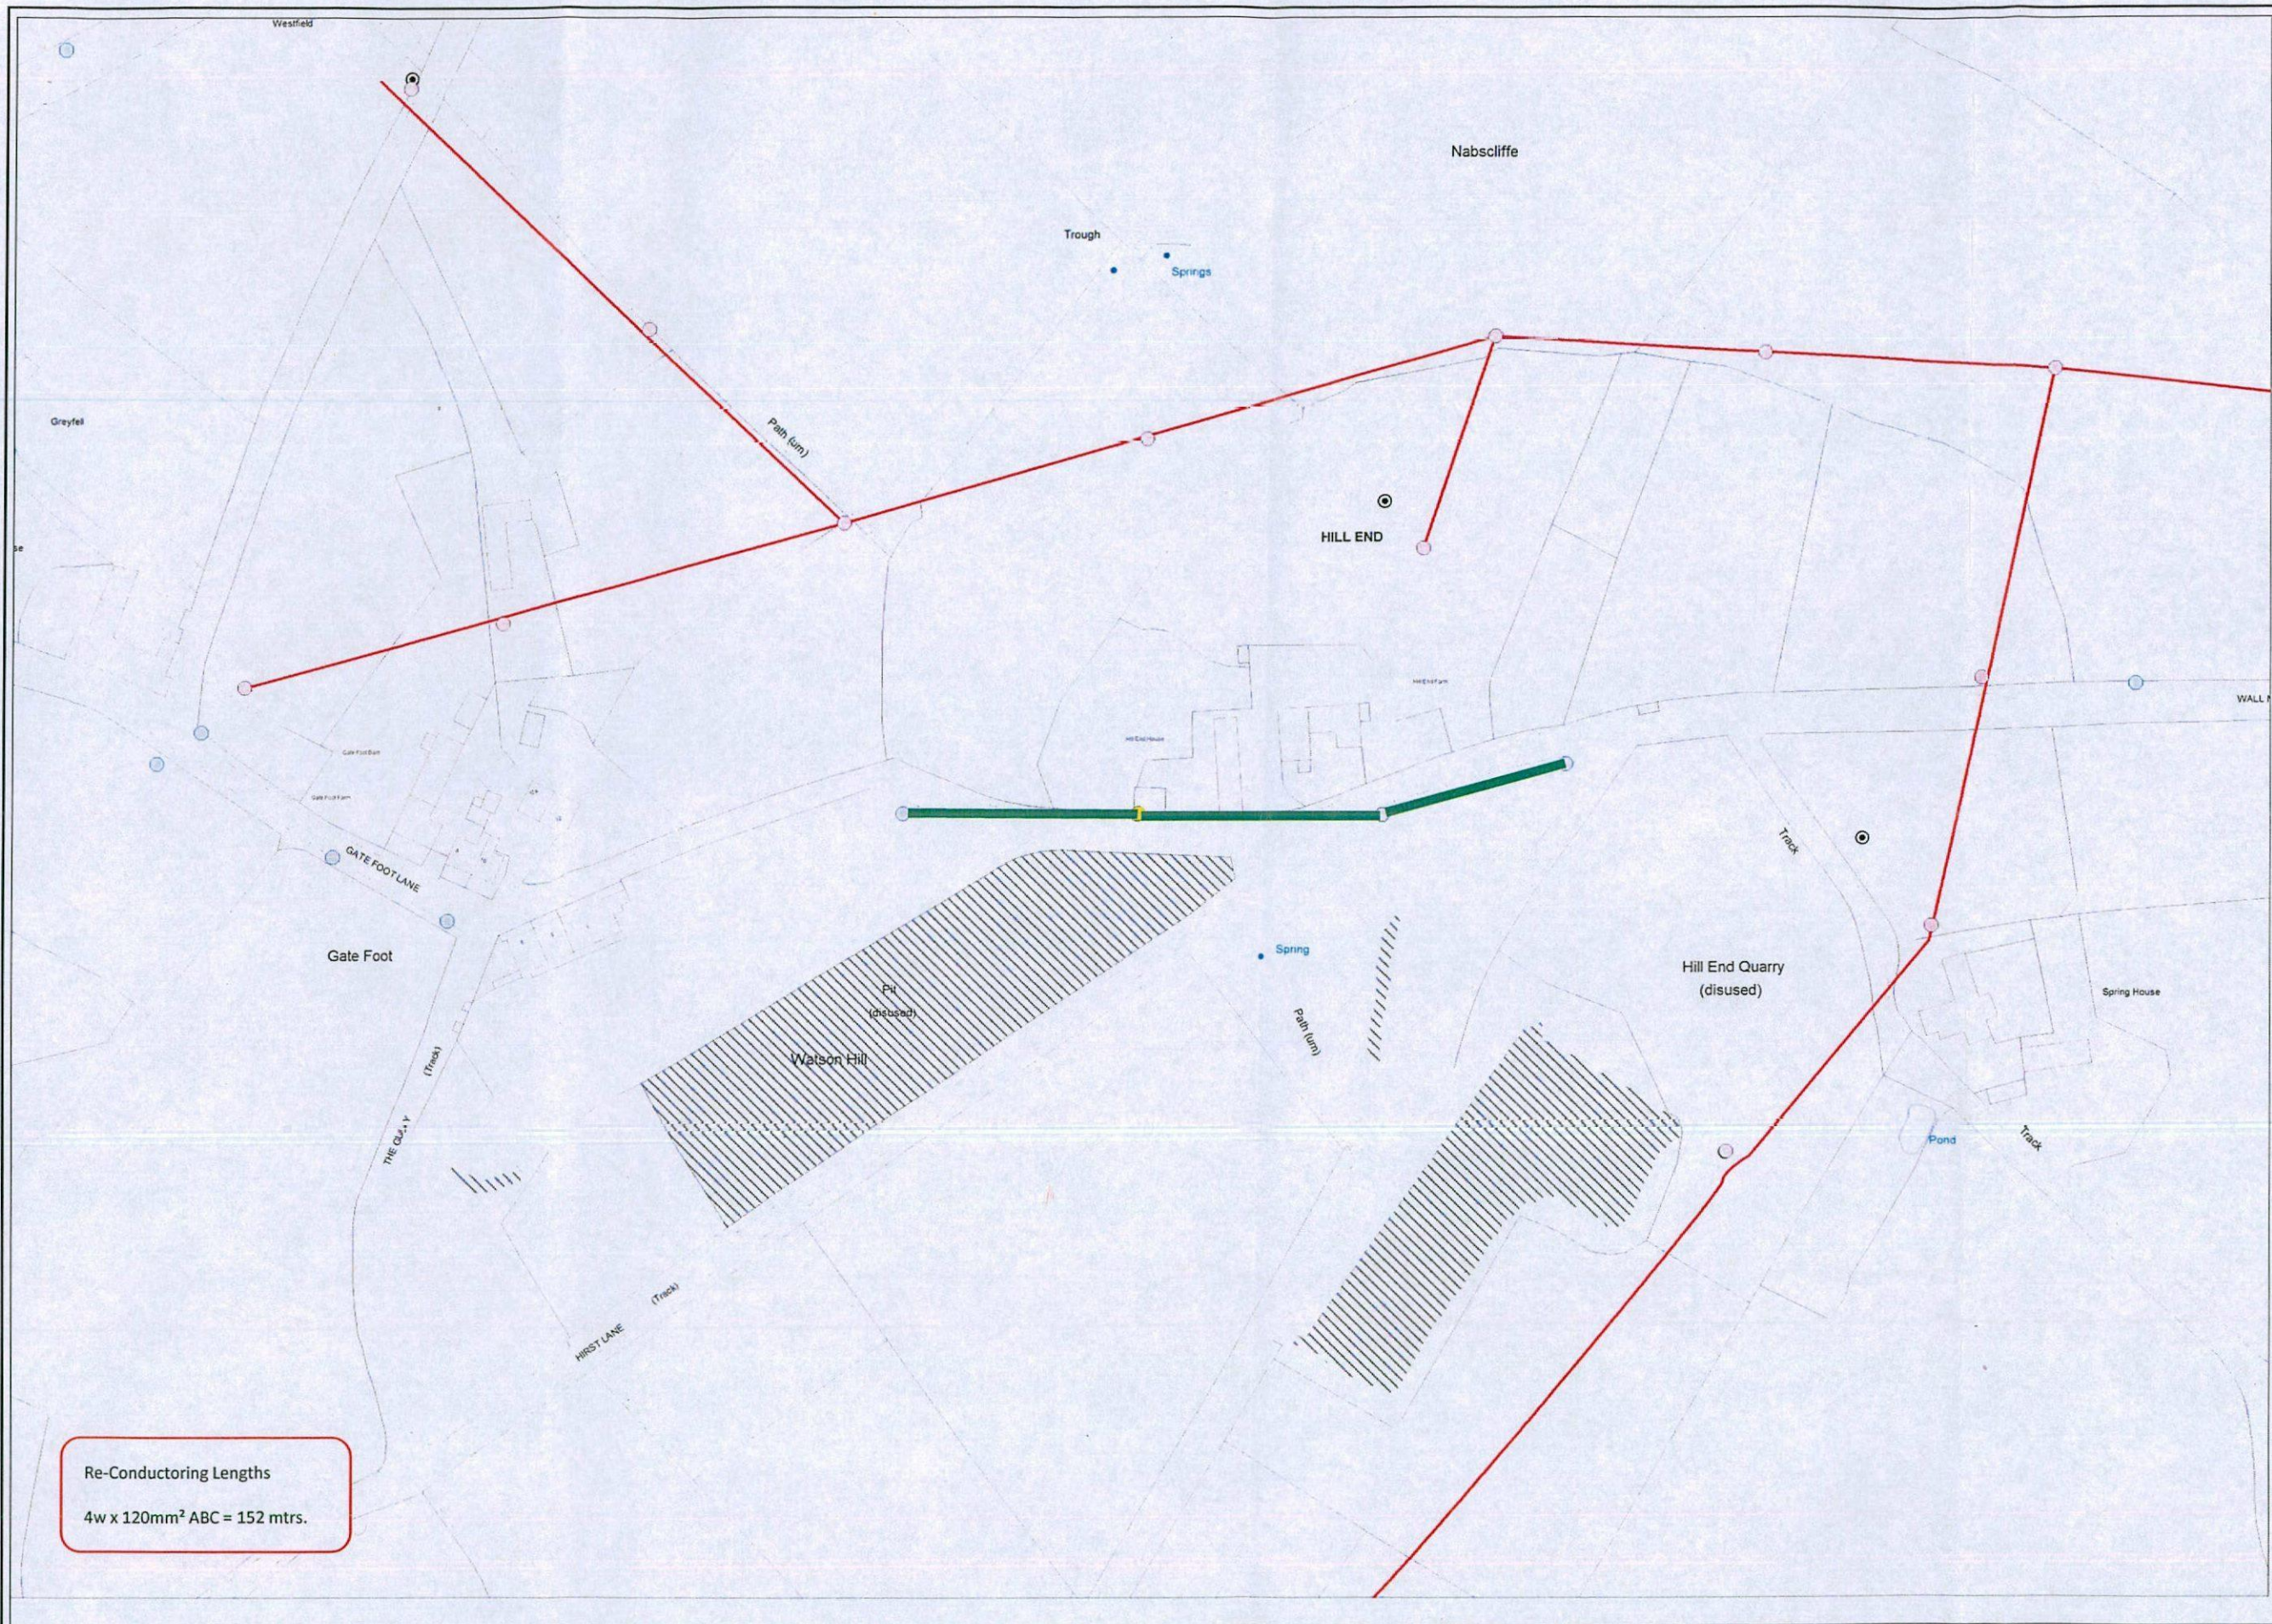

Legend and Additional Info

Yellow Poles are ESQCR Building clear defects that have been issued by NPI known clearance defects

Details of the clearance measurement seen on the NPG Clearance Report

Please ensure following the completion of the refurbishment works that all clearances comply with standards and specifications

Identified Risk Categories

Traffic Mgmt Required
HV Outage Req
Childrens Playground
Fishing or Sailing Location
Camping or Caravan Site
Recreational Activities Present
Allotments
Sports Ground or Stadium
Golf Course
School
Portable Machinery in use
Farm machinery in use
Potential Climbing Aid
Travellers Site
Area Prone to Vandalism
Domestic Private Garden
Footpath (inc old Railways)
No High Risks on these sites

Qty of Pole Changes
Qty of Refurbishments
Qty Minor Works
Qty Spans to Reconnector

Map Legend

- Issued Defect Pole
- LV Pole
- HV Pole
- Convert to ABC

REPRODUCED FROM OR BASED UPON THE ORDNANCE SURVEY'S MAPS WITH THE PERMISSION OF THE CONTROLLER OF HER MAJESTY'S STATIONARY OFFICE. CROWN COPYRIGHT RESERVED (Northern Powergrid Holdings Company EL 273198)



LSTC North:
Yorkshire House
York Road
Little Driffield
East Yorkshire
YO25 5XA
Tel 01377 25617

LSTC Wales:
Office 6
Unit 1A
Stephen Gray Road
Mold
Flintshire
CH7 1HE

General Note: This map is to be used in conjunction with
Work Instruction 14239-329
Map 2 of 2

LS Transmission Consultancy Limited makes no warranties, express or implied, that compliance with this drawing, or any other document issued by LSTC, would in itself be sufficient to ensure safe safe systems of work or operation. Users are reminded of their own duties under health and safety legislation

Client : Northern Powergrid
Project : ESQCR Clearances

OS Coordinates :
418399, 408488

Title NPG ESQCR Building Services for SS: - HAZLEHEAD
Hill End 1128 SS 48018486
Reconductoring Plan

Scale: 1:1250 @ A3	Designed
Date 10/07/2015	Checked
Drawn TD	Approved
Original Size	Drawing Number
-	31_48018486_02



Legend and Additional Info

Yellow Poles are ESQCR Building clearance defects that have been issued by NPG with known clearance defects


Details of the clearance measurements can be seen on the NPG Clearance Report

Please ensure following the completion of the refurbishment works that all clearances comply with standards and specifications

Identified Risk Categories	
Traffic Mgmt Required	✓
HV Outage Req	
Childrens Playground	
Fishing or Sailing Location	
Camping or Caravan Site	
Recreational Activities Present	
Allotments	
Sports Ground or Stadium	
Golf Course	
School	
Portable Machinery in use	
Farm machinery in use	✓
Potential Climbing Aid	
Travellers Site	
Area Prone to Vandalism	
Domestic Private Garden	
Footpath (inc old Railways)	
No High Risks on these sites	
Qty of Pole Changes	1
Qty of Refurbishments	4
Qty Minor Works	0
Qty Spans to Reconductor	4

Map Legend

- Yellow circle: Issued Defect Pole
- Blue circle: LV Pole
- Red circle: HV Pole
- Green line: Convert to ABC

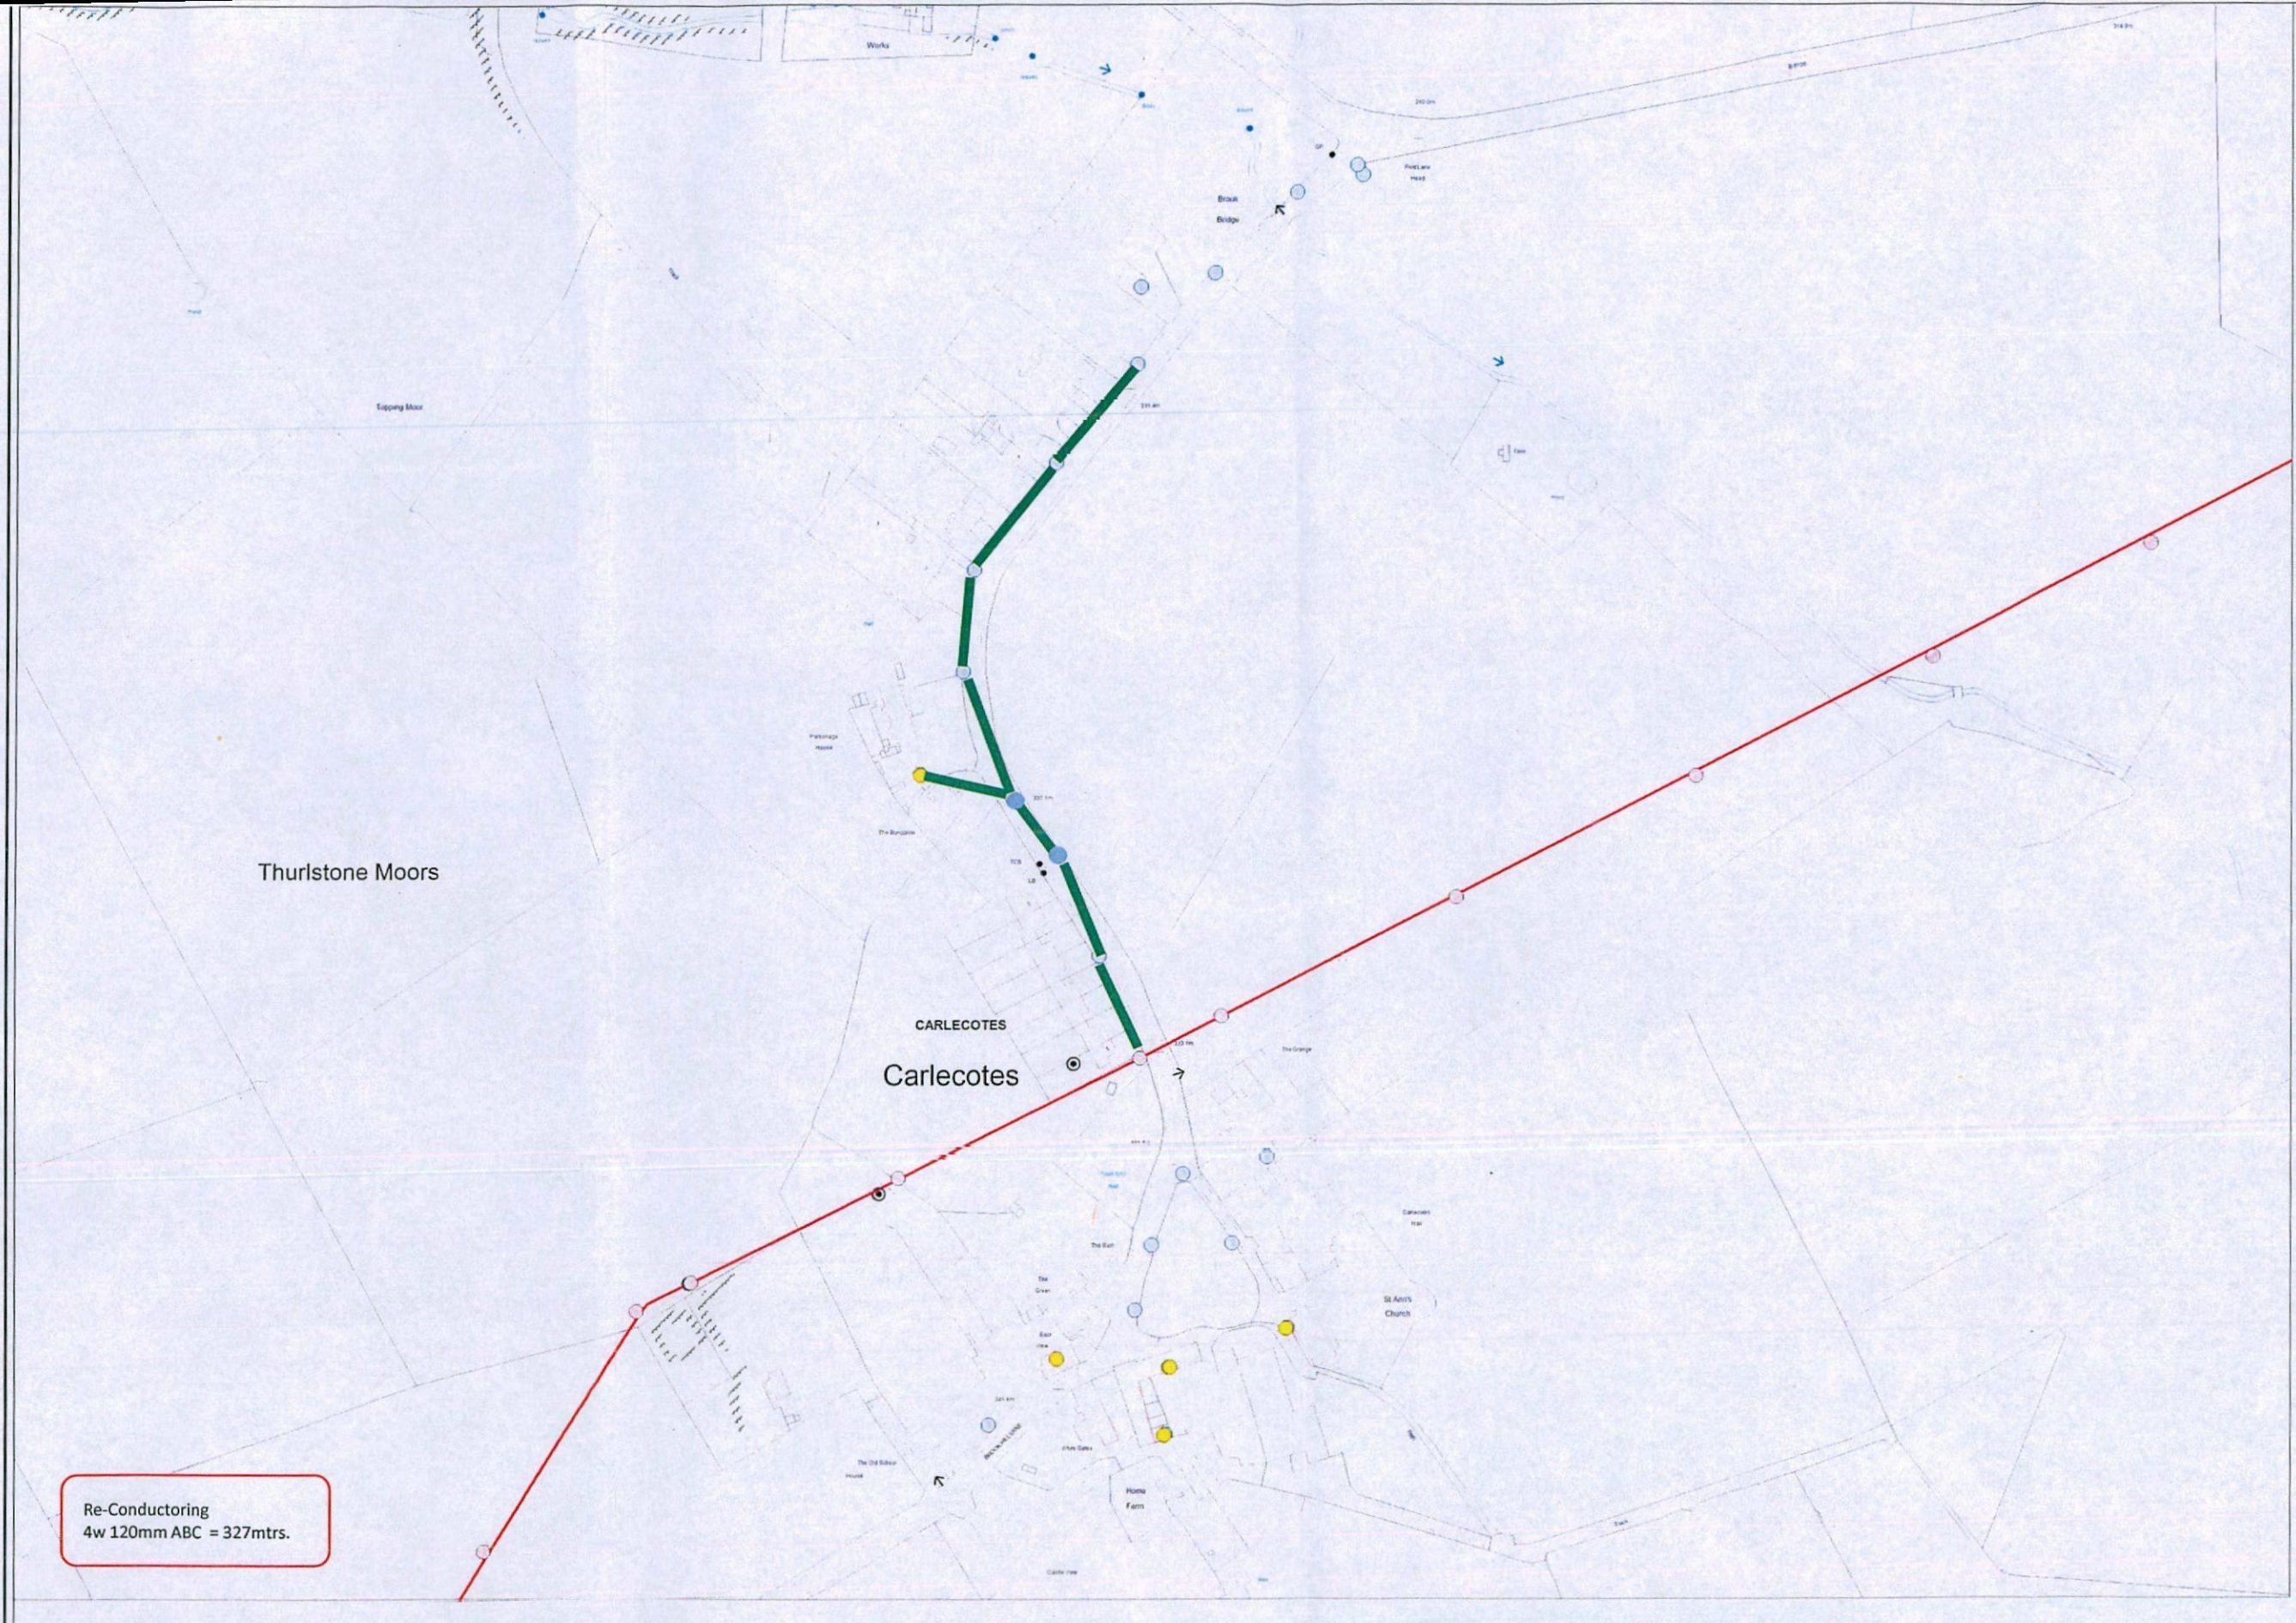

Legend and Additional Info

Yellow Poles are ESQCR Building clear defects that have been issued by NPG, known clearance defects

Details of the clearance measurements seen on the NPG Clearance Report

Please ensure following the completion the refurbishment works that all clearances comply with standards and specifications

Identified Risk Categories

Traffic Mgmt Required	
HV Outage Req	
Childrens Playground	
Fishing or Sailing Location	
Camping or Caravan Site	
Recreational Activities Present	
Allotments	
Sports Ground or Stadium	
Golf Course	
School	
Portable Machinery in use	
Farm machinery in use	
Potential Climbing Aid	
Travellers Site	
Area Prone to Vandalism	
Domestic Private Garden	
Footpath (inc old Railways)	
No High Risks on these sites	

Qty of Pole Changes	0
Qty of Refurbishments	8
Qty Minor Works	0
Qty Spans to Reconductor	8

Map Legend

- Yellow circle: Issued Defect Pole
- Blue circle: LV Pole
- Red circle: HV Pole
- Green line: Convert to ABC

REPRODUCED FROM OR BASED UPON THE ORDINANCE SURVEY'S MAPS WITH THE PERMISSION OF THE CONTROLLER OF HER MAJESTY'S STATIONARY OFFICE. CROWN COPYRIGHT RESERVED (Northern Powergrid Holdings Company EL 273198)

 LSTC North: Yorkshire House York Road Little Driffield East Yorkshire YO25 5XA Tel 01377 25617 LSTC Wales: Office 6 Unit 1A Stephen Gray Road Mold Flintshire CH7 1HE	General Note: This map is to be used in conjunction with Work Instruction 14239-327 Map 2 of 2 LS Transmission Consultancy Limited makes no warranties, express or implied, that compliance with this drawing, or any other document issued by LSTC, would in itself be sufficient to ensure safe safe systems of work or operation. Users are reminded of their own duties under health and safety legislation	Client : Northern Powergrid Project : ESQCR Clearances OS Coordinates : 417701, 403523	Title NPG ESQCR Building Services for SS: - HAZLEHEAD Carlecotes 1611 SS 2 46003650 Reconductoring Plan	Scale: 1:1250 @ A3	Designed IE
				Date 09/07/2015	Checked CJ
				Drawn TD	Approved CJ
				Original Size -	Drawing Number 31_46003650_02 Rev. A



Legend and Additional Info

Yellow Poles are ESQCR Building clearance defects that have been issued by NPG with known clearance defects

Details of the clearance measurements can be seen on the NPG Clearance Report

Please ensure following the completion of the refurbishment works that all clearances comply with standards and specifications

Identified Risk Categories

Traffic Mgmt Required	
HV Outage Req	
Childrens Playground	
Fishing or Sailing Location	
Camping or Caravan Site	
Recreational Activities Present	
Allotments	
Sports Ground or Stadium	
Golf Course	
School	
Portable Machinery in use	✓
Farm machinery in use	
Potential Climbing Aid	
Travellers Site	
Area Prone to Vandalism	
Domestic Private Garden	
Footpath (inc old Railways)	
No High Risks on these sites	

Qty of Pole Changes	0
Qty of Refurbishments	3
Qty Minor Works	0
Qty Spans to Reconductor	2

Map Legend

- Yellow Pole Issued Defect Pole
- Blue Pole LV Pole
- Red Pole HV Pole
- Green Line Convert to ABC

REPRODUCED FROM OR BASED UPON THE ORDNANCE SURVEY'S MAPS WITH THE PERMISSION OF THE CONTROLLER OF HER MAJESTY'S STATIONARY OFFICE. CROWN COPYRIGHT RESERVED (Northern Powergrid Holdings Company EL 273198)

LSTC
LSTC North:
Yorkshire House
York Road
Little Driffield
East Yorkshire
YO25 5XA
Tel 01377 25617
LSTC Wales:
Office 6
Unit 1A
Stephen Gray Road
Mold
Flintshire
CH7 1HE

General Note: This map is to be used in conjunction with
Work Instruction 14239-325
Map 2 of 2

LS Transmission Consultancy Limited makes no warranties, express or implied, that compliance with this drawing, or any other document issued by LSTC, would in itself be sufficient to ensure safe safe systems of work or operation. Users are reminded of their own duties under health and safety legislation

Client : Northern Powergrid
Project : ESQCR Clearances

OS Coordinates :
427258, 408435

Title NPG ESQCR Building Services for SS: - BARUGH
Cannon Hall 2729 SS 142501136
Reconductoring Plan

S7S 4AT

Scale: 1:1250 @ A3	Designed IE
Date 07/07/2015	Checked CJ
Drawn TD	Approved CJ
Original Size -	Drawing Number 31_142501136_02
	Rev. A