


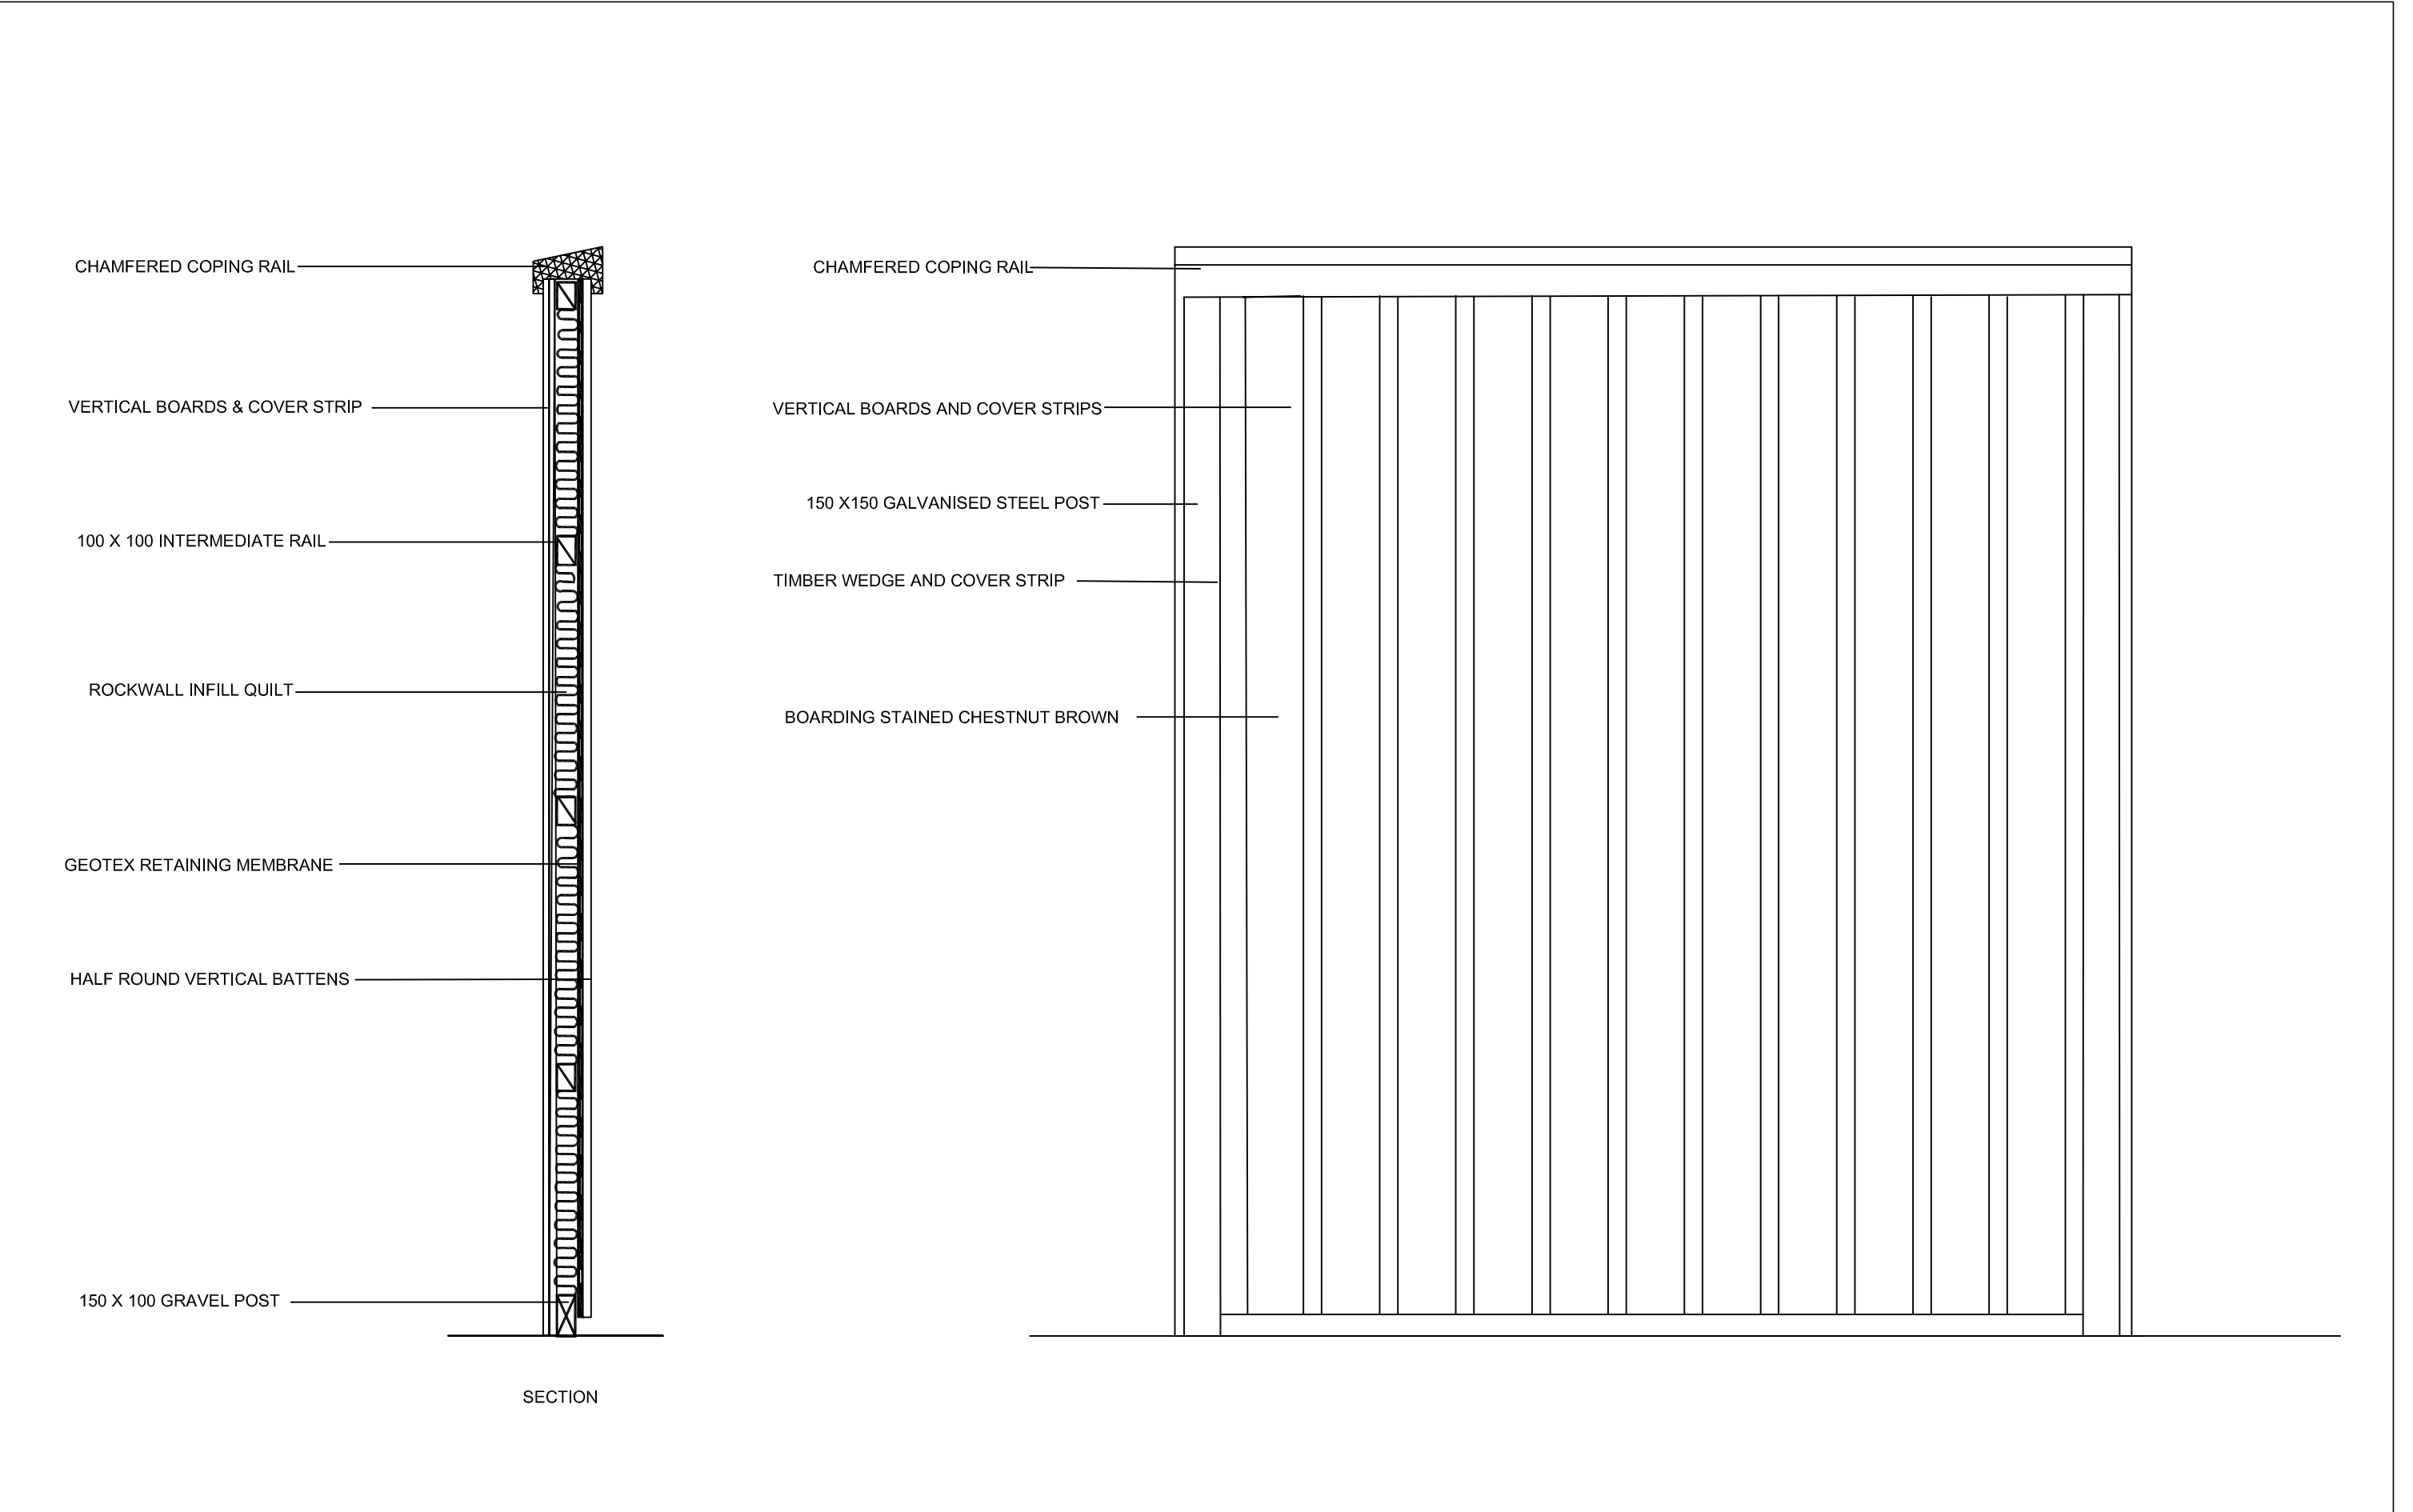

SCALE	1:25@A3	STAIRFOOT, OAKS LANE, BARNLEY, S71 1HT GRID REFERENCE: SE 364060 ACOUSTIC FENCE DETAIL	ISSUE	DATE	ISSUE	DATE	ISSUE	DATE	ISSUE	DATE	ISSUE	DATE	ISSUE	DATE	CLIENT PEAK POWER CONNECTIONS LIMITED		
DATE	06/09/16												A	06/09/16			
DRAWN	KC/MM												BASED ON CIAT DWG NO: DS06		DRG. No. G000281-1009-A_D08		
CHECKED	AJ																
APPROVED	GJ																